
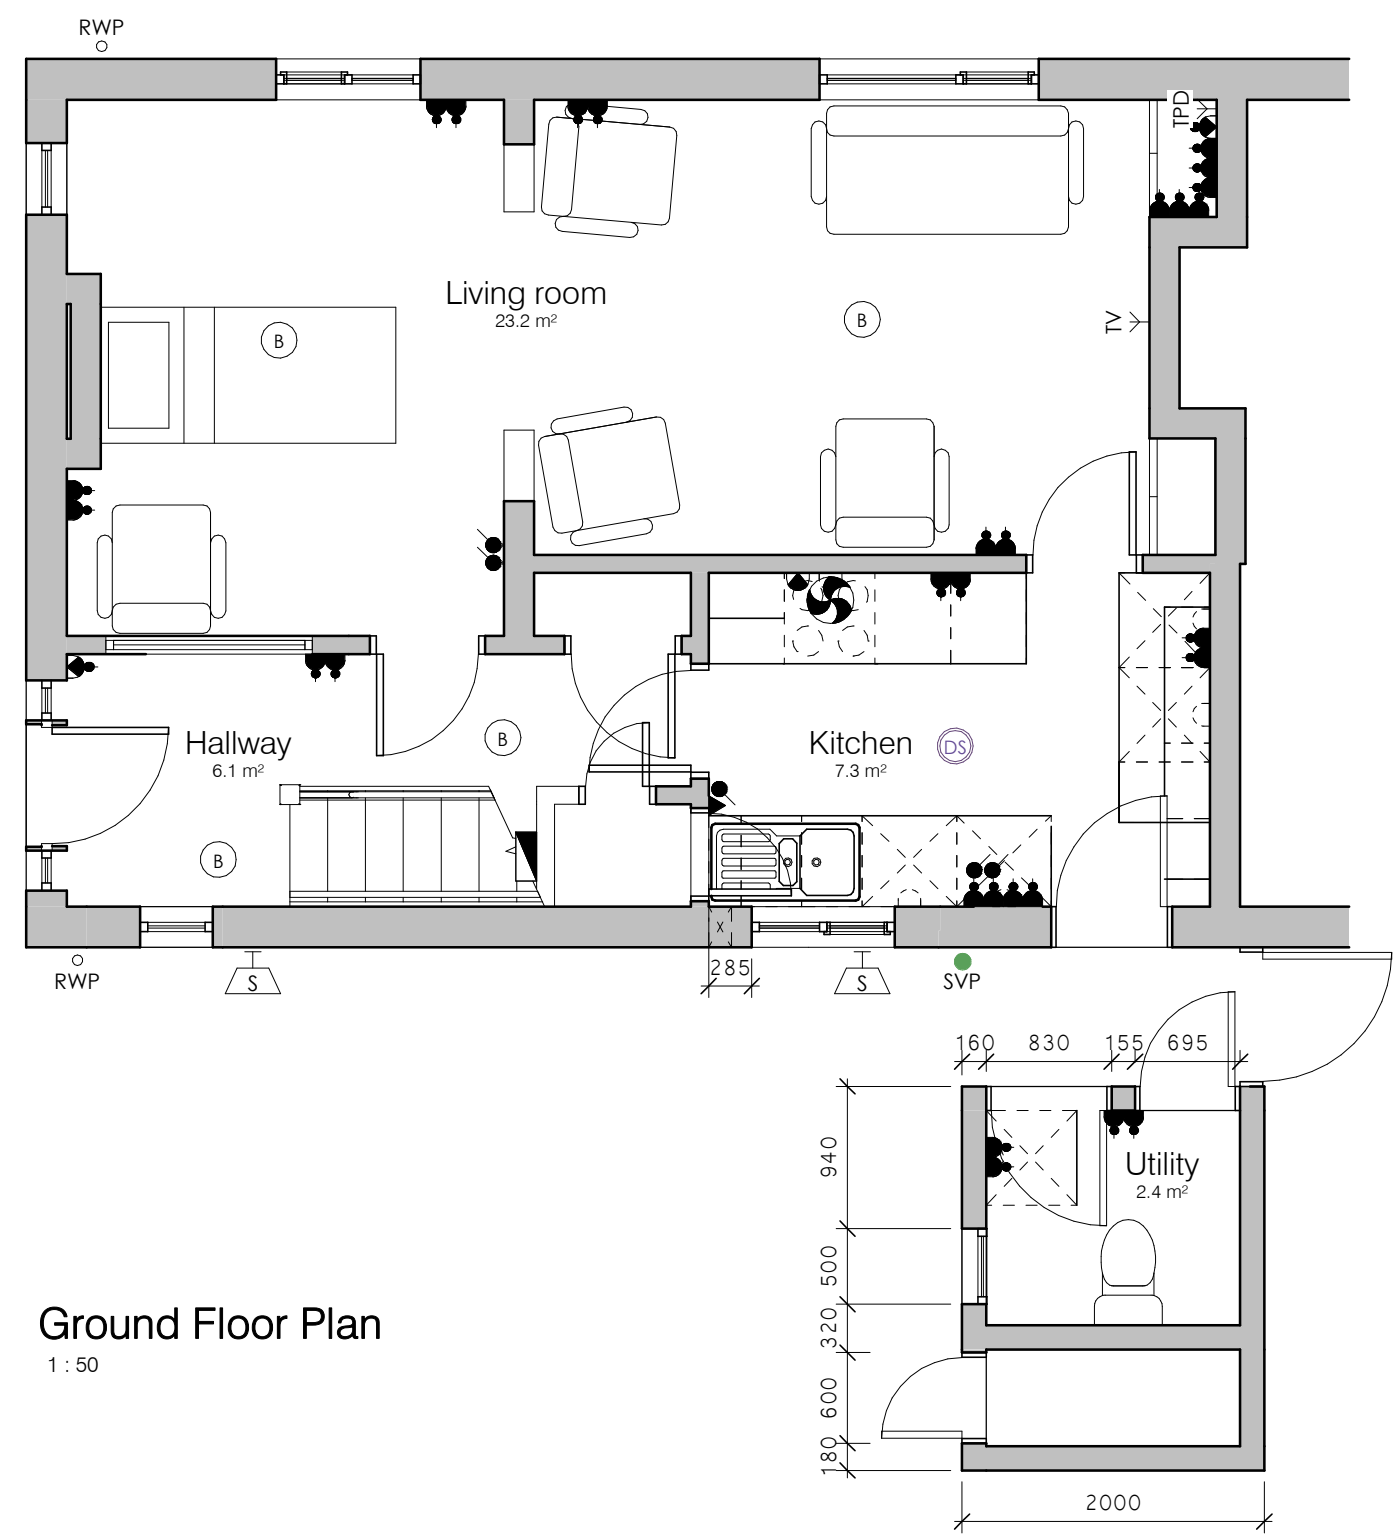
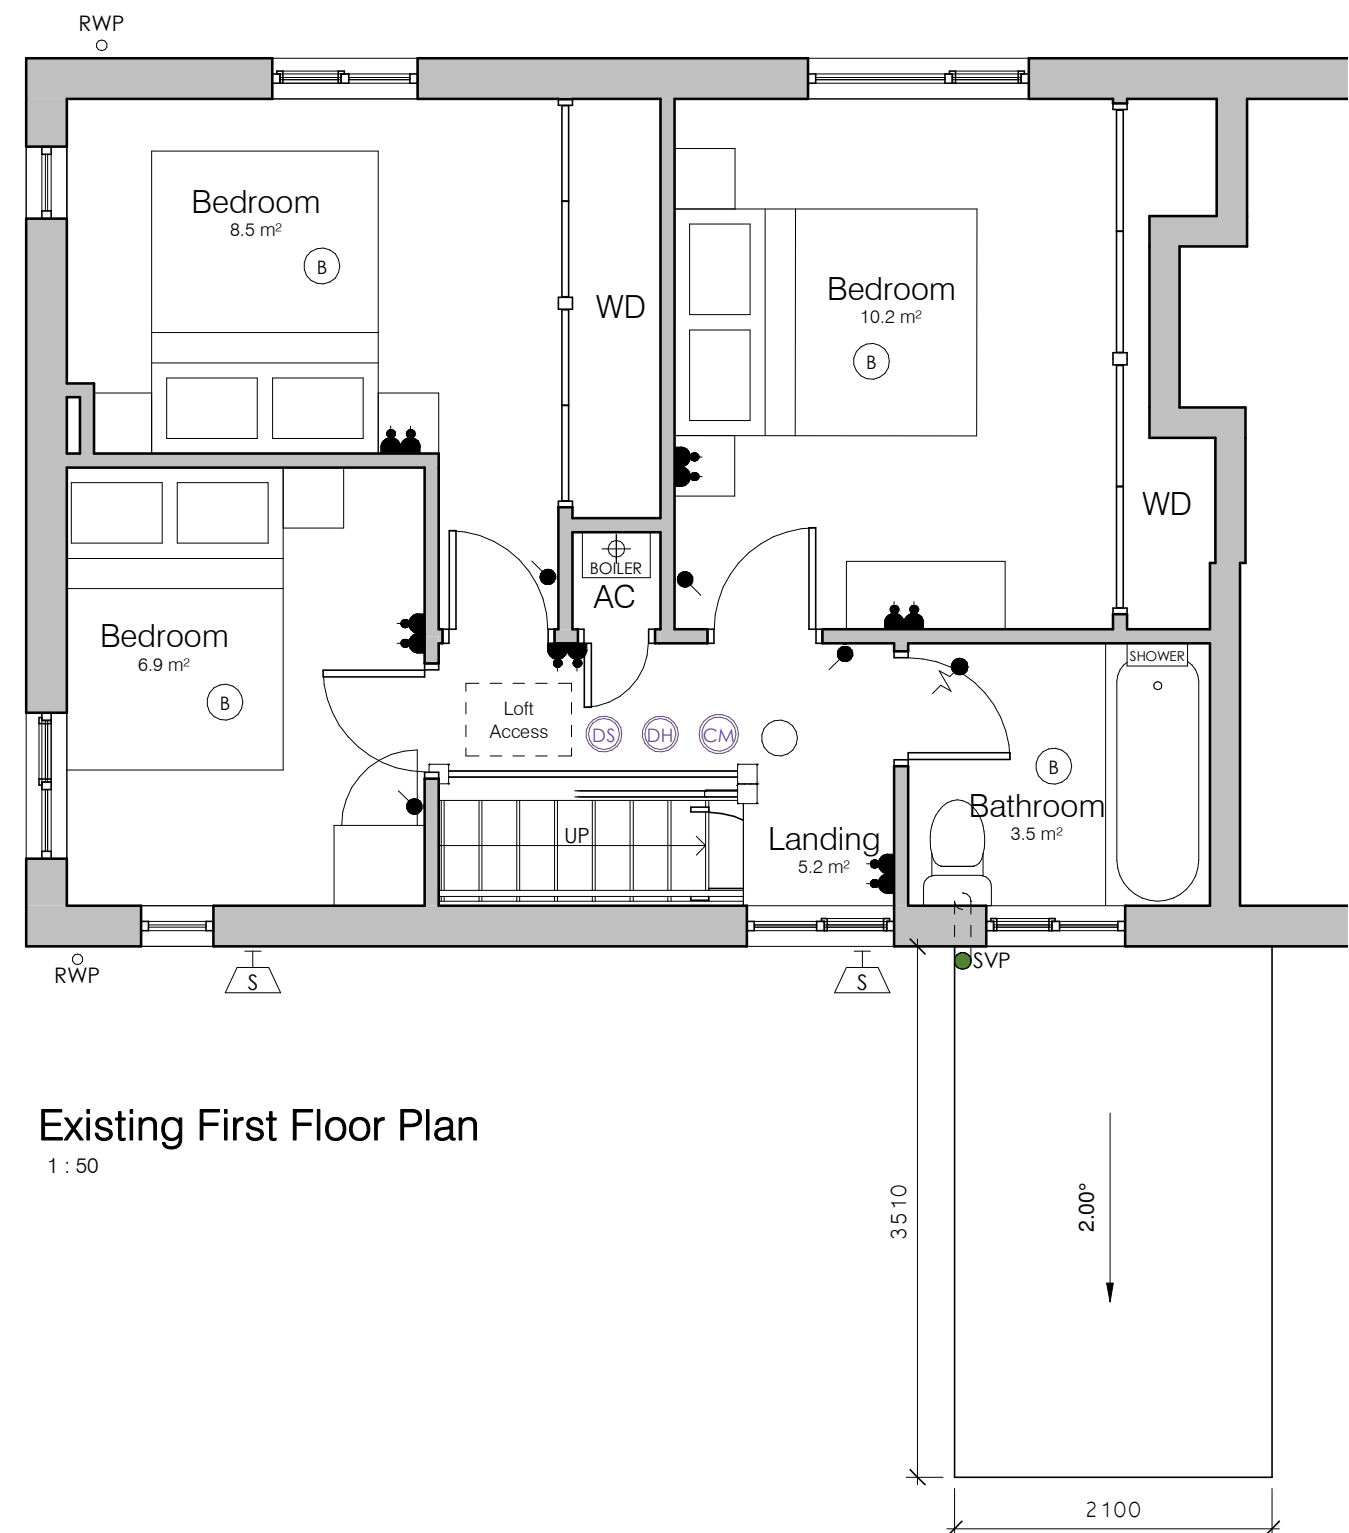


- Notes:**
1. Drawings must not be scaled and any discrepancies must be reported immediately.
 2. The drawing is to be read in conjunction with all other relevant project drawings and schedules.
 3. Dimensions indicated are structural.
 4. Drawings must be printed in colour to ensure all elements are clearly identified.
 5. Drawings based upon measured survey, all dimensions to be checked on site prior to work commencing.
 6. Drawings to be read in conjunction with Occupational Therapist's Report
 7. No work to commence on site prior to receipt of up-to-date asbestos report.
 8. All works to comply with Hendre Materials & Workmanship Specifications.
 9. All works to be carried out in accordance with CDM regulations.
 10. Contractor to note working in occupied property; utmost care is to be taken for the safety security and wellbeing of the occupants.

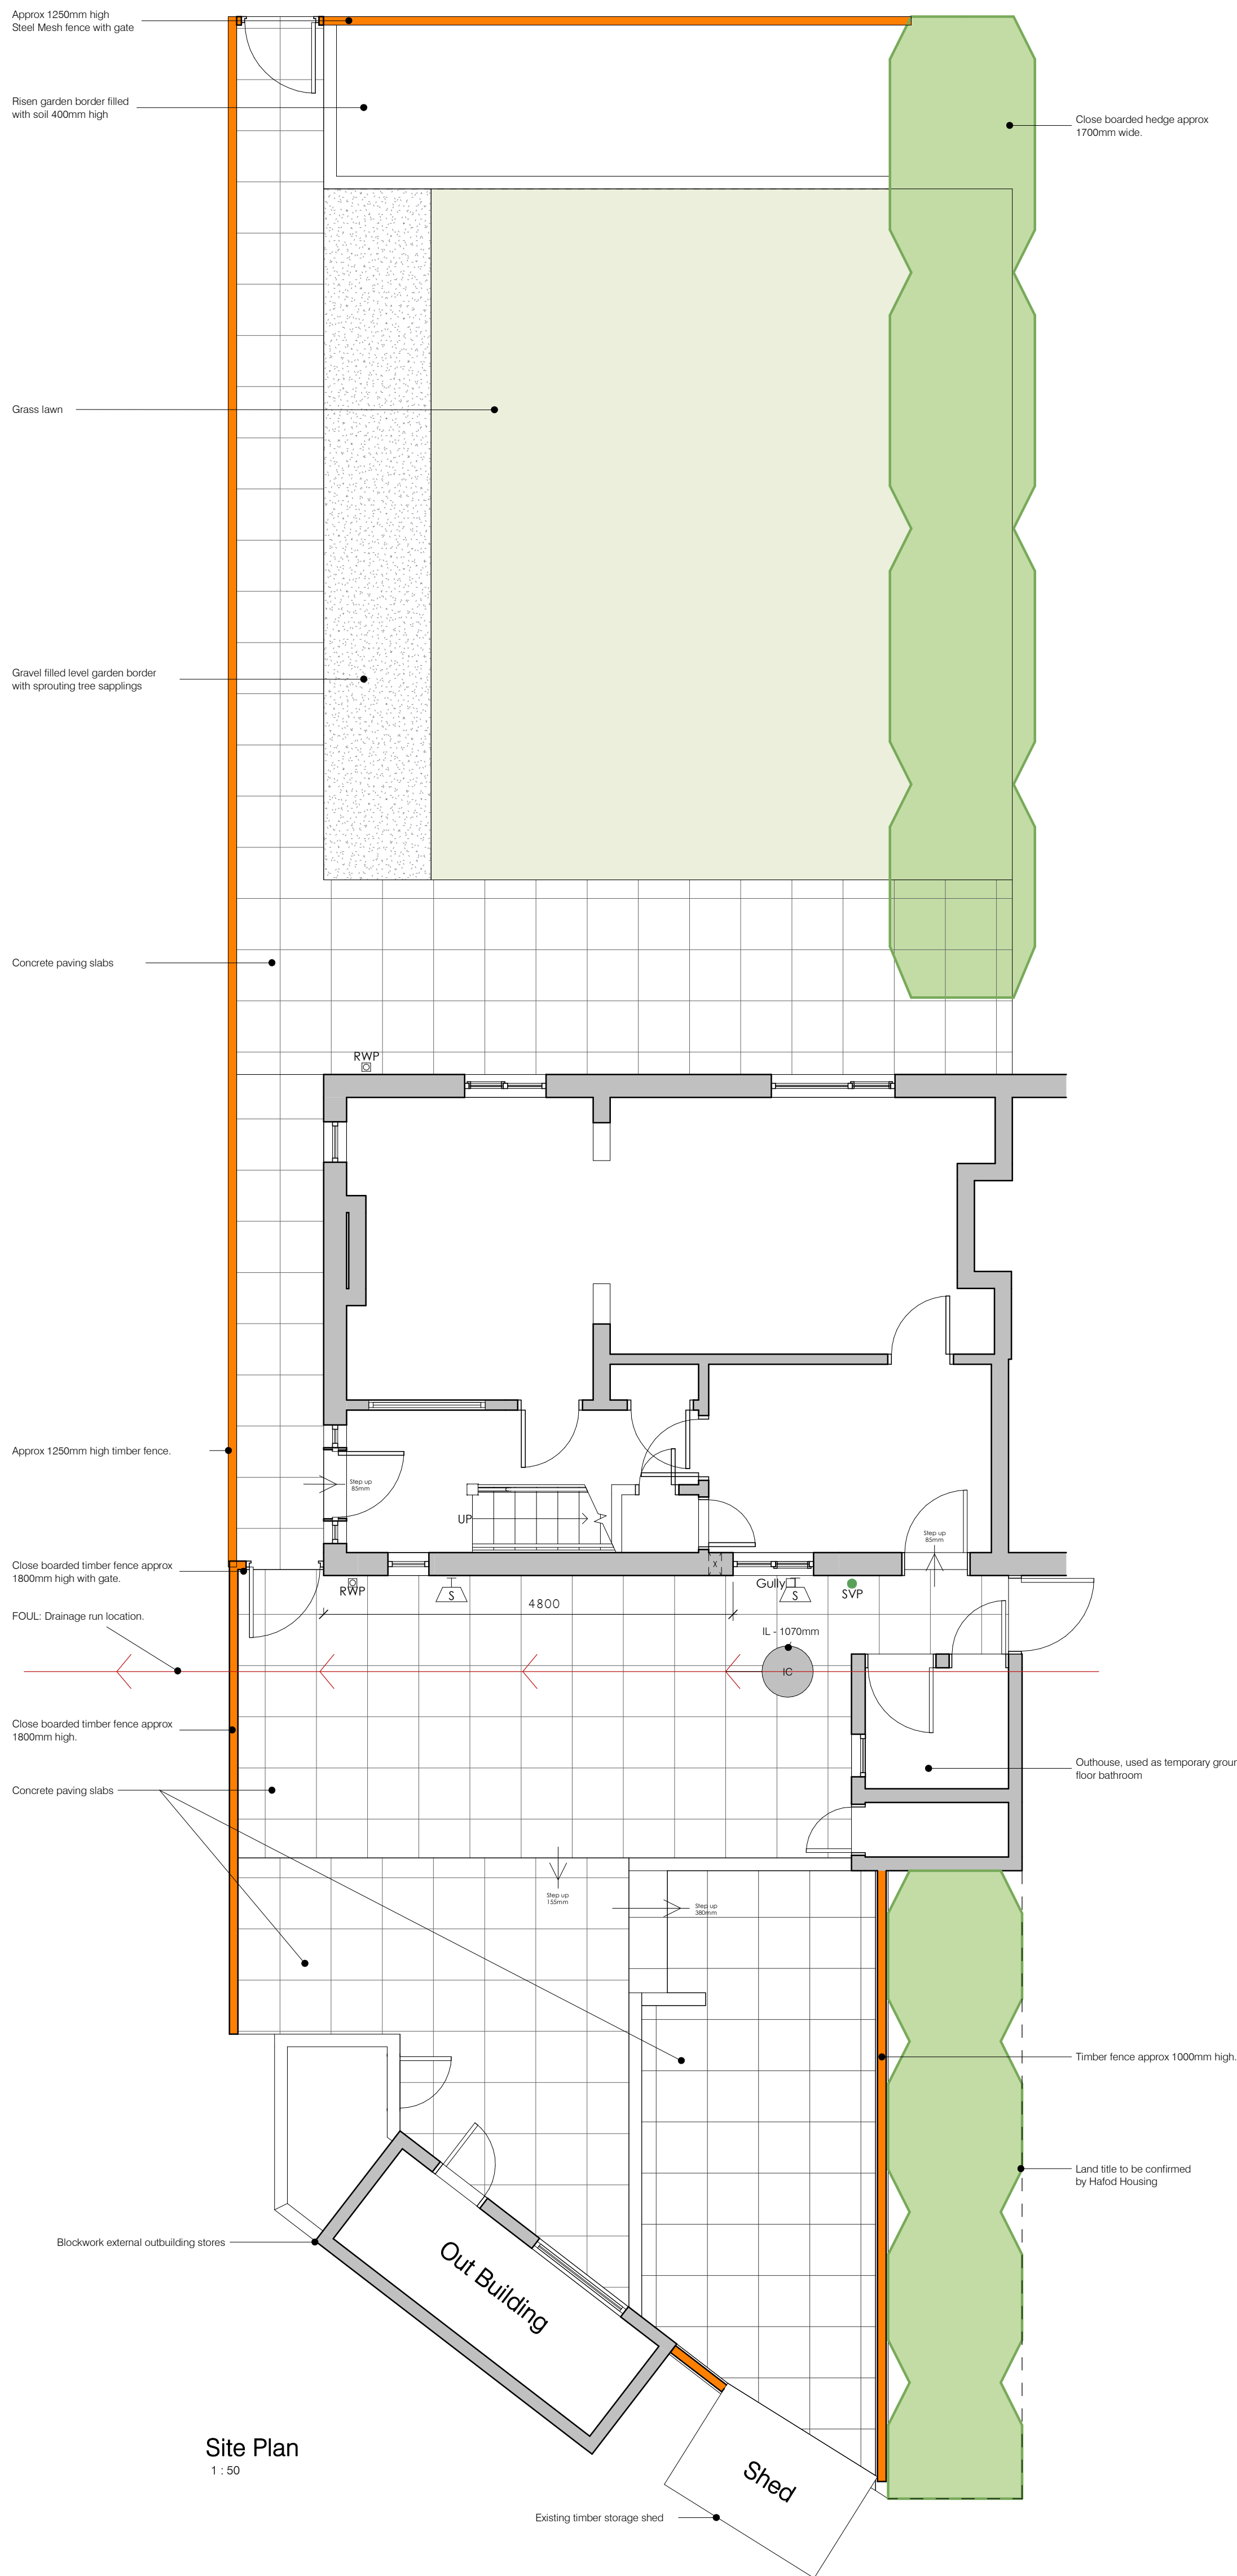

	Light Switch		Switch Fused Spur
	Carbon Monoxide Detector		Switch Single Socket
	Heat Detector		Switch Double Socket
	Smoke Detector		Switch Cooker Control Point
	Surface Mounted Light Fitting		Unswitched Single Socket Below Worktop
	Pendant Light Fitting		Unswitched Fuse Spur
	Wall Mounted Security Lighting		Television Outlet
	Task Light Fitting		Television, Power & Data Outlet
	PIR Sensor		Telephone Outlet Point
	Boiler		Central Isolator Switchboard with Neon Indicator
	Radiator		Extractor Fan
	Consumer Unit		Door Bell Sounder
	Soil Vent Pipe		Shaver point with integral light
	Floor Gully		Shaver point
	Floor Socket		Shower Fitting
	Rain Water Pipe		
	Water Main		

P2	Issued for Planning	HB	DD	24.08.20
P1	Issued for Hafod Approval	HB	DD	26.03.20
Rev.	Description	Drawn	Check	Date

FOR APPROVAL

pentan
architects

22 Cathedral Road
Cardiff CF11 9LJ
t. 029 2030 9010
info@pentan.co.uk

Project
2 The Birchwood Way

Client
Hafod Resources

Drawing Title

Existing Plans

Job no.	Org.	Zone	Level	Type	Role	Description	Status	Rev.
3863(028)	- PEN	- ZZ	- ZZ	- DR	- A	- 002	S4	P2
Scale							Date	
1 : 50 @ A1							SEP '20	

NOTES Do not scale. All dimensions are in millimetres unless stated otherwise