
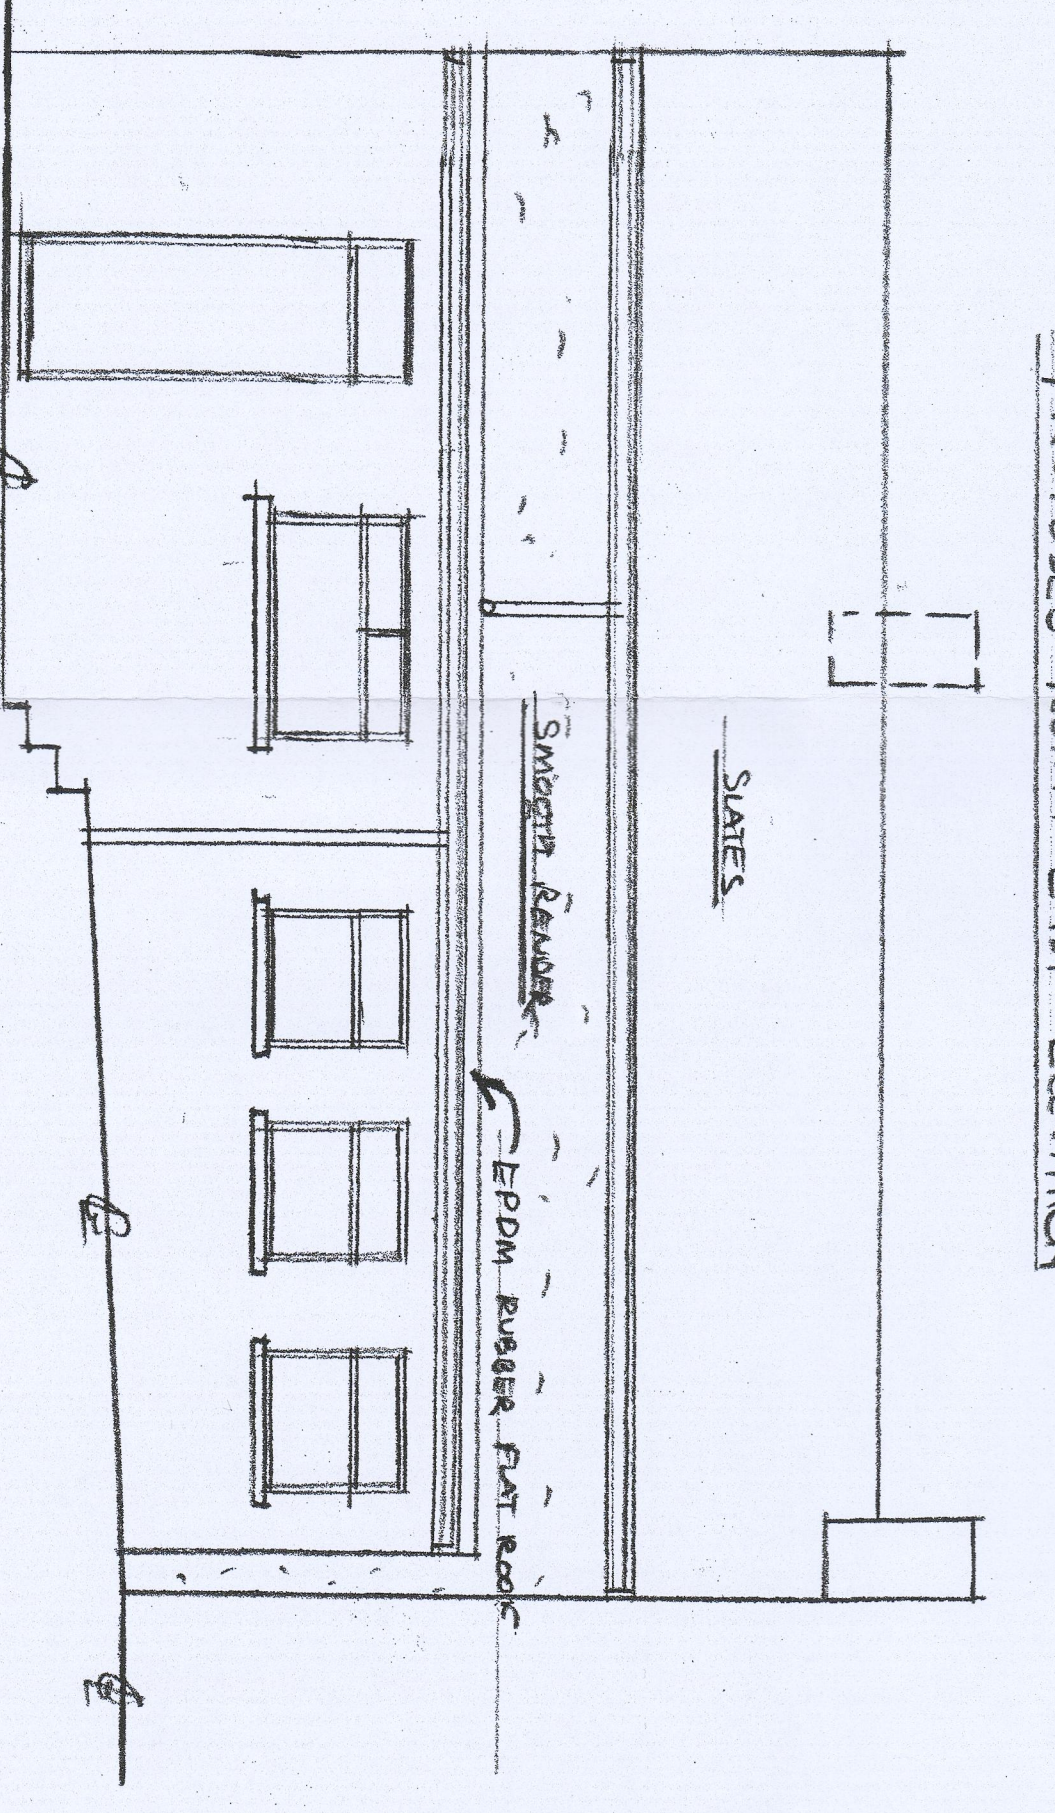
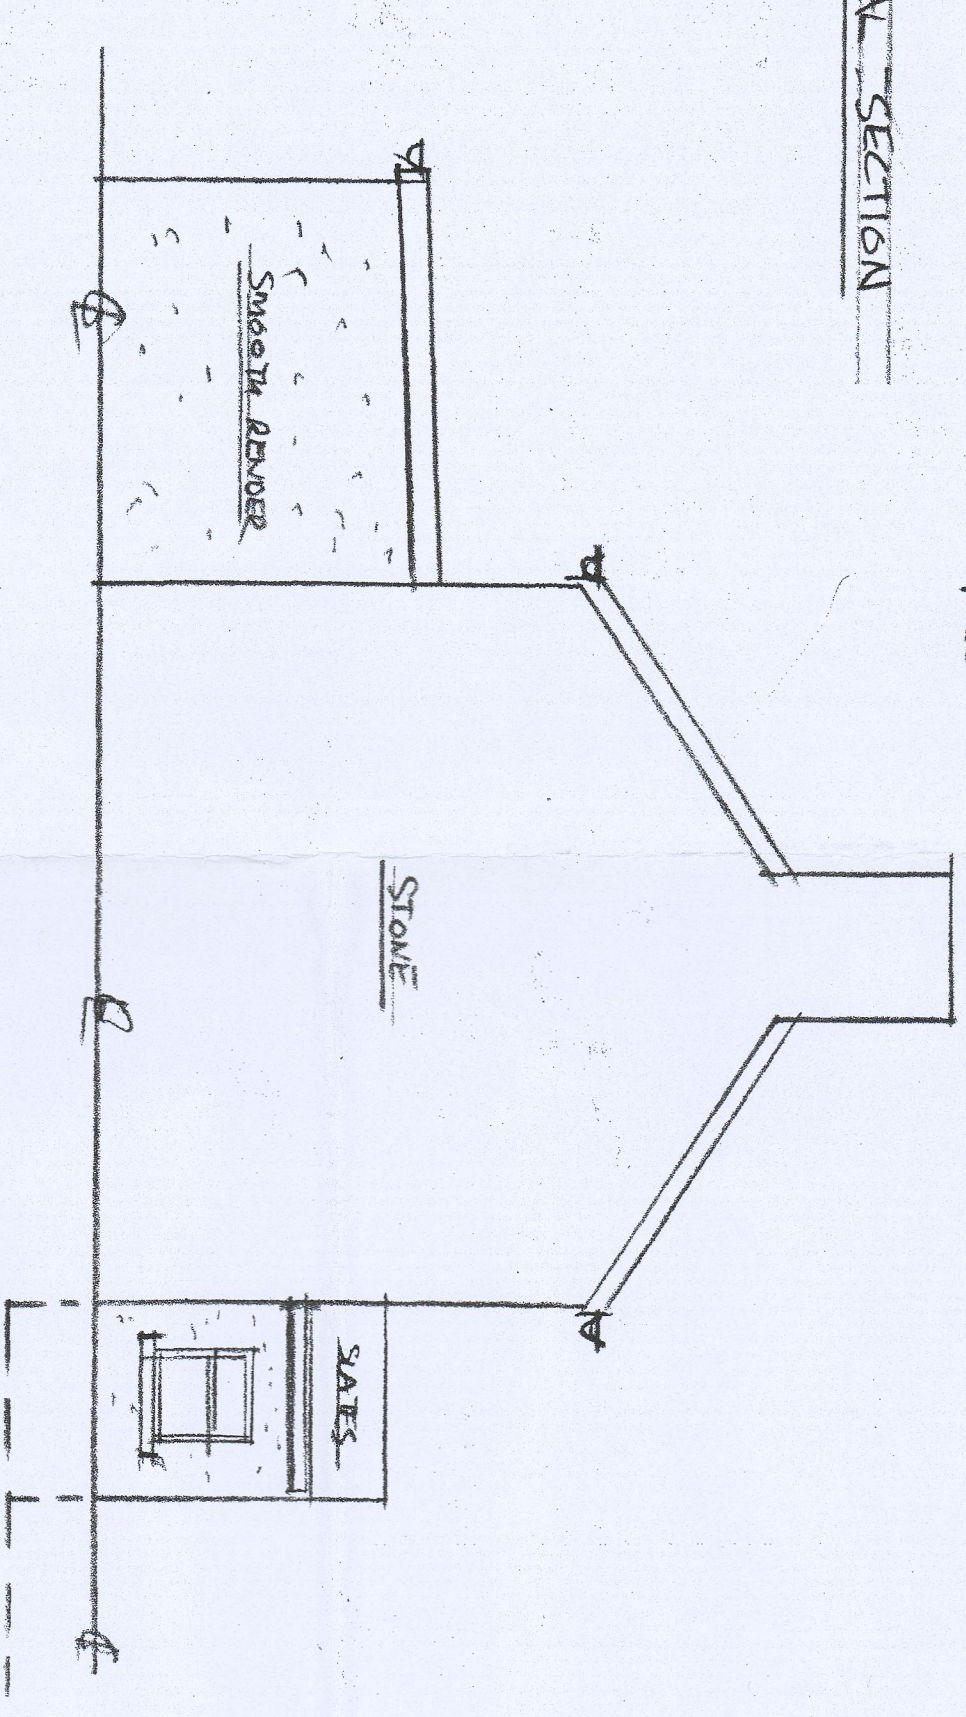
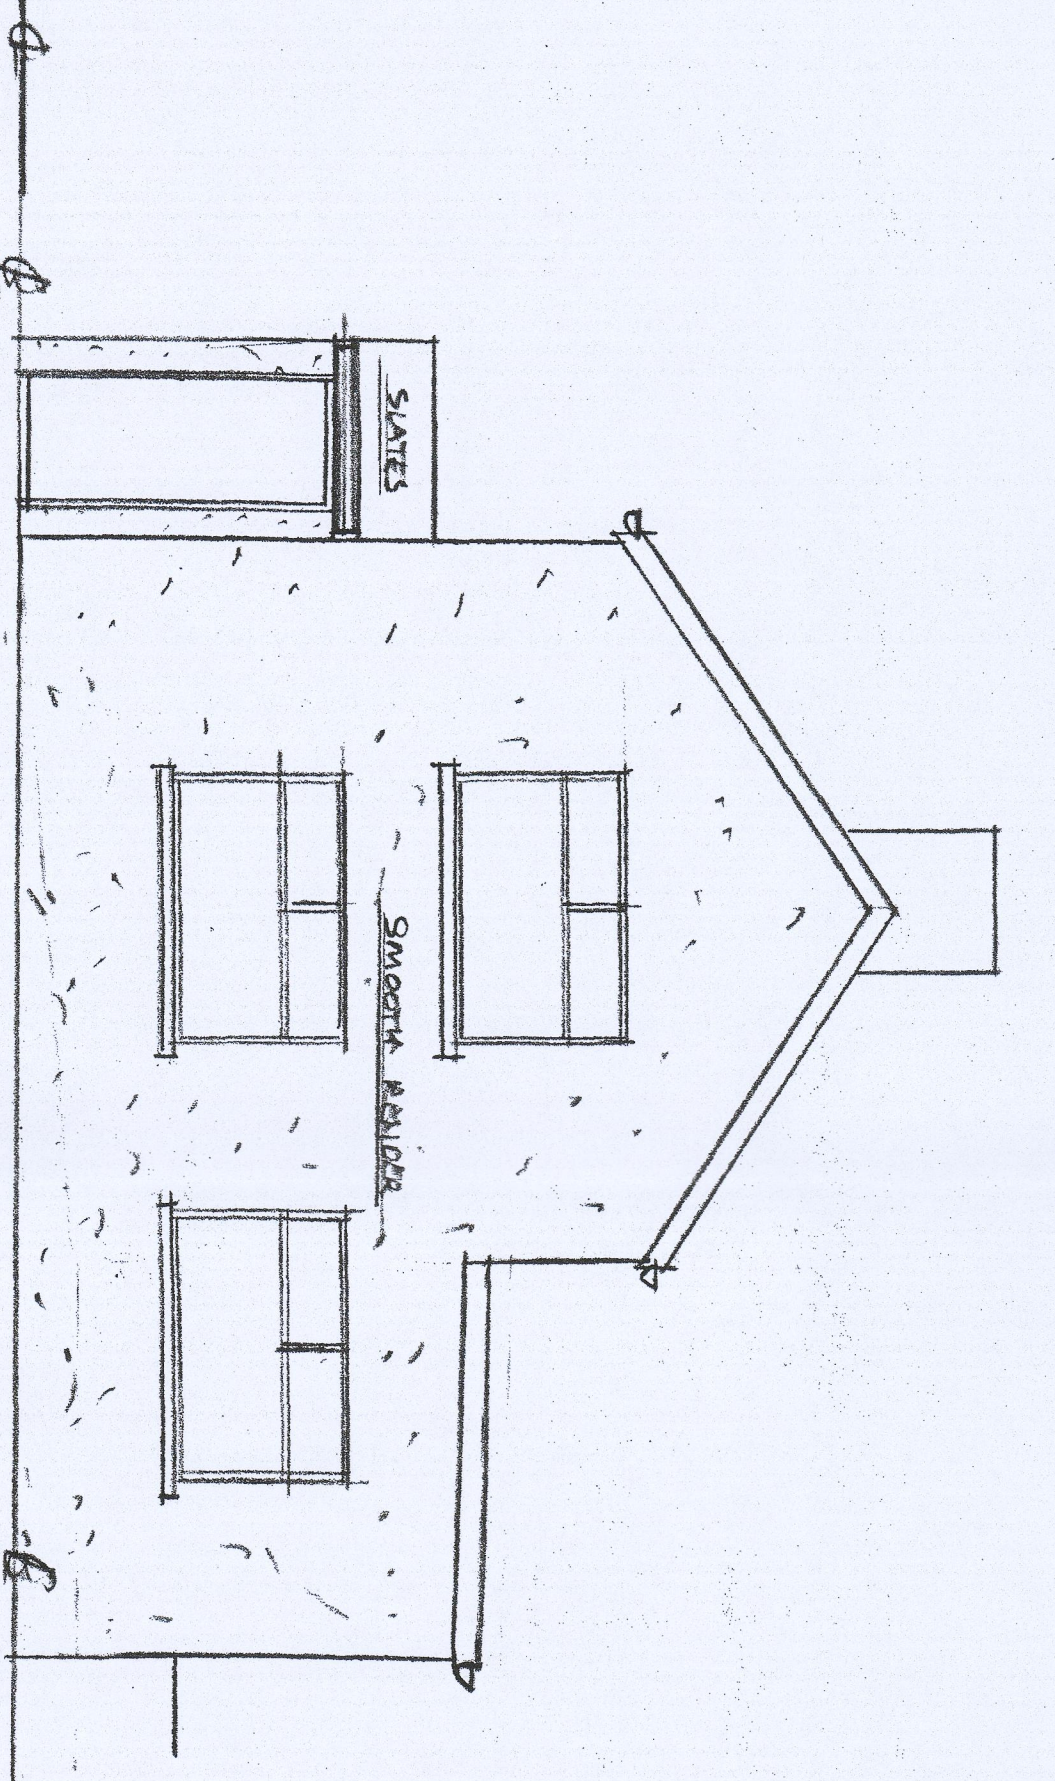
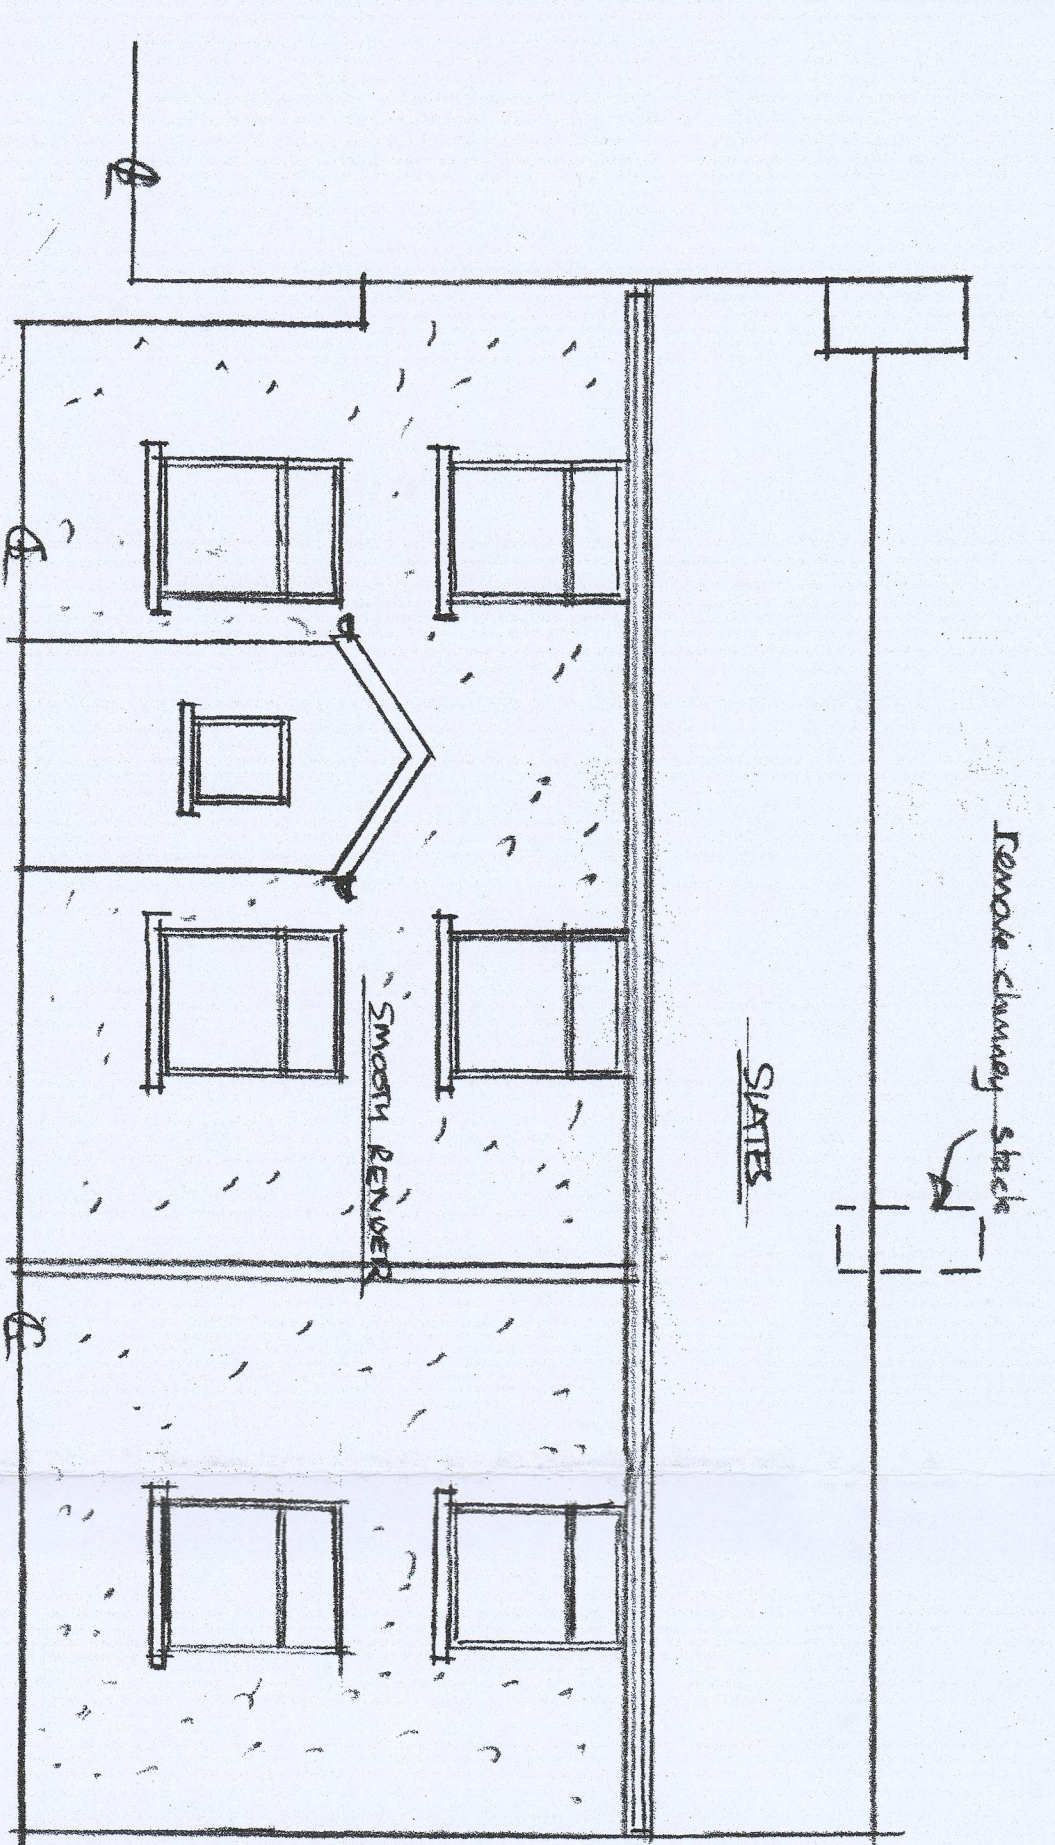
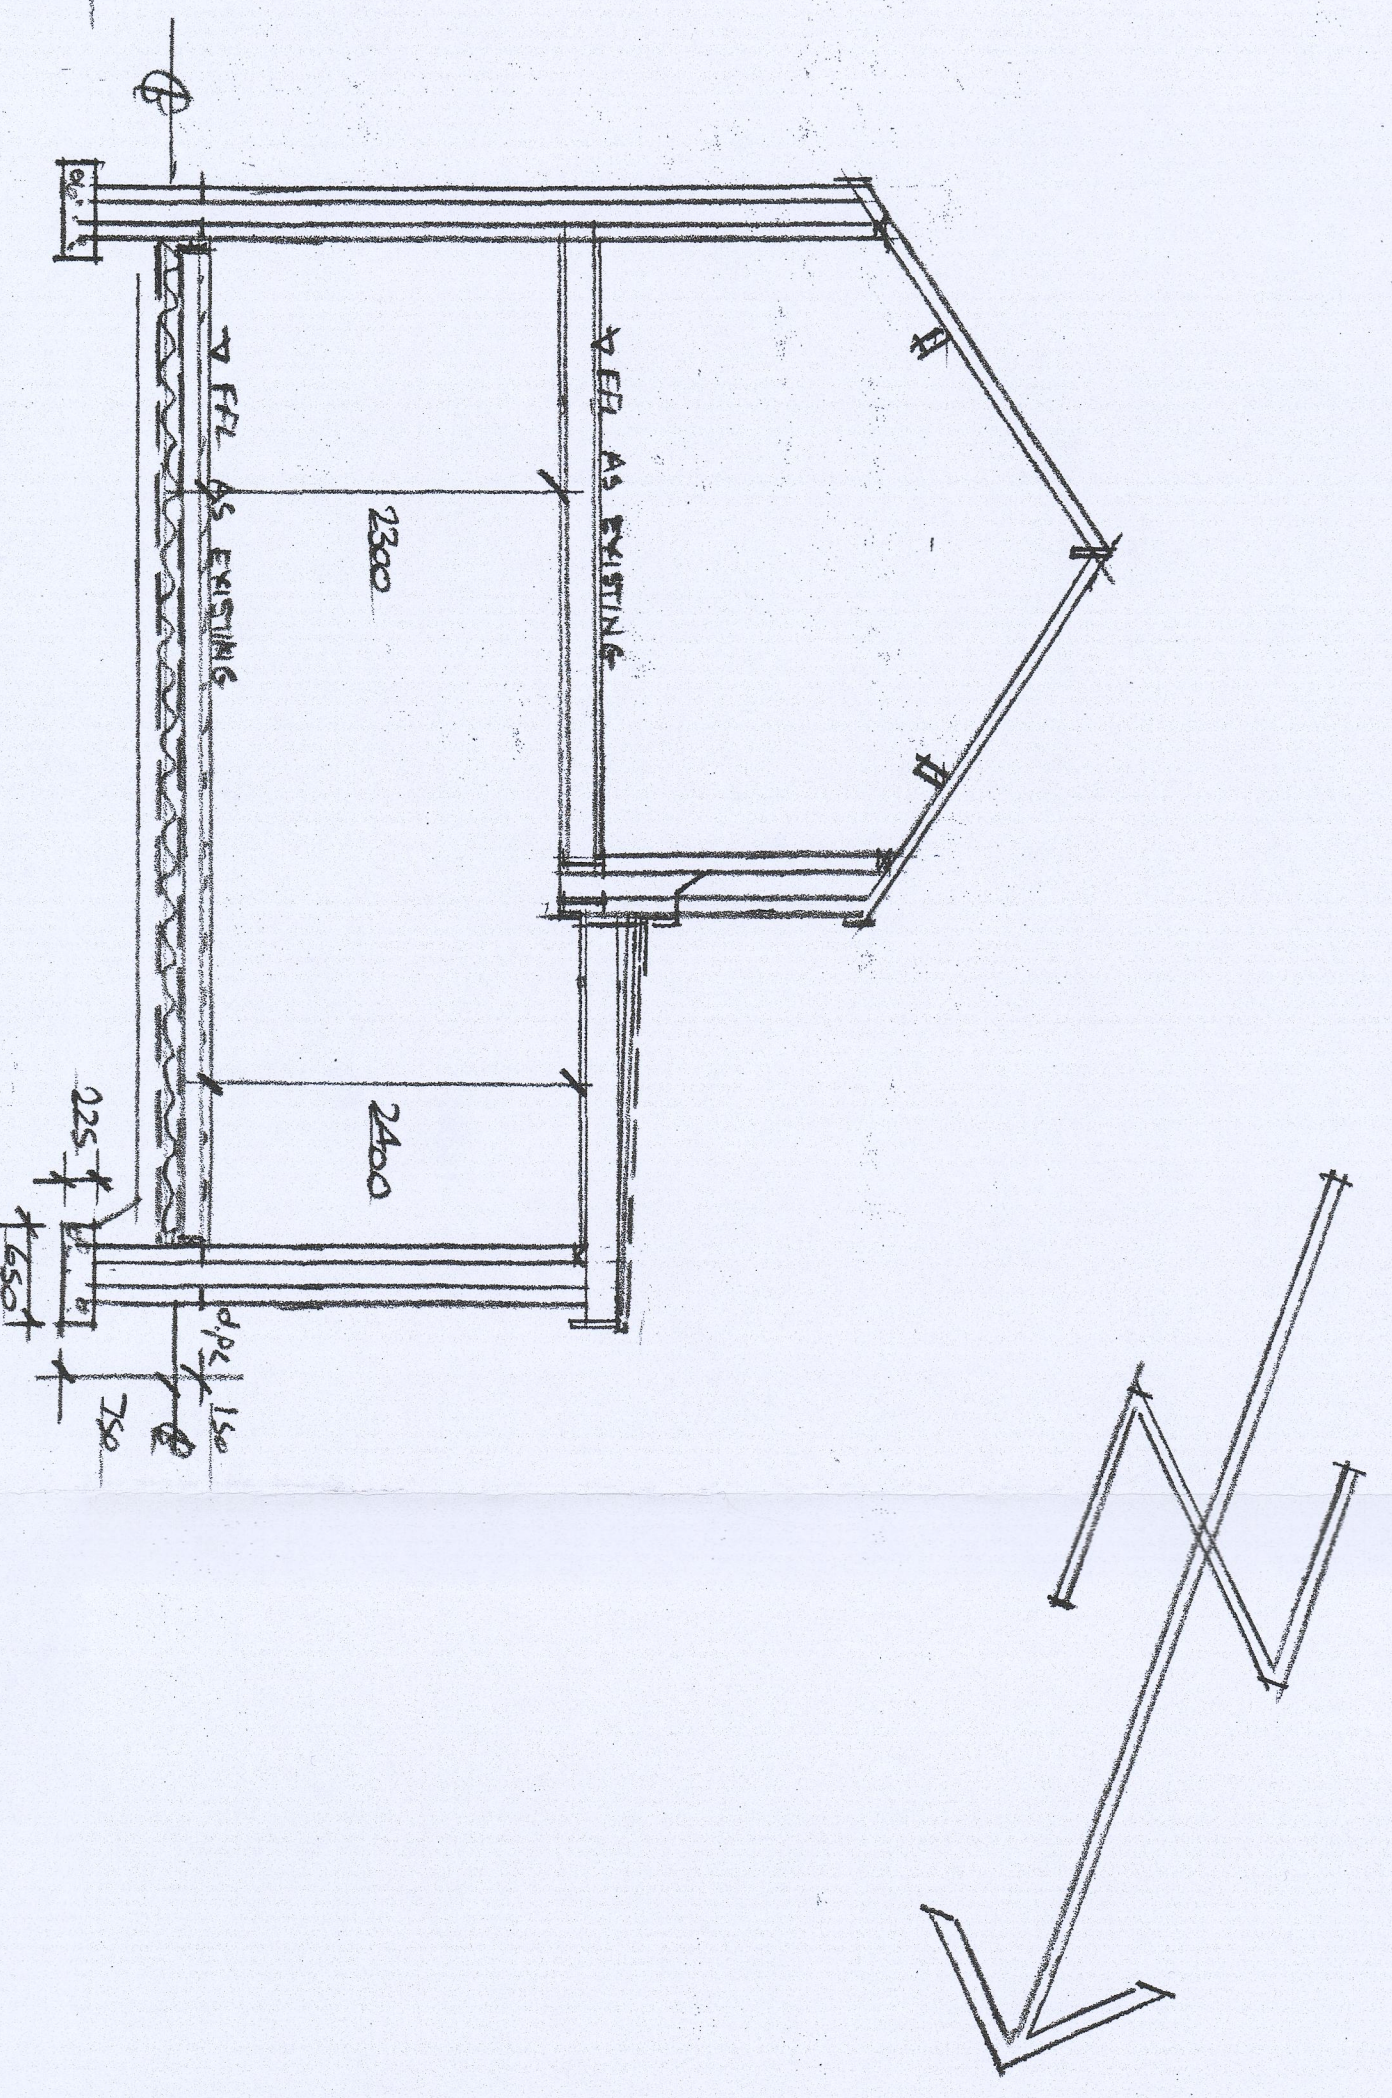


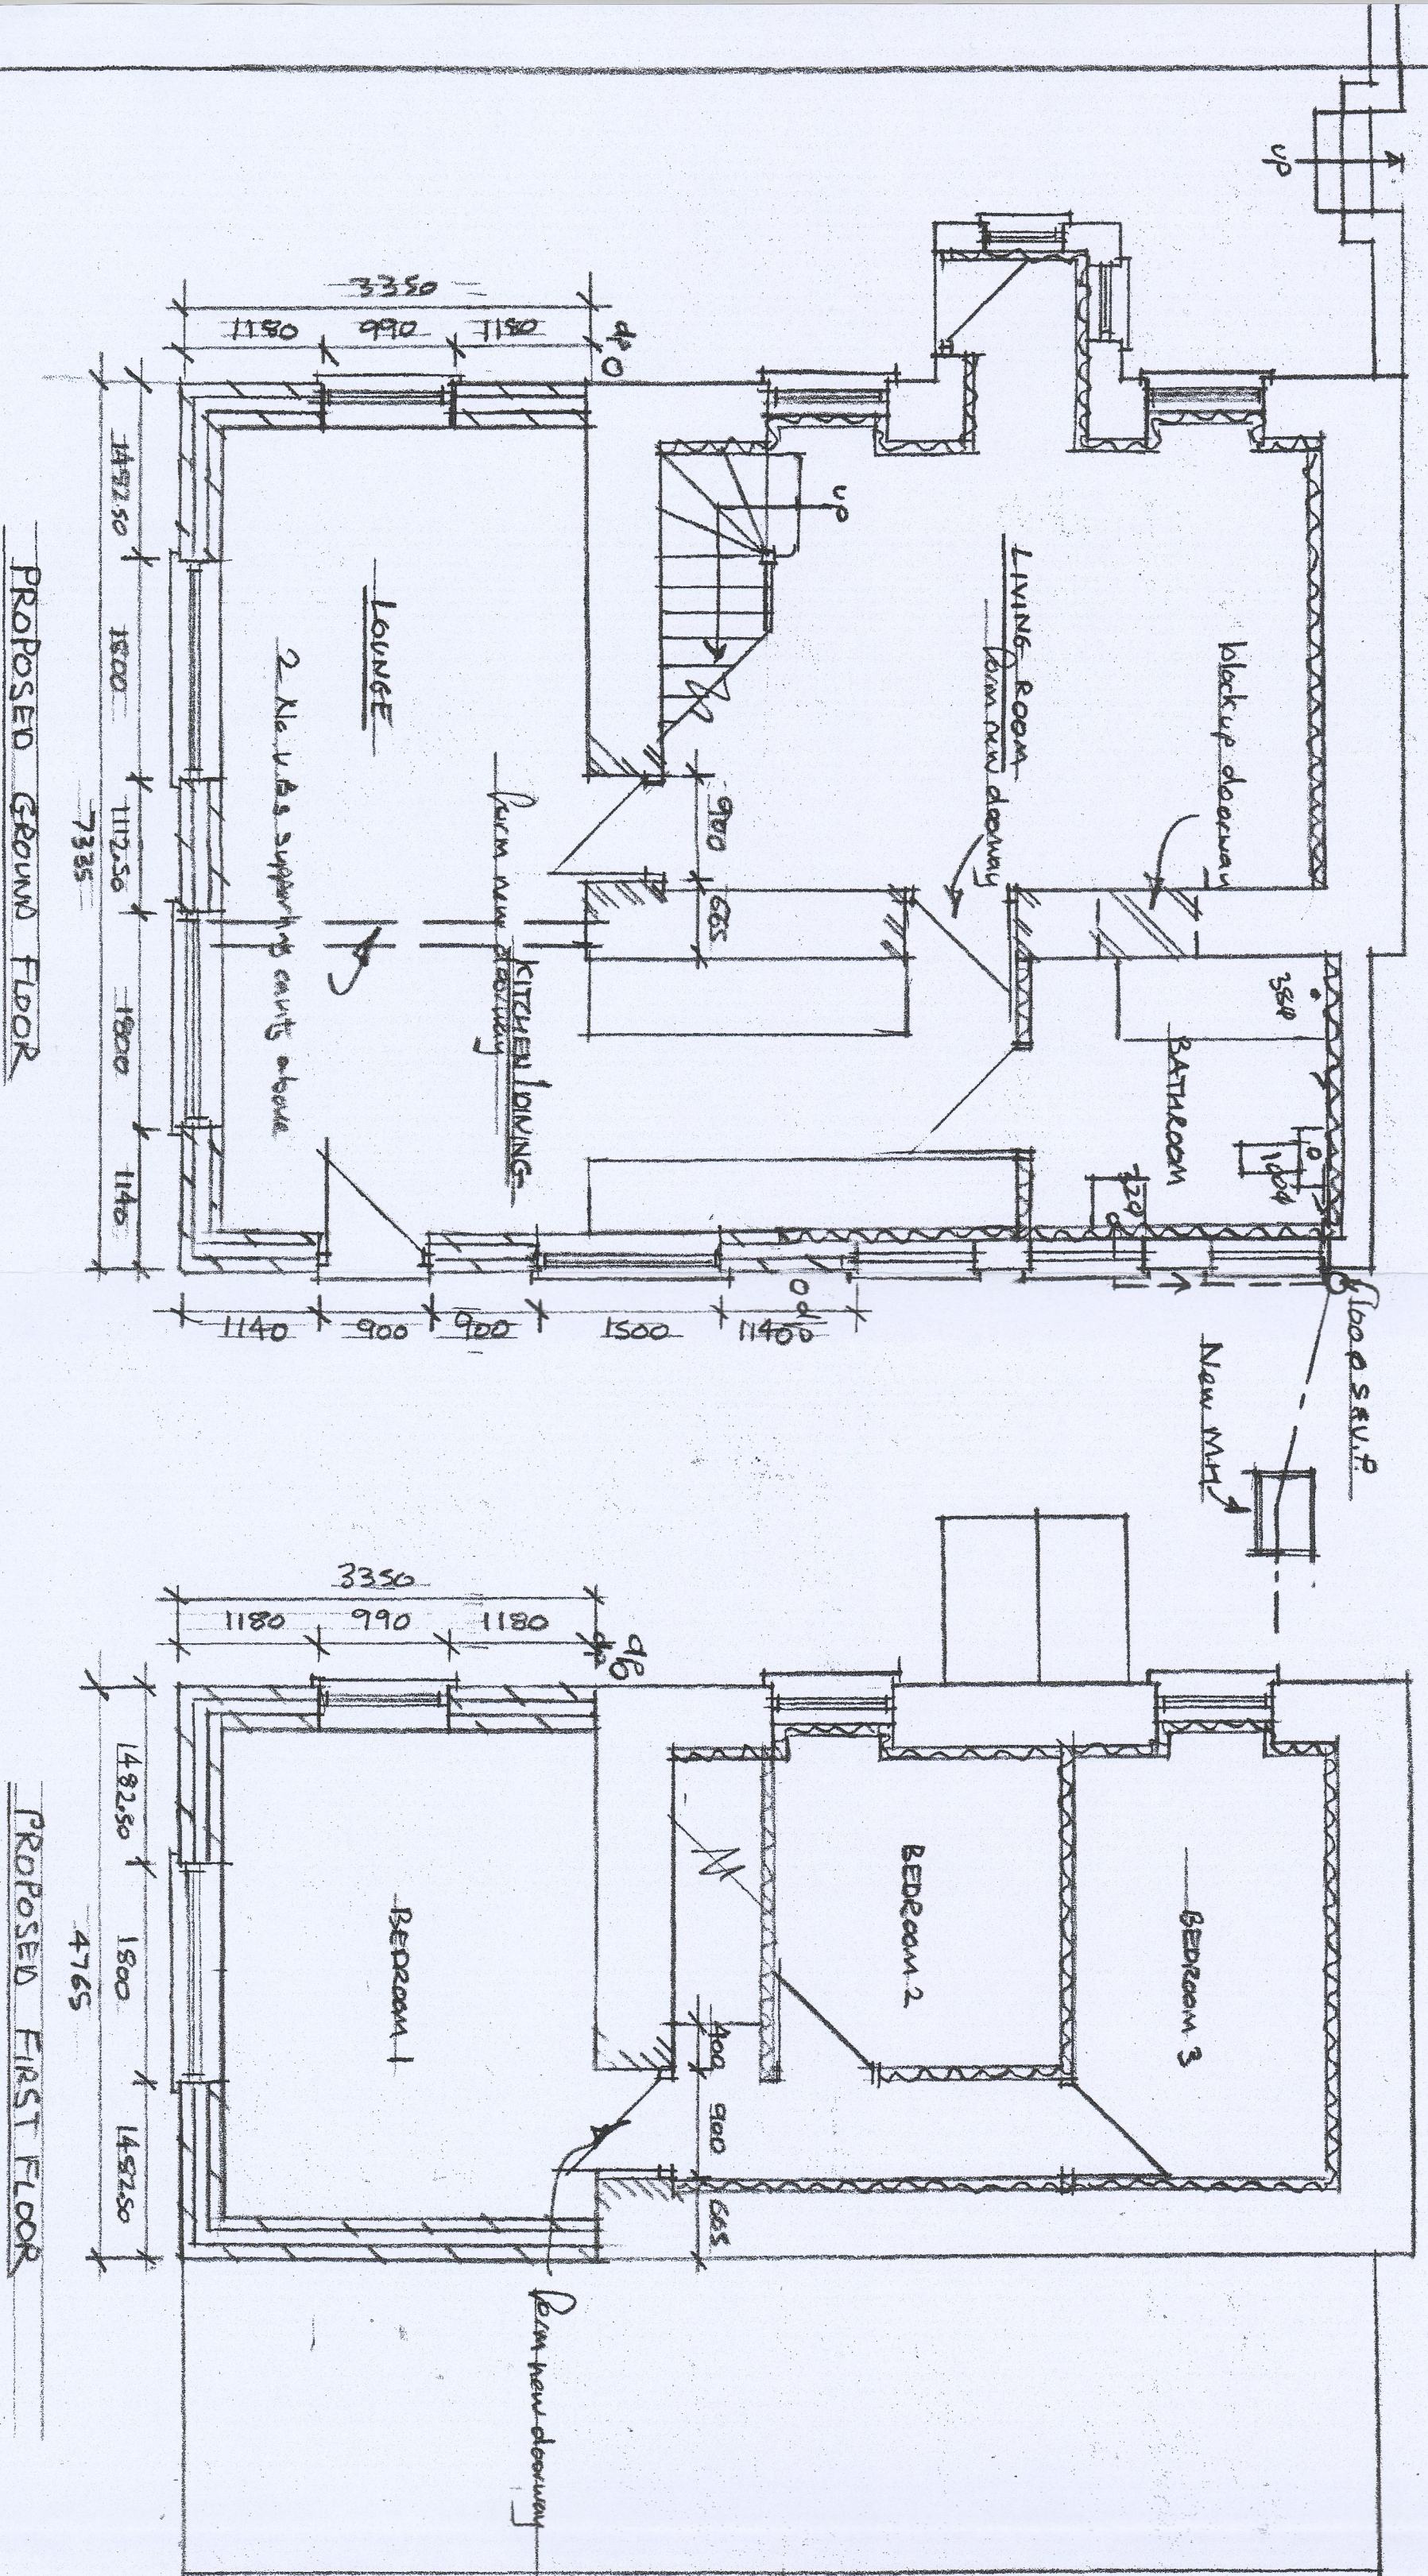

308	PROPOSED EXTENSIONS & UPGRADE OF EXISTING HOUSE WITH HANDSTANDINGS
ADDRESS	20 PLANTATION SQUARE, TREEDYRHIW
METRYK TIOFIL, C448 THQ	
DATE	24.4
SCALE	1:50
DATE	SEP 2023
DESIGN	A. CALIUS