




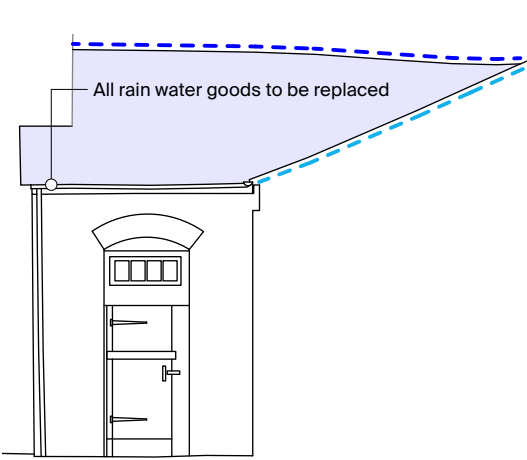


01 Existing elevation

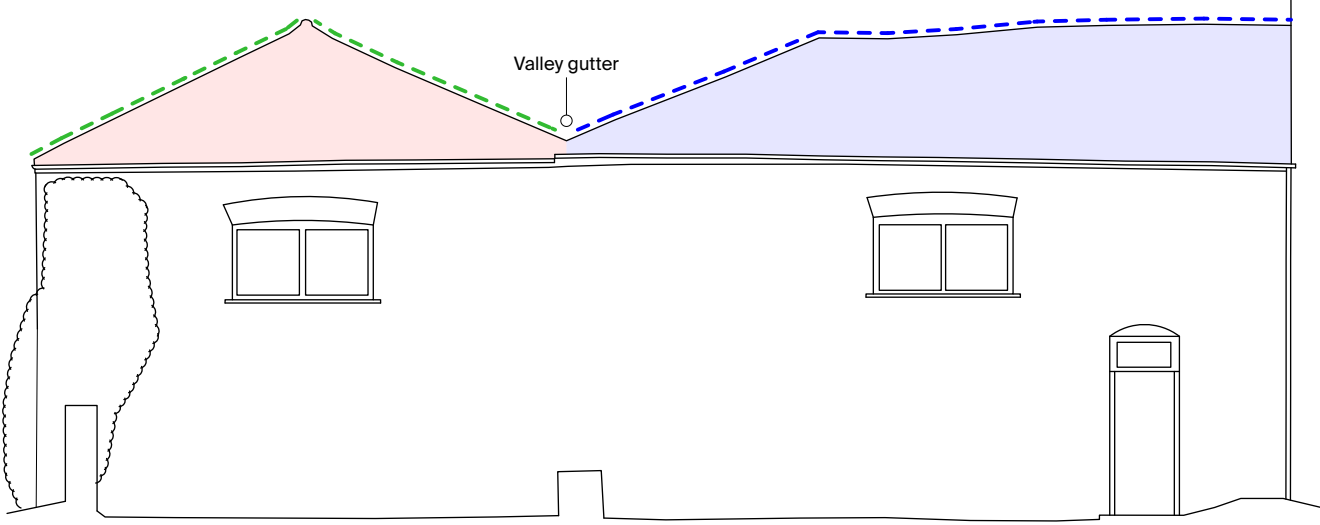

Existing elevation

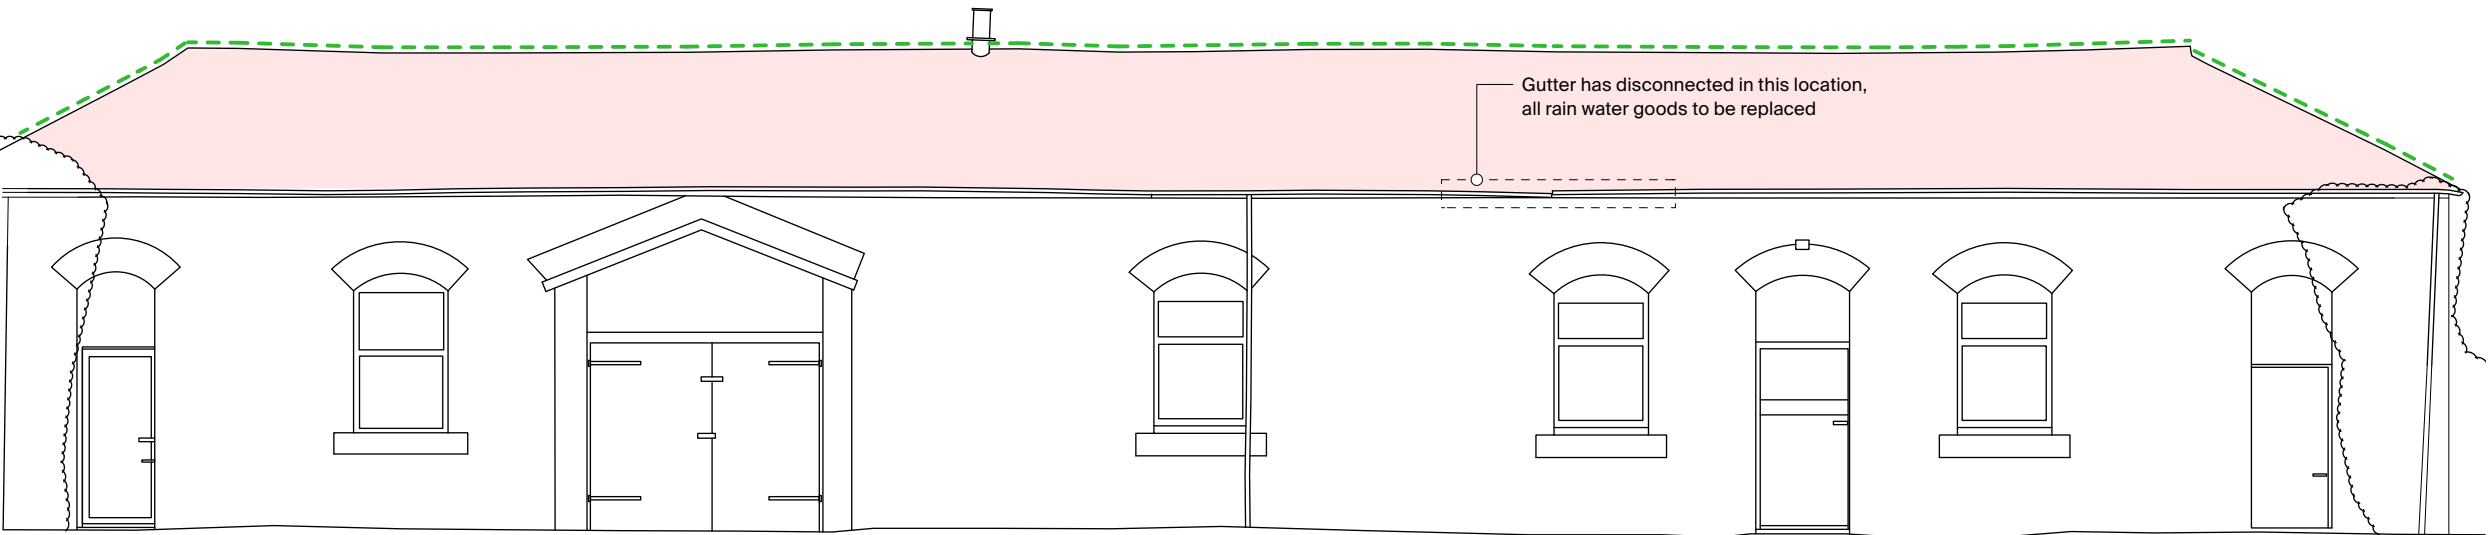


Existing elevation

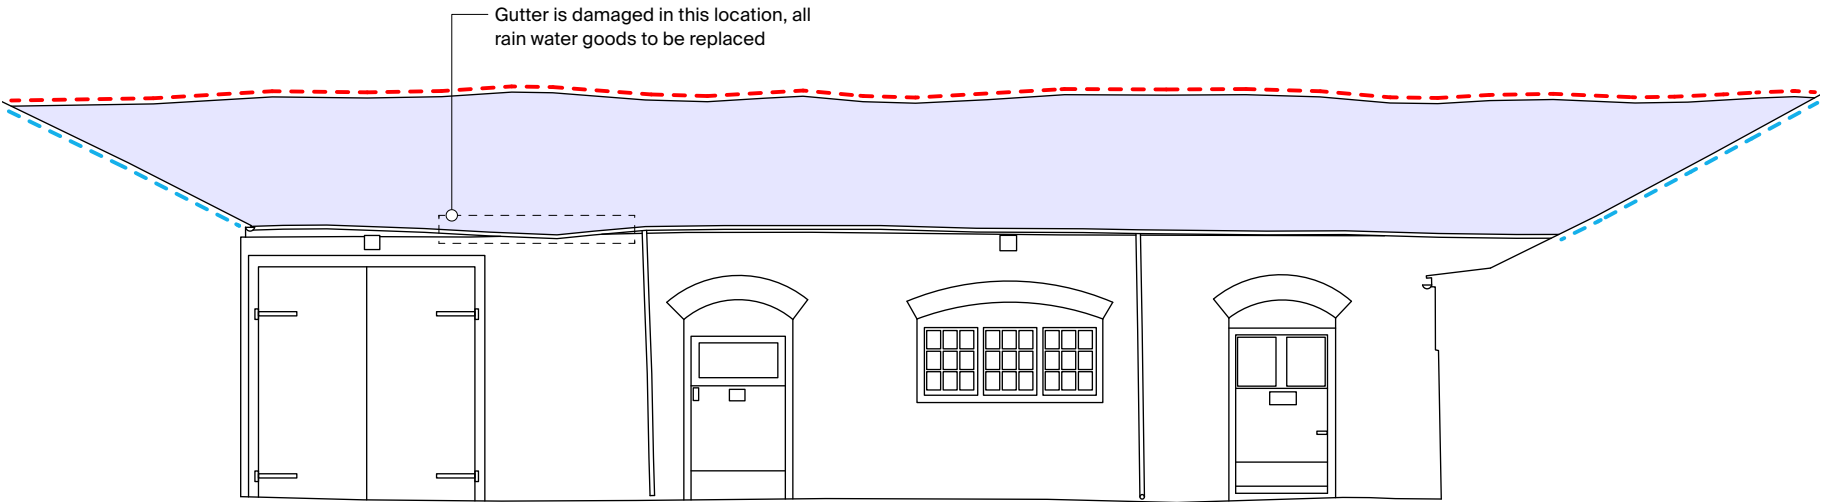

Existing elevation

EXISTING ROOF KEY	
----	Clay ridge tile (hogs back profile & plain
----	Roll top metal ridge tile
----	Concrete ridge tile
----	Valley gutter
----	Concrete roof tiles
----	Slate roof tiles

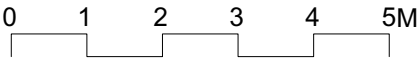

Rural Office

Rural Office, Yr Egin,
College Rd. Carmarthen,
SA31 3EQ

rural-office.co.uk
enquiries@rural-office.co.uk
01559 505 008

revisions date revision notes general notes

project
Pandy Farm

drawing title
Existing elevations 01

scale
1:100 @ A3

date
26.10.22

drawn by
KR

checked by
NM

client

Kevin Jones & Adele Gittoes

drawing status

Planning

job no.

179

drawing no.

3-0112

revision

Copyright: All rights reserved. This drawing must not be reproduced without permission. Only the original drawing should be relied upon. Contractors, subcontractors and suppliers must verify all dimensions on site before commencing any work or making any shop drawings. All shop drawings to be submitted to the architect prior to fabrication. This drawing is to be read in conjunction with the Architect's specification, bills of quantities / schedules, structural, mechanical & electrical drawings and all discrepancies are to be reported to the architect. Do not scale from this drawing. Dimensions are in millimetres unless otherwise stated.