




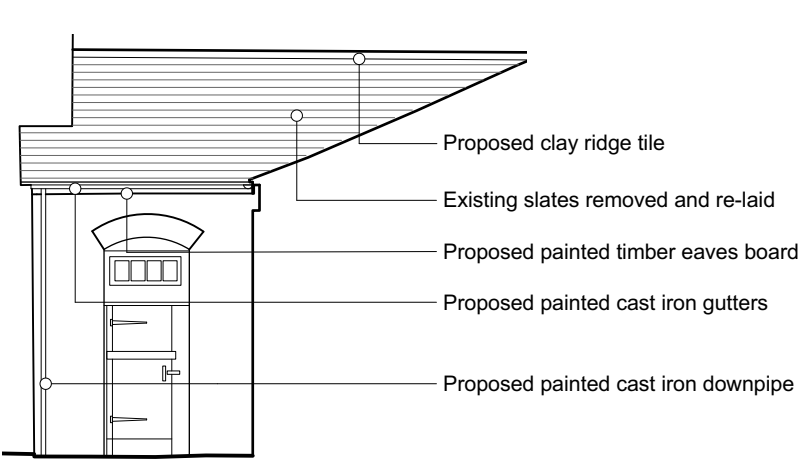


01 Proposed elevation

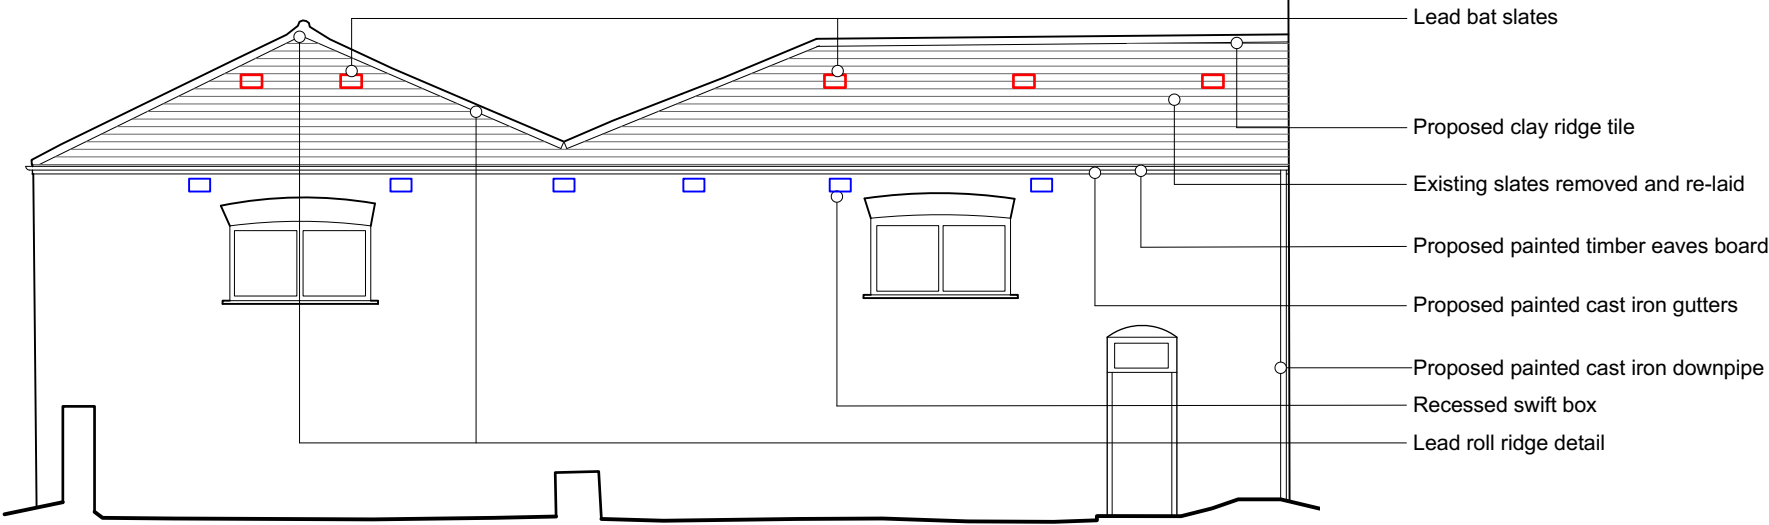

02 Proposed elevation

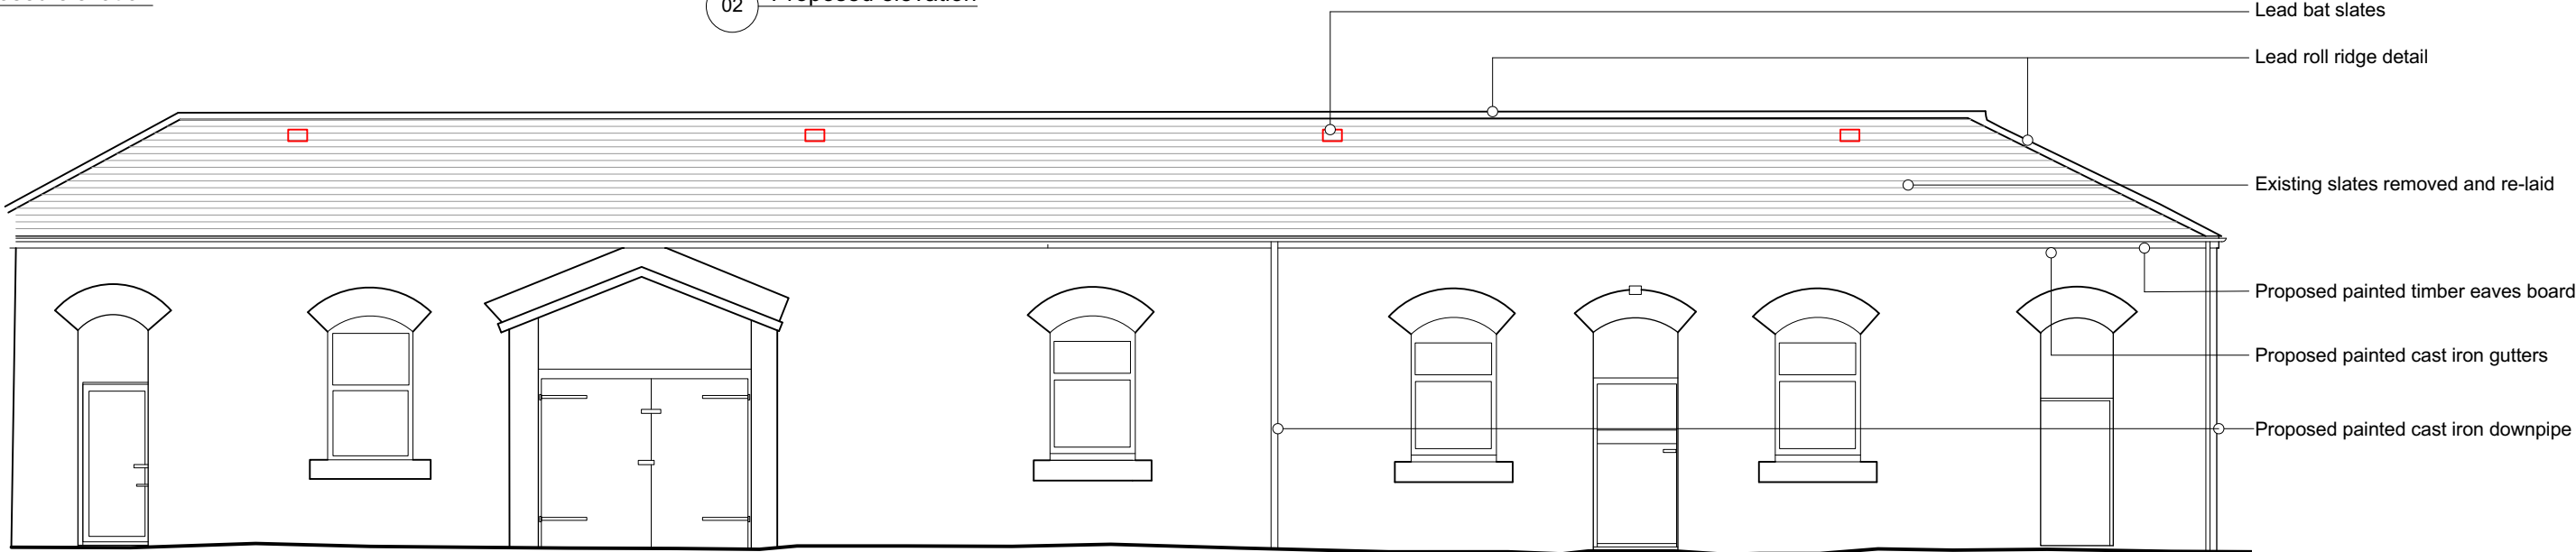

03 Proposed elevation

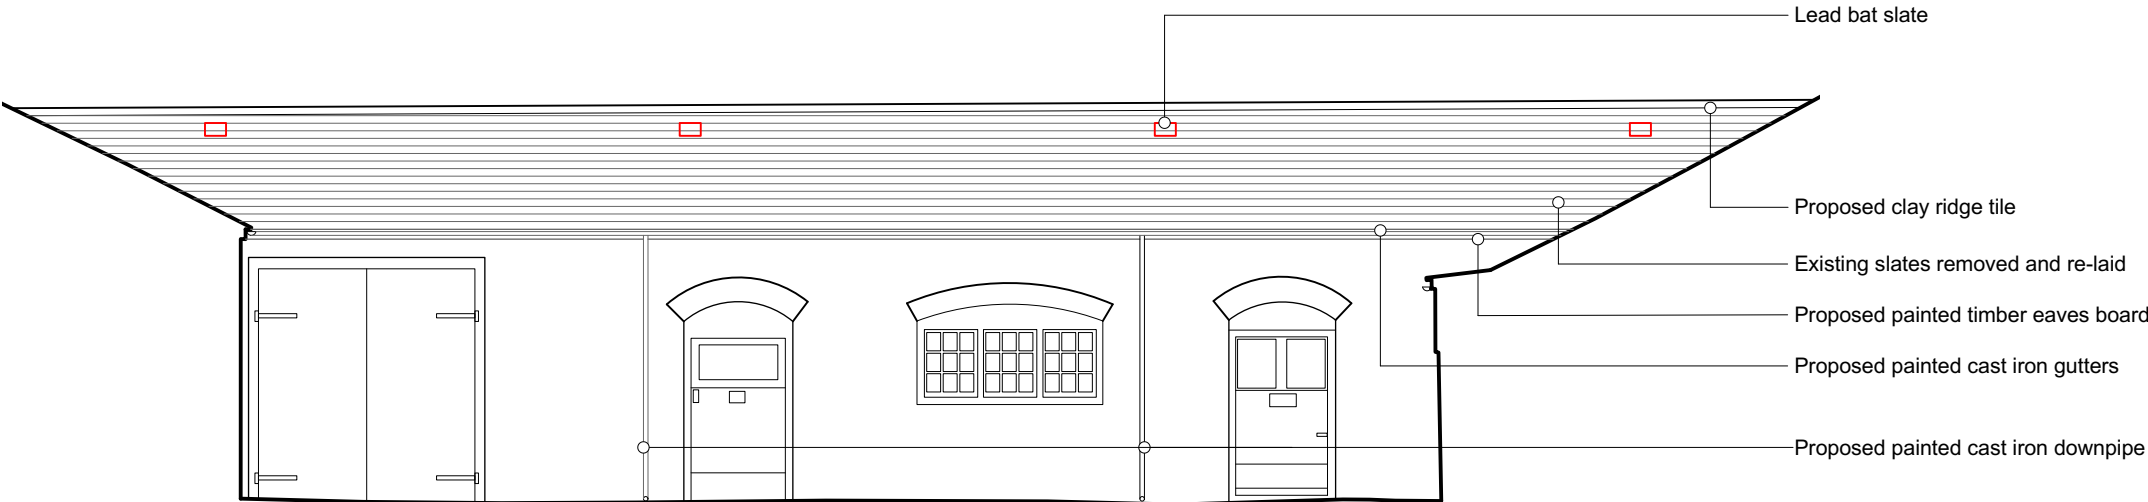


04 Proposed elevation

KEY

Lead bat slates

Bird boxes to meet ecologist requirements

See ecology report (1703 / 02) for further details

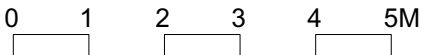

Rural Office	revisions	date	revision notes	general notes	project	drawing title	scale	date	drawn by	checked by
					Pandy Farm	Proposed elevations 01	1:100 @ A3	26.10.22	KR	NM
Rural Office, Yr Egin, College Rd. Carmarthen, SA31 3EQ rural-office.co.uk enquiries@rural-office.co.uk 01559 505 008					client	drawing status	job no.	drawing no.	revision	
					Kevin Jones & Adele Gittoes	Planning	179	3-0115		

Copyright: All rights reserved. This drawing must not be reproduced without permission. Only the original drawing should be relied upon. Contractors, subcontractors and suppliers must verify all dimensions on site before commencing any work or making any shop drawings. All shop drawings to be submitted to the architect prior to fabrication. This drawing is to be read in conjunction with the Architect's specification, bills of quantities / schedules, structural, mechanical & electrical drawings and all discrepancies are to be reported to the architect. Do not scale from this drawing. Dimensions are in millimetres unless otherwise stated.