




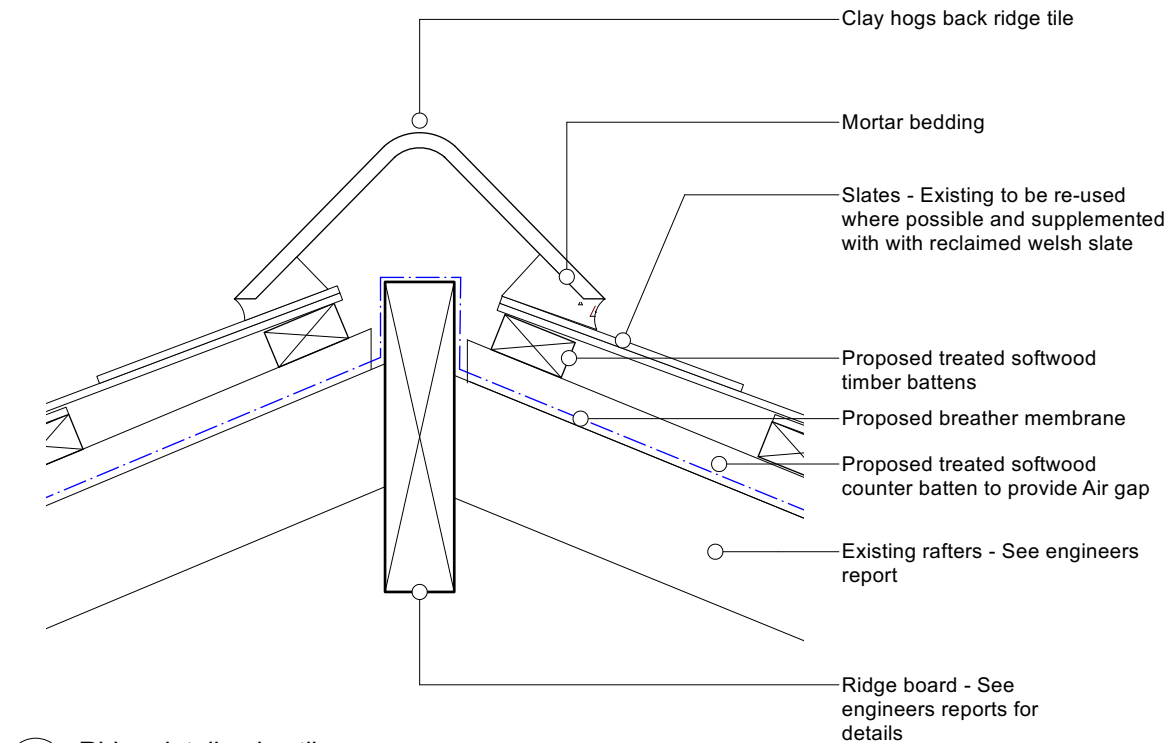


01 Ridge detail - clay tile

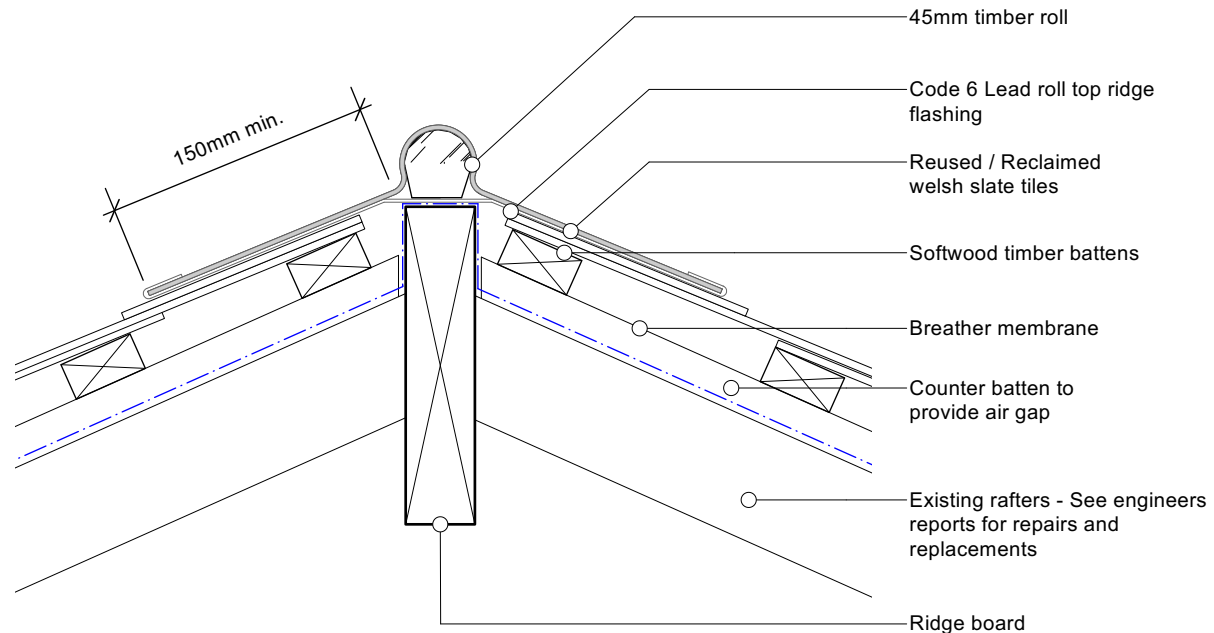

02 Ridge detail - lead tile

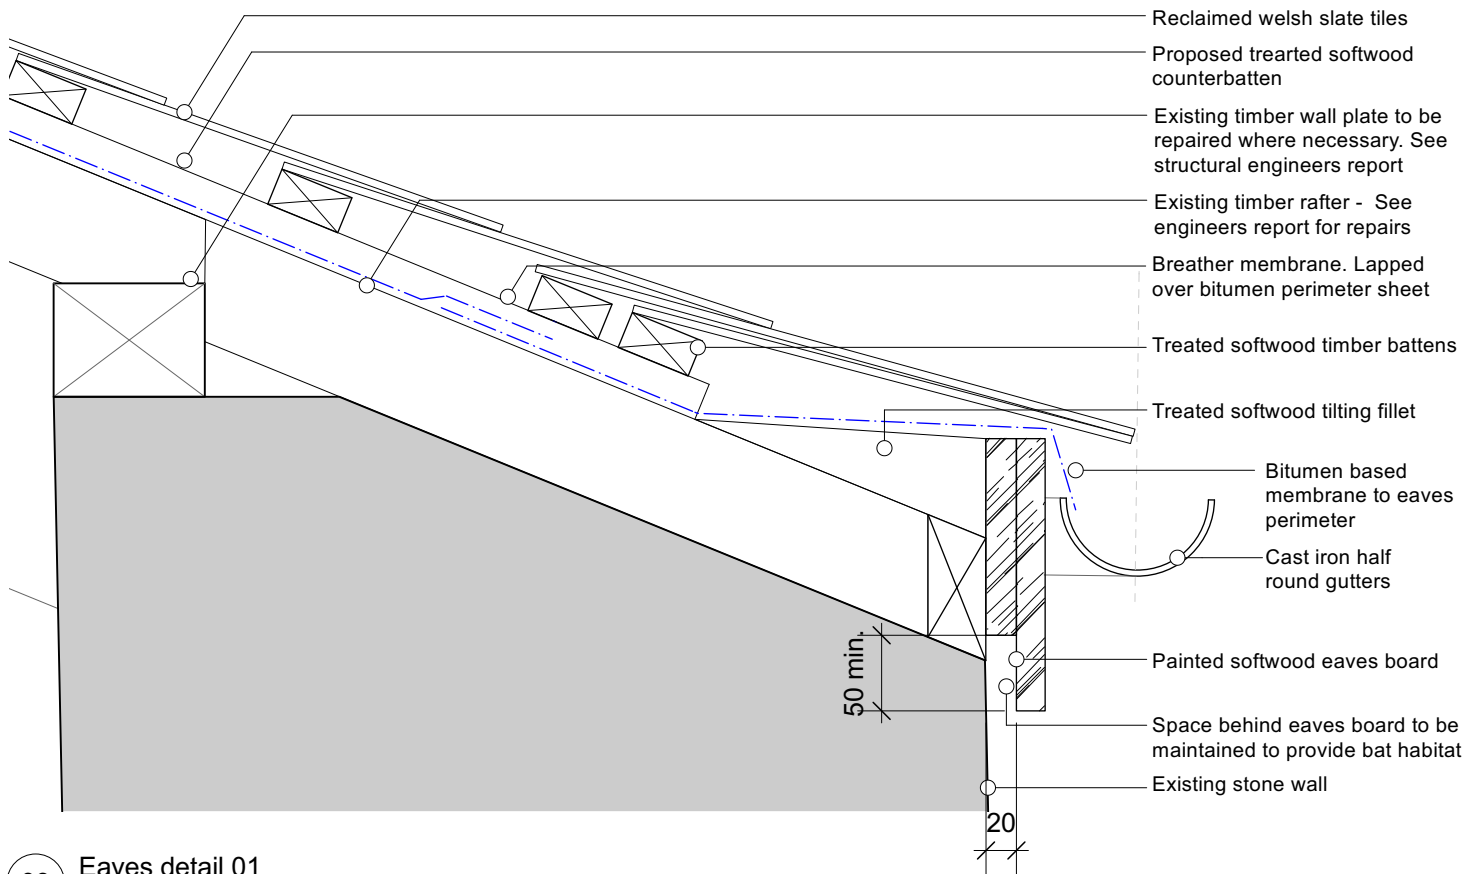

03 Eaves detail 01

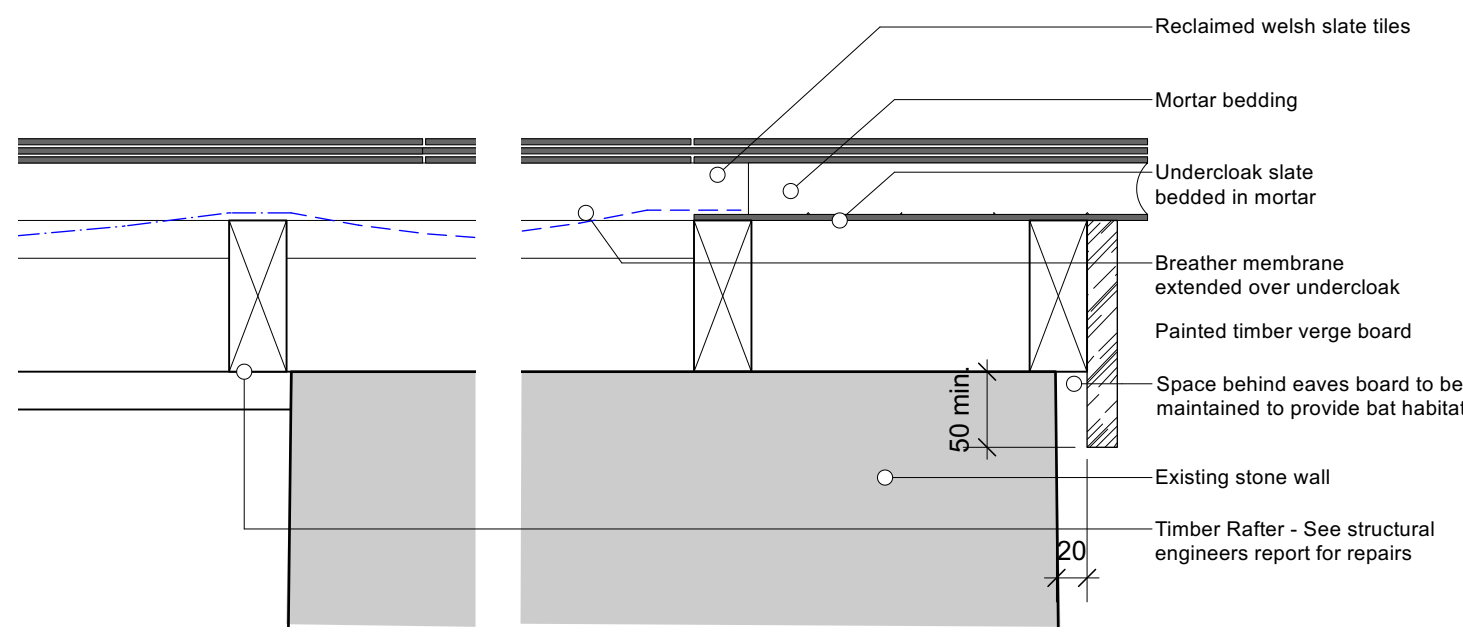

04 Verge detail

Bat access tiles

Lead access tiles are to be provided within the slate roof finish to provide the required bat mitigation for the site. See ecology report for locations of access required. Access slates are to be coordinated with areas of bitumen membrane to avoid bats coming into contact with the breather membrane.



Rooftop vents

Rooftop vents for future SVP and extracts are to be lead units as shown below



Rural Office Rural Office, Yr Egin, College Rd. Carmarthen, SA31 3EQ rural-office.co.uk enquiries@rural-office.co.uk 01559 505 008	revisions	date	revision notes	general notes	project Pandy Farm	drawing title Proposed details sheet 01	scale 1:5 @ A3	date 26.10.22	drawn by KR	checked by NM
					client Kevin Jones & Adele Gittoes	drawing status Planning	job no. 179	drawing no. 3-0118		revision

Copyright: All rights reserved. This drawing must not be reproduced without permission. Only the original drawing should be relied upon. Contractors, subcontractors and suppliers must verify all dimensions on site before commencing any work or making any shop drawings. All shop drawings to be submitted to the architect prior to fabrication. This drawing is to be read in conjunction with the Architect's specification, bills of quantities / schedules, structural, mechanical & electrical drawings and all discrepancies are to be reported to the architect. Do not scale from this drawing. Dimensions are in millimetres unless otherwise stated.