


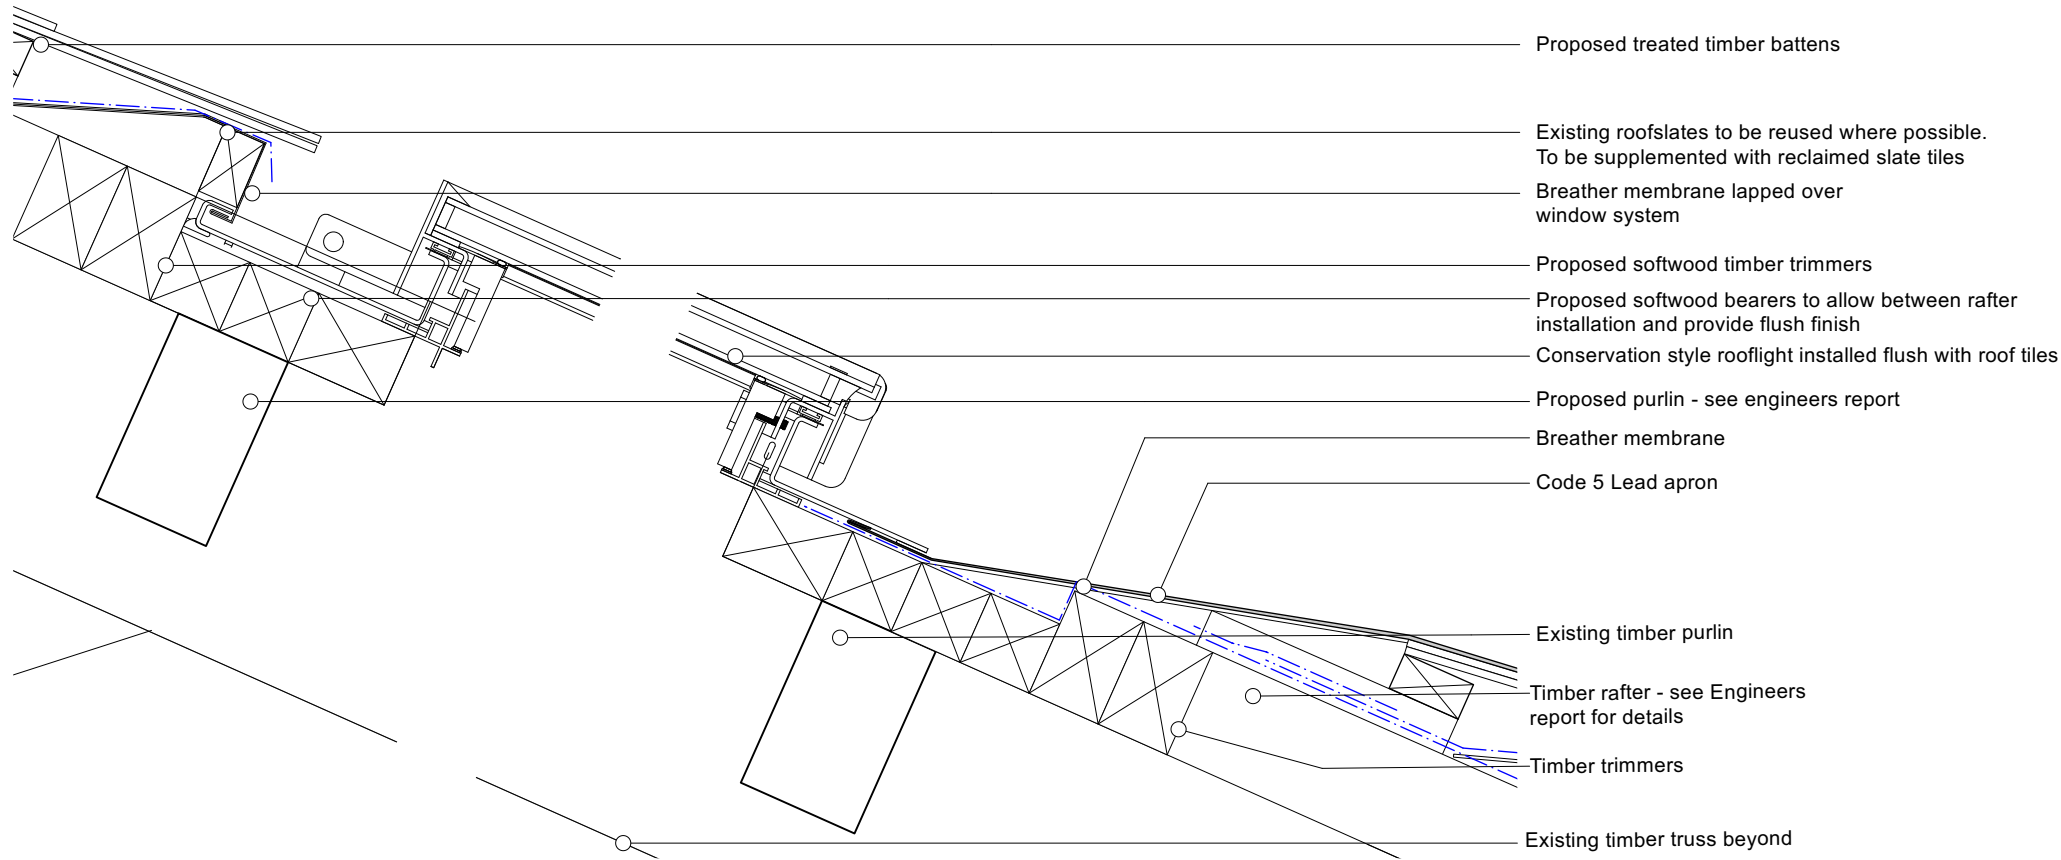


05 Rooflight detail 01




Rooflights - Conservation rooflight provided to all instances (Rooflight company - Conservation rooflight)




Built in swift boxes to be recessed into stone facade

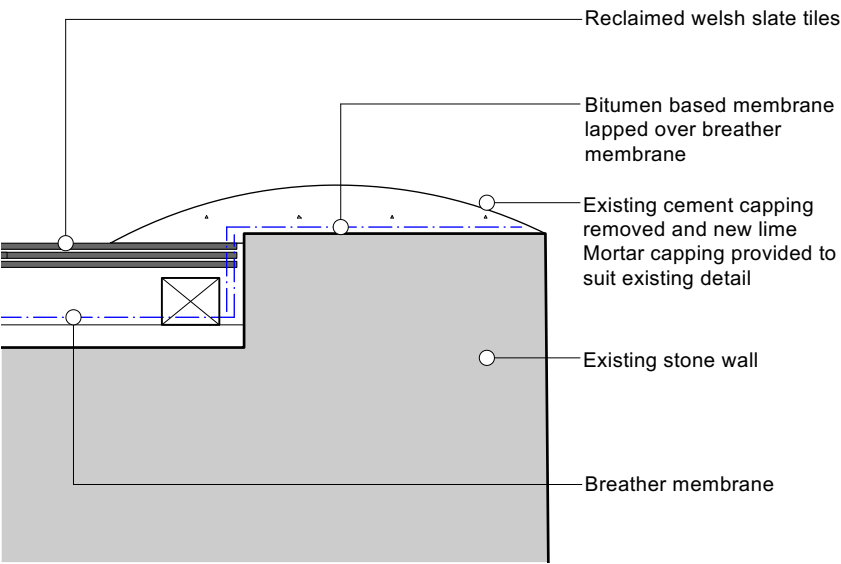

06 Upstand detail

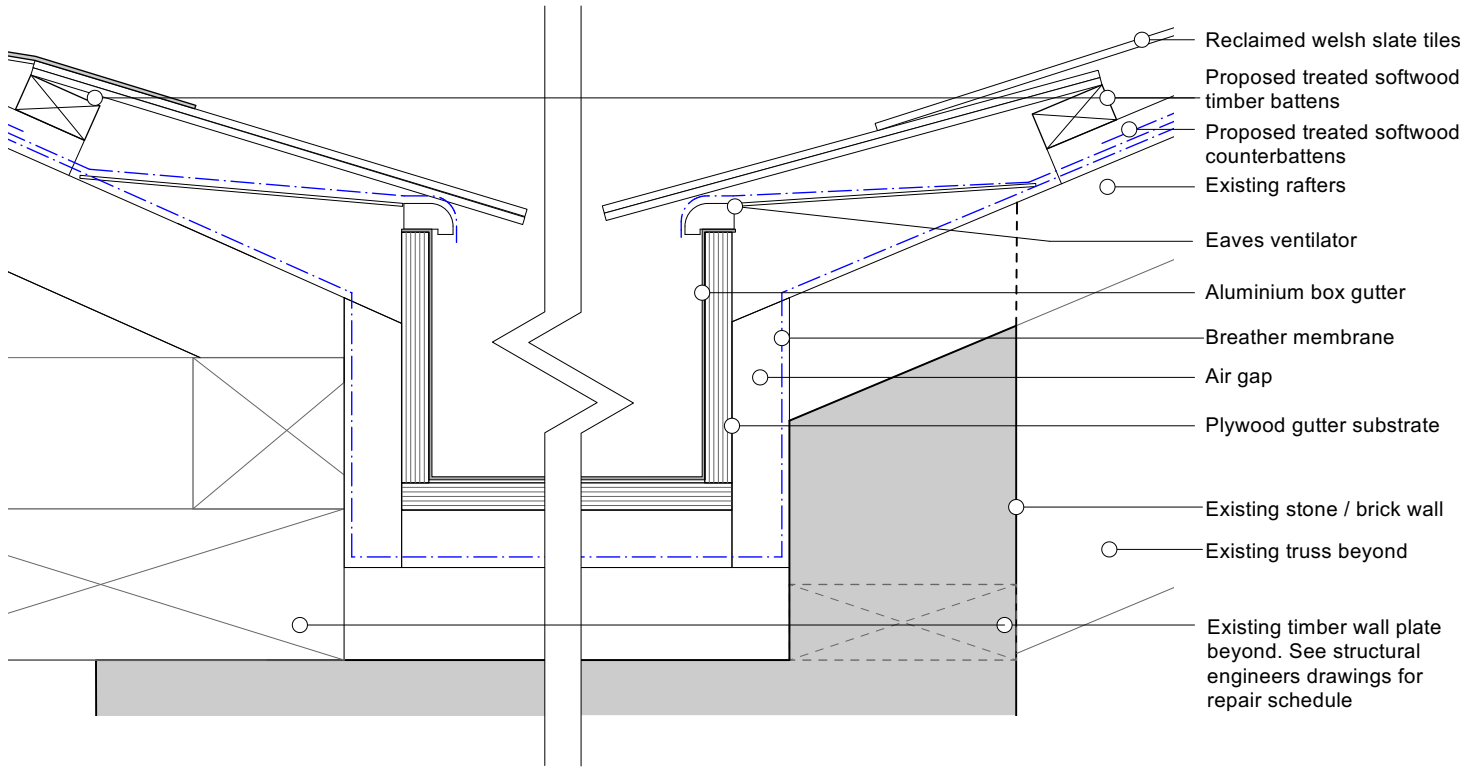

07 Valley box gutter

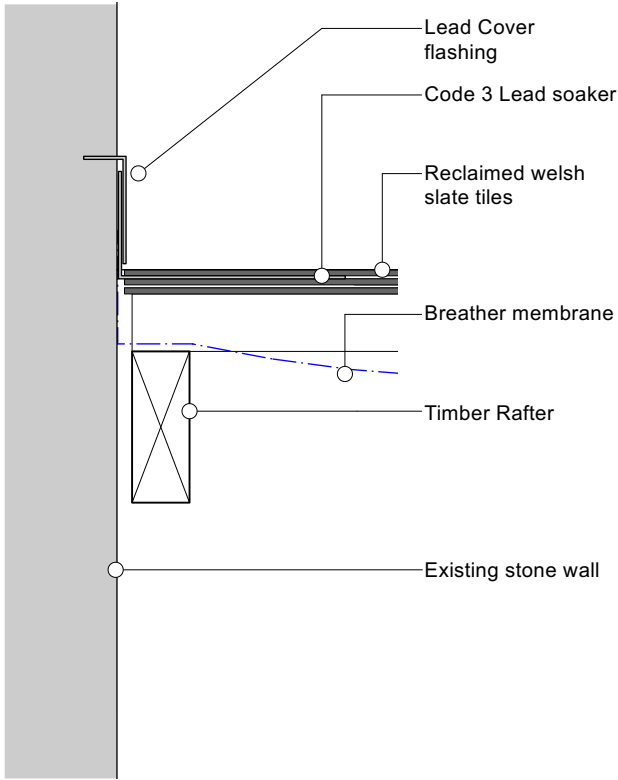

08 Abutment detail

Rural Office

Rural Office, Yr Egin,
College Rd. Carmarthen,
SA31 3EQ

rural-office.co.uk
enquiries@rural-office.co.uk
01559 505 008

revisions	date	revision notes	general notes
-----------	------	----------------	---------------

project	drawing title	scale	date	drawn by	checked by
Pandy Farm	Proposed details sheet 02	1:5 @ A3	26.10.22	KR	NM
client	drawing status	job no.	drawing no.	revision	
Kevin Jones & Adele Gittoes	Planning	179	3-0119		

Copyright: All rights reserved. This drawing must not be reproduced without permission. Only the original drawing should be relied upon. Contractors, subcontractors and suppliers must verify all dimensions on site before commencing any work or making any shop drawings. All shop drawings to be submitted to the architect prior to fabrication. This drawing is to be read in conjunction with the Architect's specification, bills of quantities / schedules, structural, mechanical & electrical drawings and all discrepancies are to be reported to the architect. Do not scale from this drawing. Dimensions are in millimetres unless otherwise stated.