




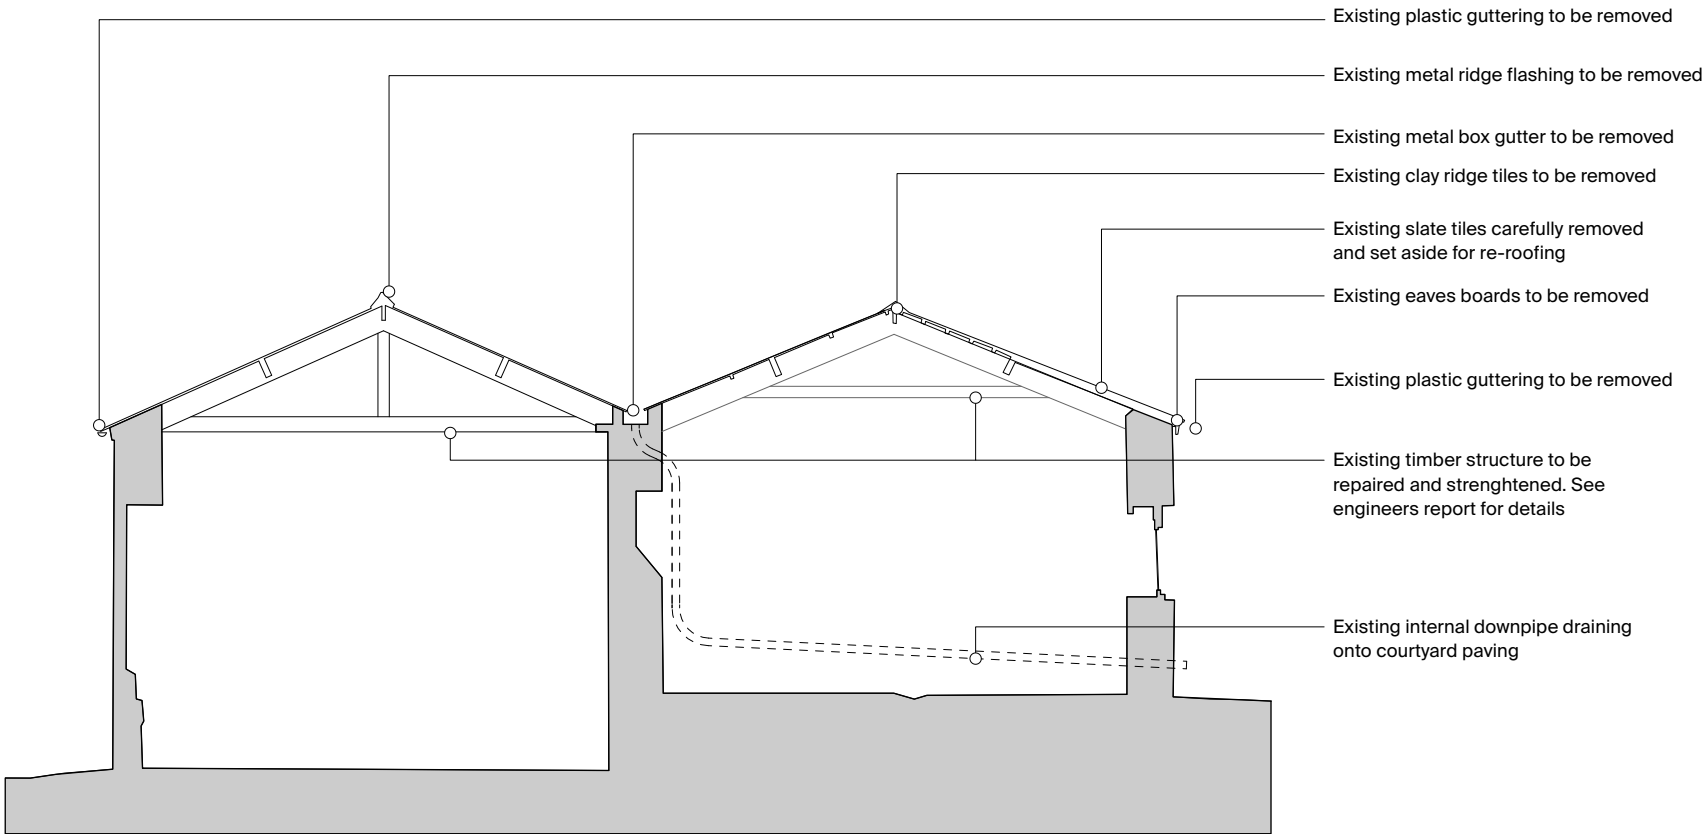


01 Existing section - Stables

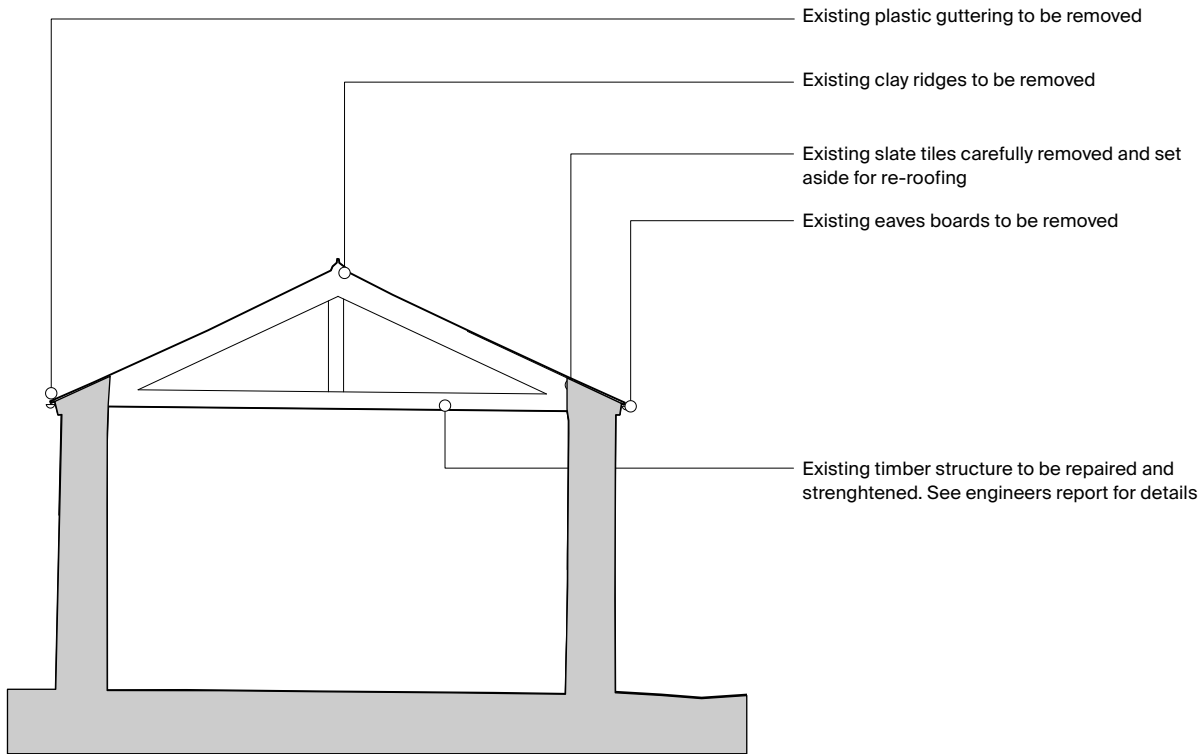


03 Existing section - Coach house

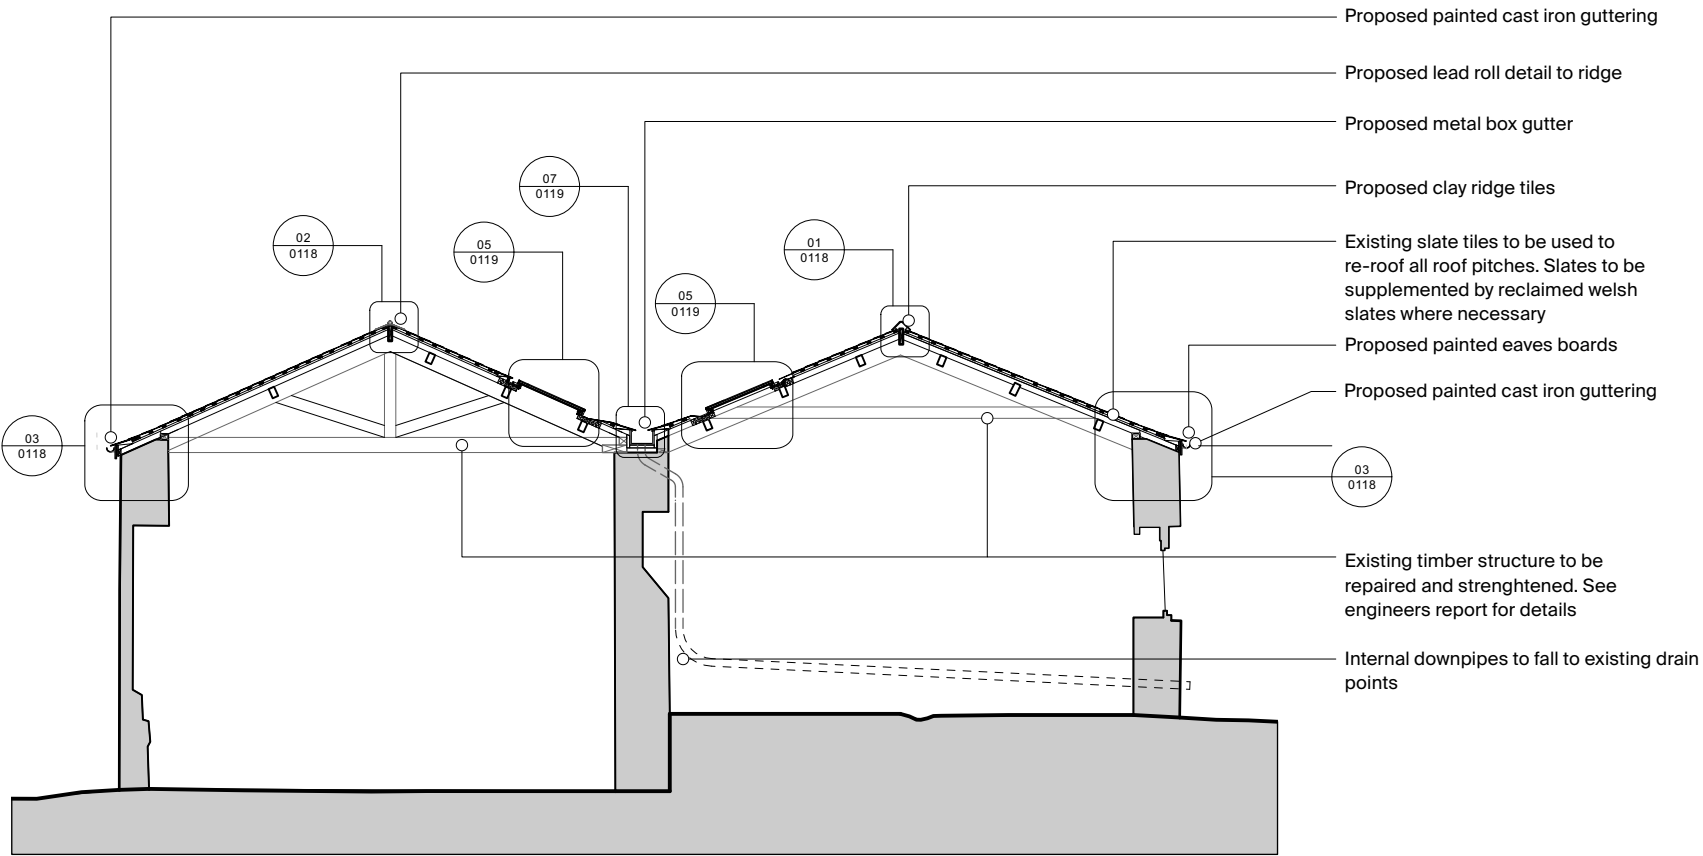

02 Proposed section - Stables

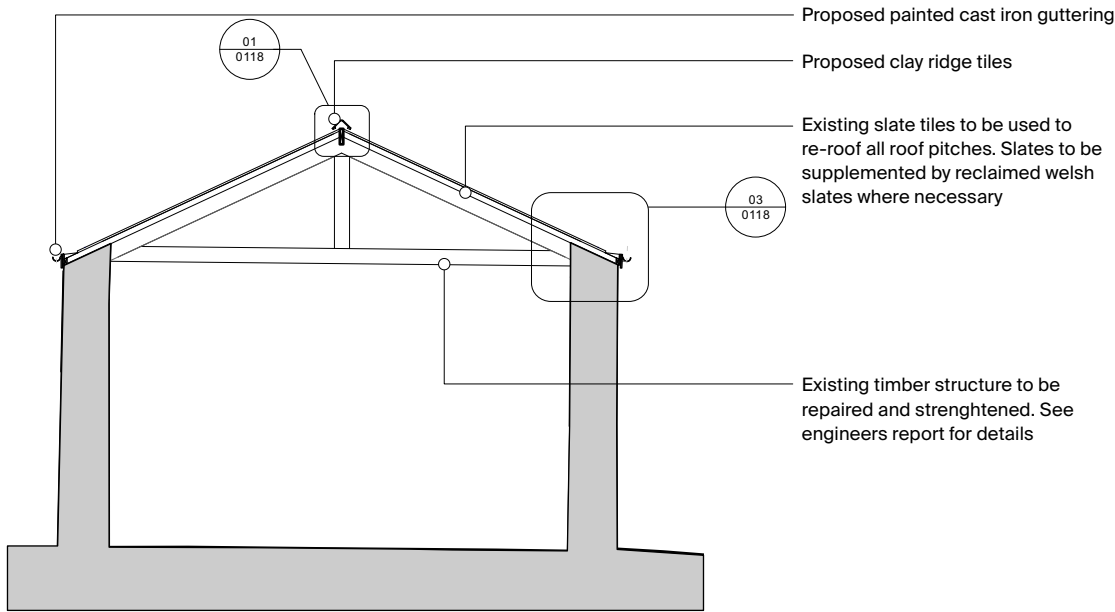

04 Proposed section - Coach house

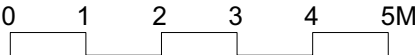

Rural Office

Rural Office, Yr Egin,
College Rd. Carmarthen,
SA31 3EQ

rural-office.co.uk
enquiries@rural-office.co.uk
01559 505 008

revisions	date	revision notes	general notes
-----------	------	----------------	---------------

project	Pandy Farm
---------	------------

drawing title	Existing & proposed sections
---------------	------------------------------

scale	1:100 @ A3
-------	------------

date	26.10.22
------	----------

drawn by	KR
----------	----

checked by	NM
------------	----

client	Kevin Jones & Adele Gittoes
--------	-----------------------------

drawing status	Planning
----------------	----------

job no.	179
---------	-----

drawing no.	3-0117
-------------	--------

revision	
----------	--