


NO.	NOTES
1	All dimensions in millimetres unless otherwise stated.
2	Do not scale off drawings as dimensions to be taken from this drawing.
3	Dimensions shown are to the face of work unless otherwise stated.
4	Dimensions shown are to the centre of work unless otherwise stated.
5	The contractor is to set out, check and provide all dimensions to the building to match the drawing.

APPROX. BOUNDARY

EXTENT OF EXISTING BUILDING

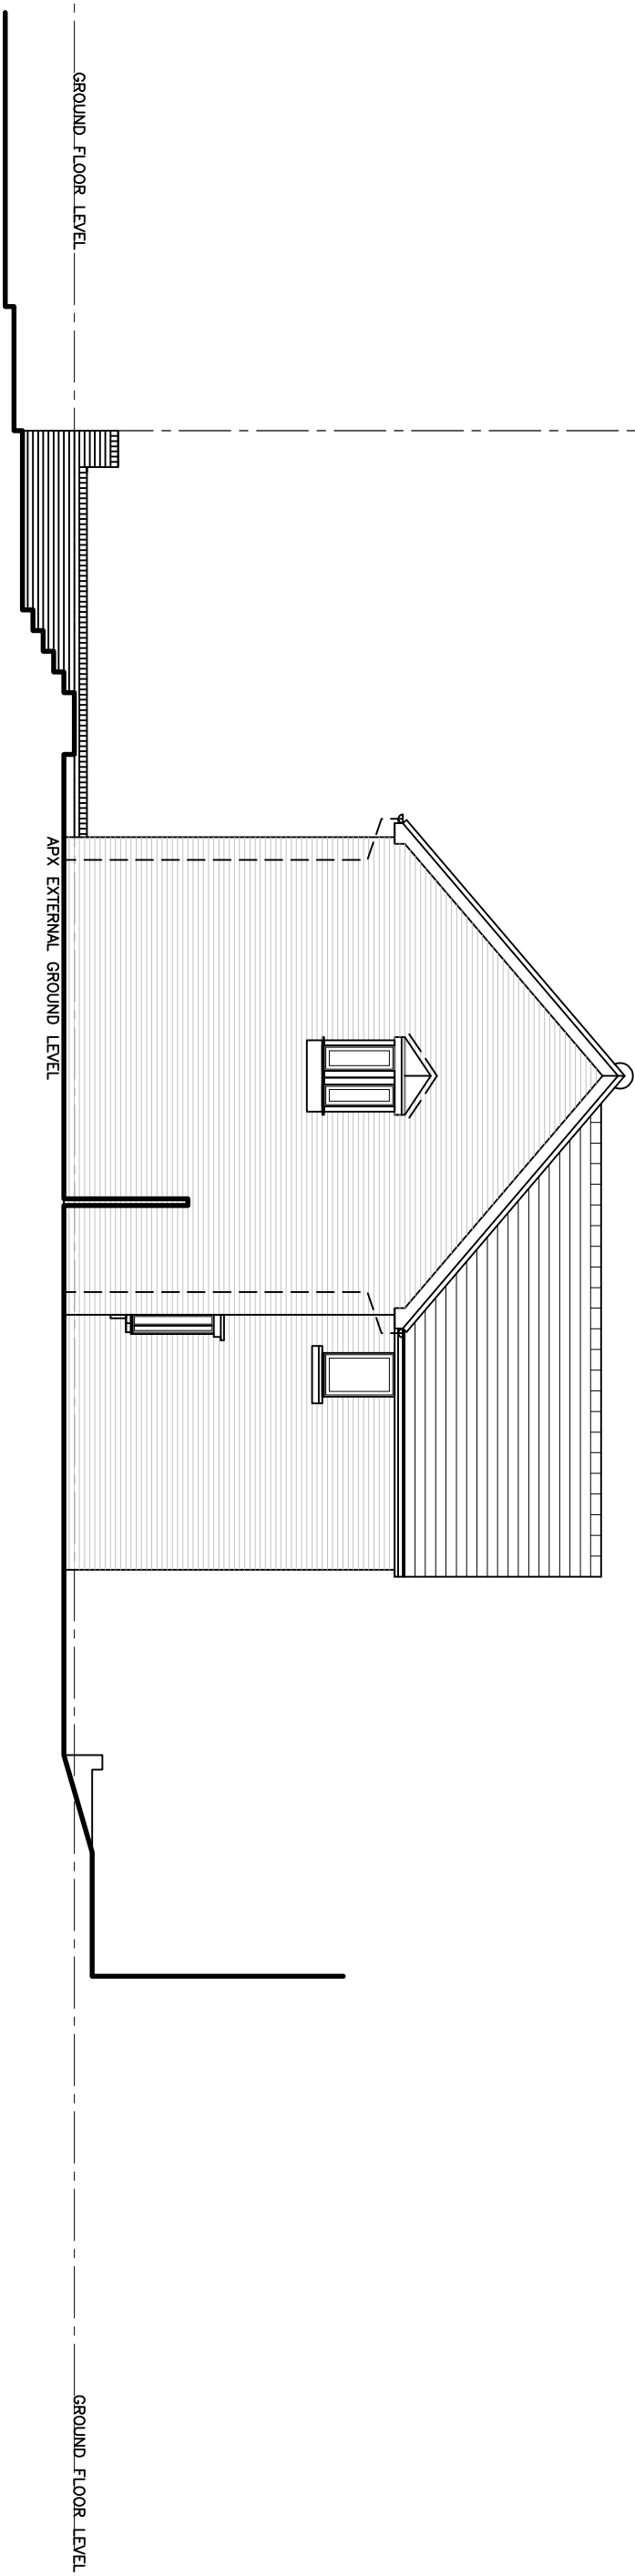


Elevation 4

FACING SOUTH – WEST

(AS EXISTING)

DRAWING NUMBER: 2348 – AL(01)05.

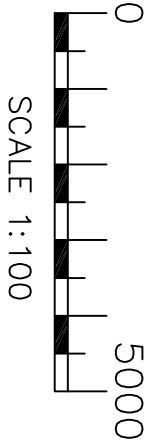

PROJECT DESCRIPTION:
PROPOSED REAR EXTENSION AND FRONT PORCH
AT 71, PEN Y DUFFRYN, SWANSEA ROAD,
MERTHYR TYDFILL, CF48 1PL.
FOR FIONA HOLBROOK.

SHEET TITLE:
EXISTING
AS SHOWN.

REVISIONS :
A. 22/06/23 PLANNING READY. KNJ



MOBILE: 07505 210952

EMAIL: atriumplanning@icloud.com

DATE: JUNE. 23.

SCALE: AS SHOWN

SHEET: A-3