


NO.	NOTES
1	All dimensions in millimetres unless otherwise stated.
2	Do not scale or drawing of dimensions to be taken from the drawing.
3	Dimensions are to be taken from the centre of the line unless otherwise stated.
4	Dimensions are to be taken from the centre of the line unless otherwise stated.
5	The contractor is to be and check and provide the dimensions to the drawing to be used for construction.

APPROX. BOUNDARY

EXTENT OF EXISTING BUILDING

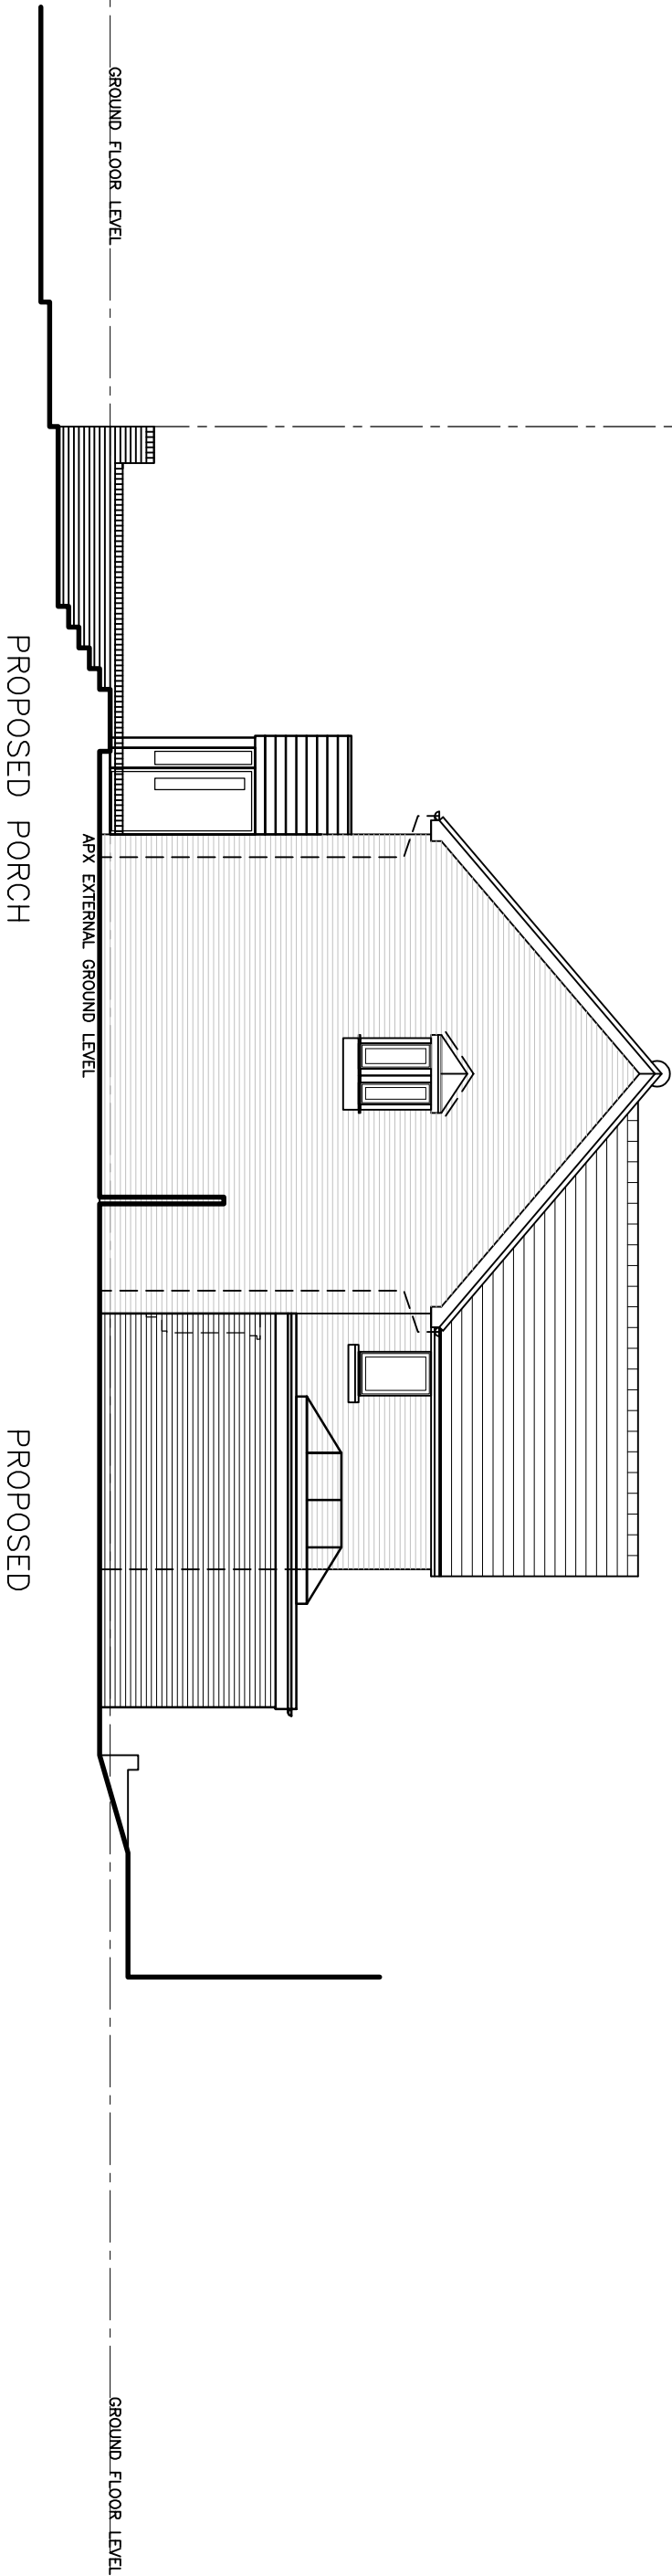


Elevation 4

FACING SOUTH - WEST

DRAWING NUMBER: 2348 - AL(4-)04.

(AS PROPOSED)

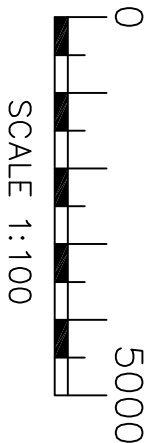

PROJECT DESCRIPTION:
PROPOSED REAR EXTENSION AND FRONT PORCH
AT 71, PEN Y DUFFRYN, SWANSEA ROAD,
MERTHYR TYDFILL, CF48 1PL.
FOR FIONA HOLBROOK.

SHEET TITLE:
AS SHOWN.

REVISIONS :
B. 25/06/23 ADJUSTED. KNJ



DATE:
JUNE. 23.

SCALE:
AS SHOWN

SHEET:
A-3