



NO.	NOTES
1	All dimensions in millimetres unless otherwise stated.
2	For all work of drawing all dimensions to be
3	checked on site by contractor.
4	Dimensions to be checked on site by contractor.
5	Dimensions to be checked on site by contractor.

DRAWING NUMBER: 2348 – AL(00)01.

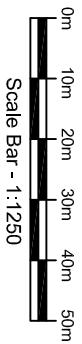


LOCATION PLAN – SCALE 1:1250

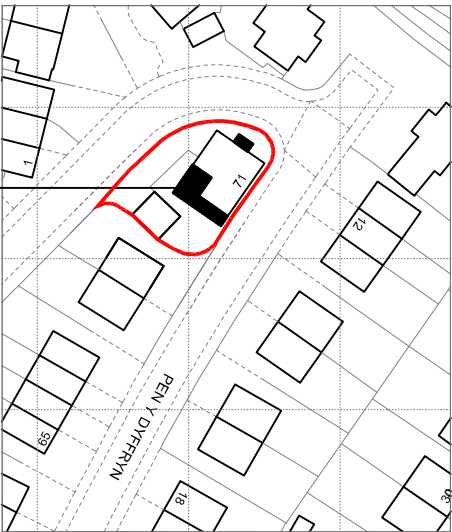

PROPOSED SHOWN HATCHED.

SITE BOUNDARY SHOWN IN RED

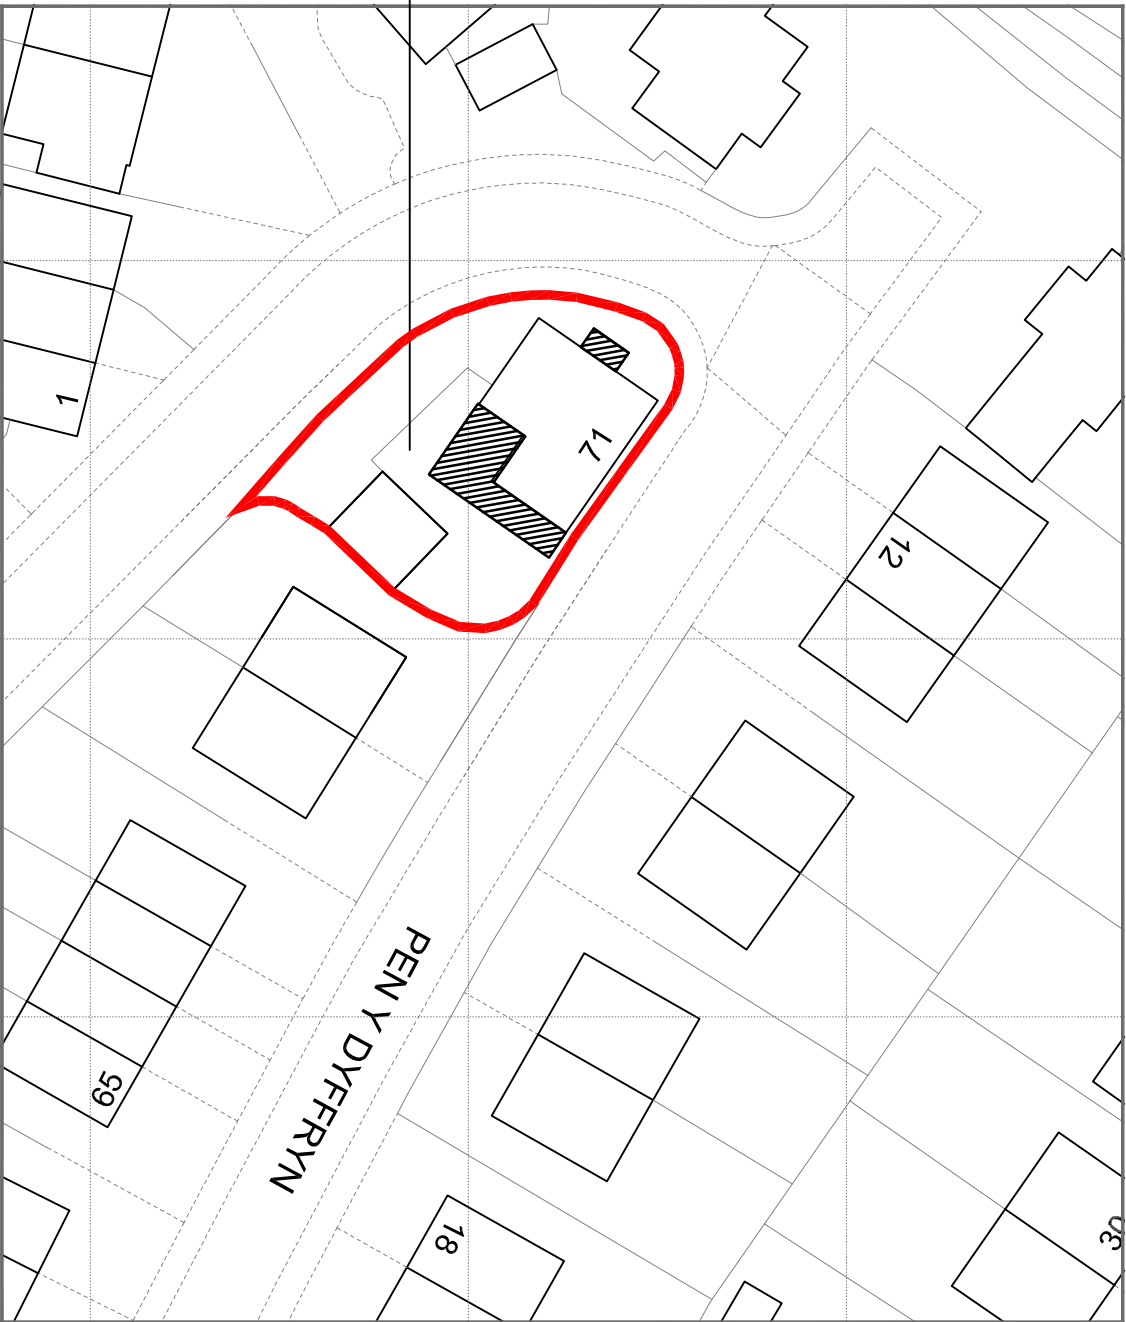

BLOCK PLAN – SCALE 1:500



REVISIONS :
B. 25/06/23 ADJUSTED. KNJ

SHEET TITLE:
AS SHOWN.

PROJECT DESCRIPTION:
PROPOSED REAR EXTENSION AND FRONT PORCH
AT 71, PEN Y DUFFRYN, SWANSEA ROAD,
MERTHYR TYDFILL, CF48 1PL.
FOR FIONA HOLBROOK.



DATE:
JUNE. 23.

SCALE:
AS SHOWN

SHEET:

A-3