


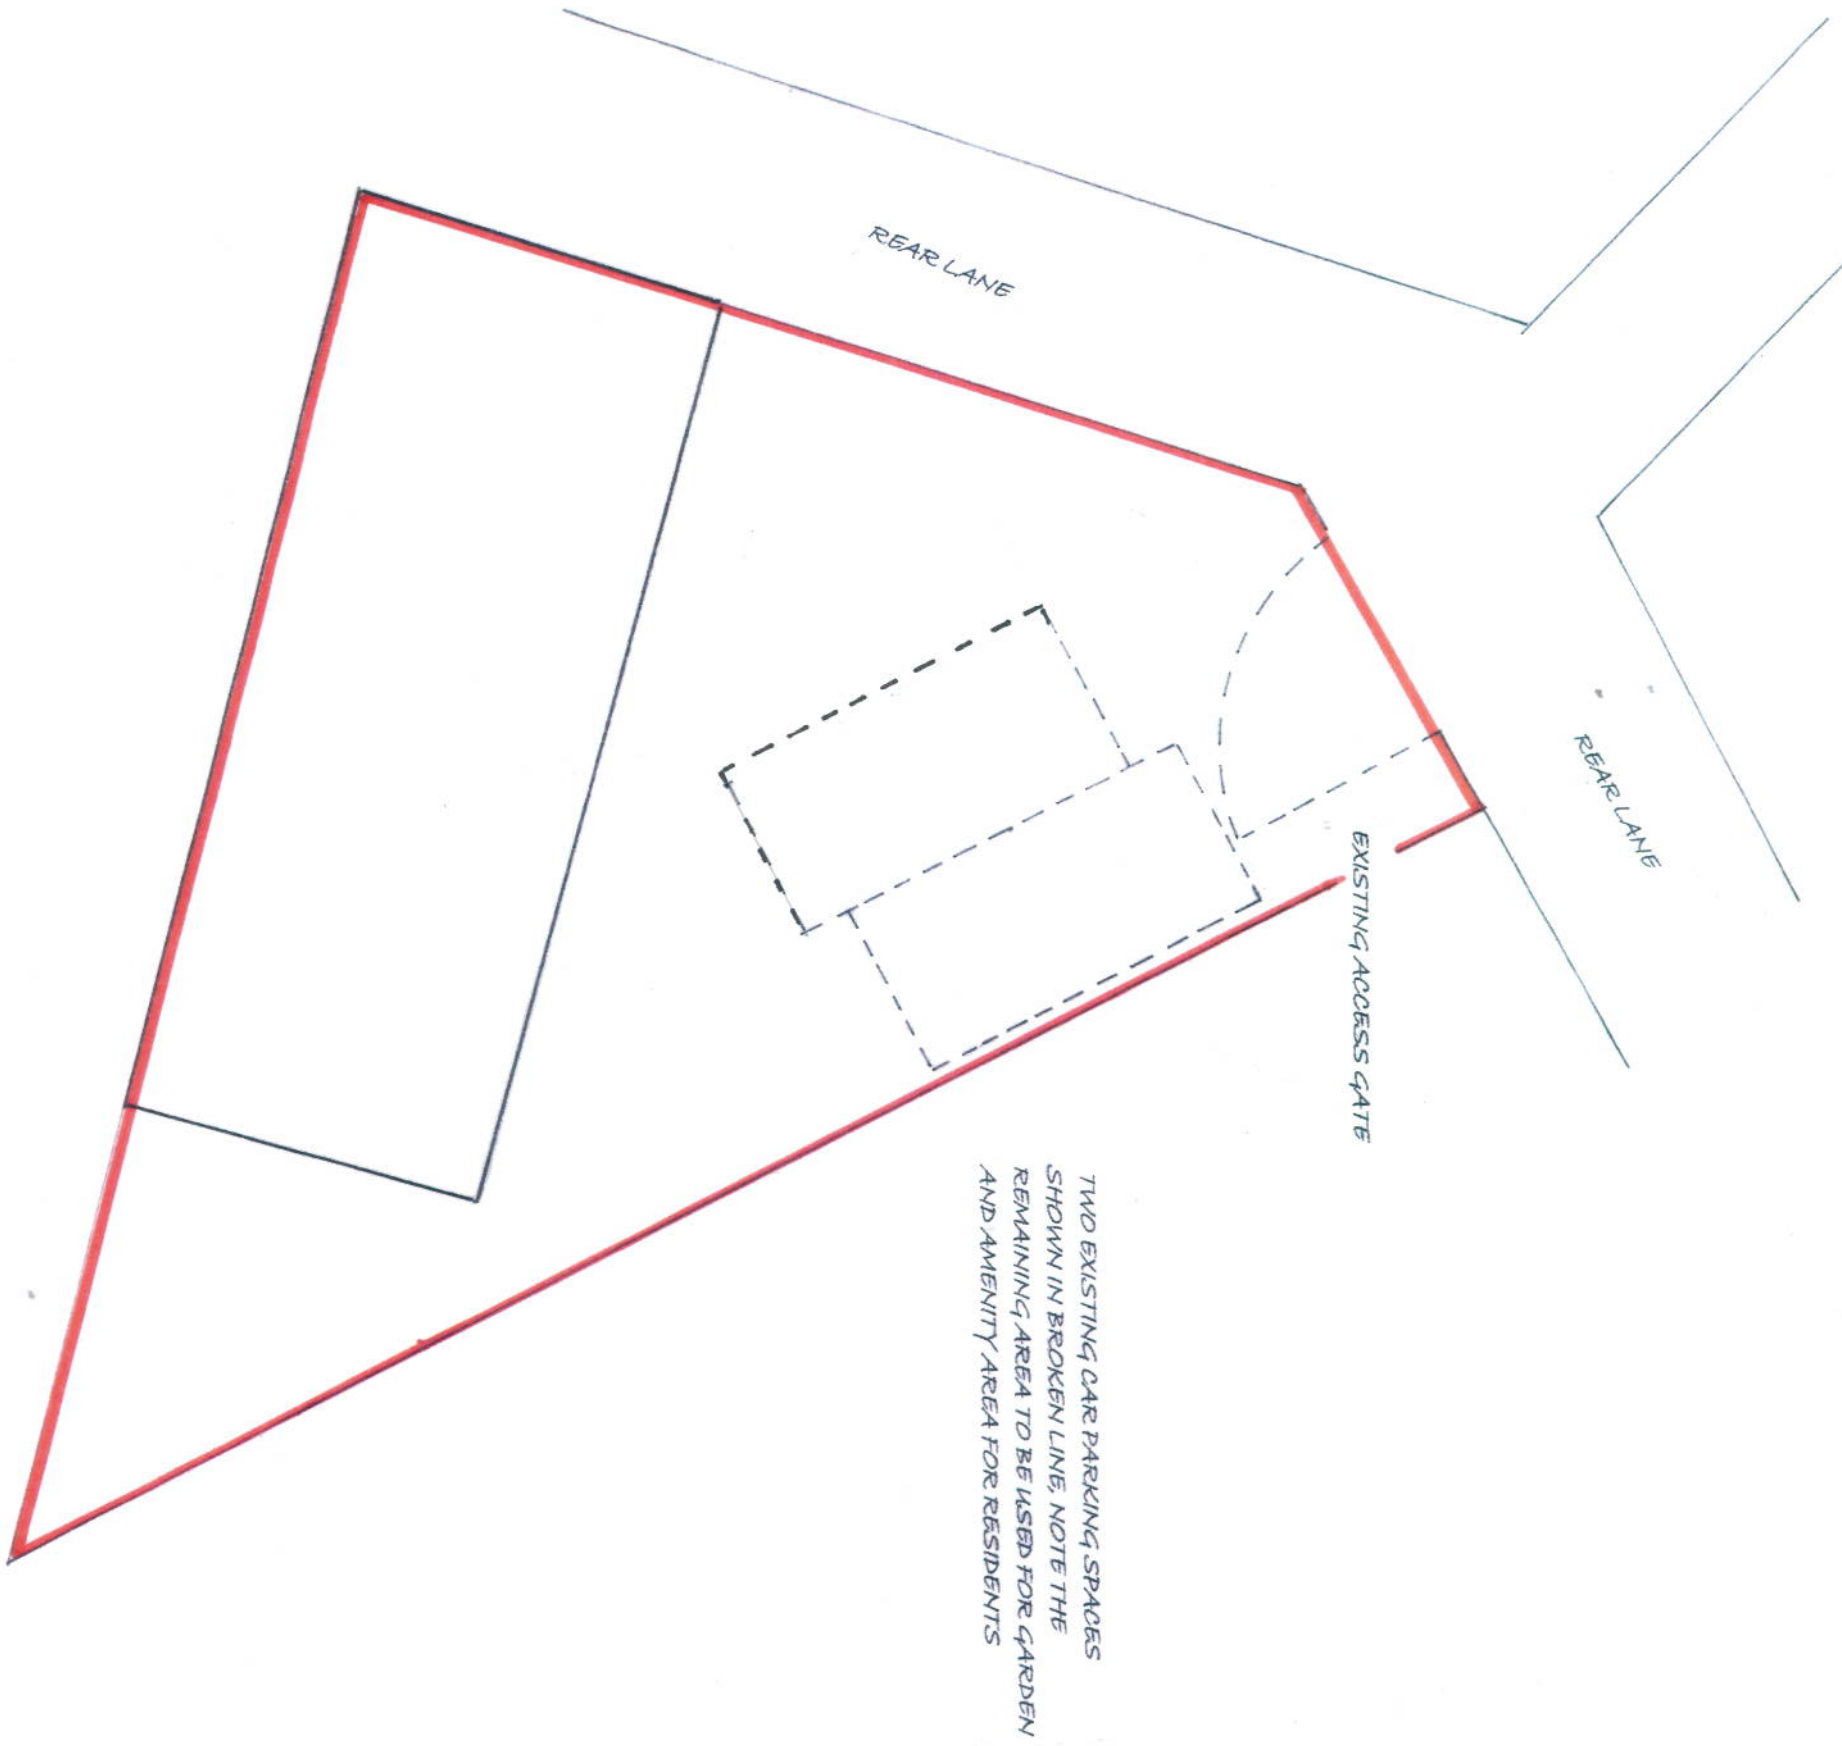

THE YARD R/O 1 WINDSOR STREET,
LOCATION PLAN INDICATING CAR PARKING
AND AMENITY AREAS FOR MISS
ELIZABETH MORGAN

SCALE 1:100 JUNE 2024