




SECTION 6-6
CH: 468.00

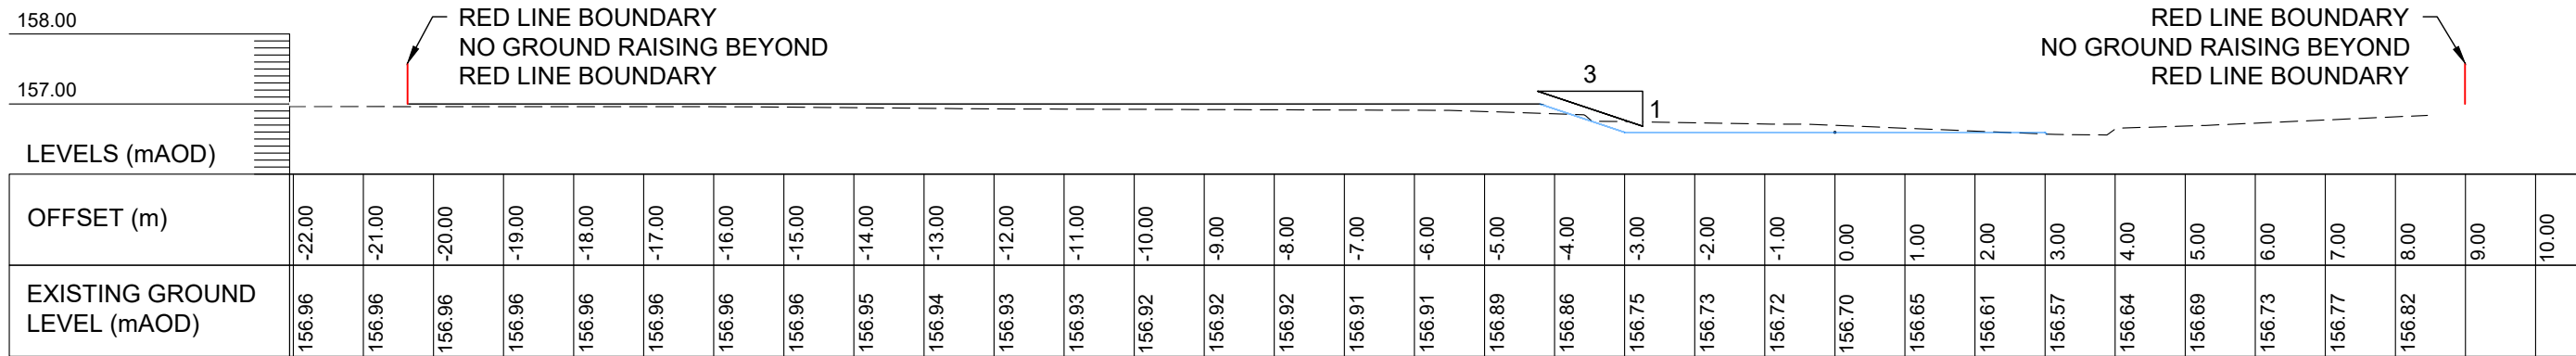


SECTION 1-1
CH: 6.00

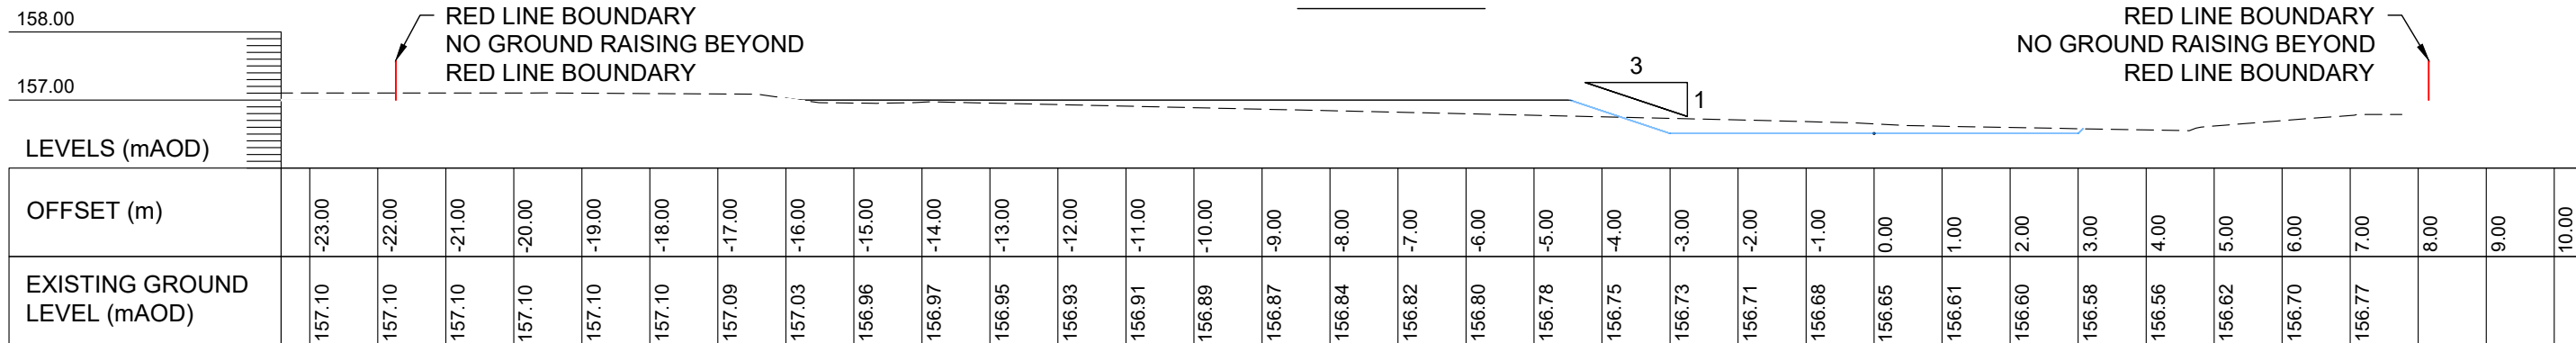


SECTION 2-2
CH: 146.00

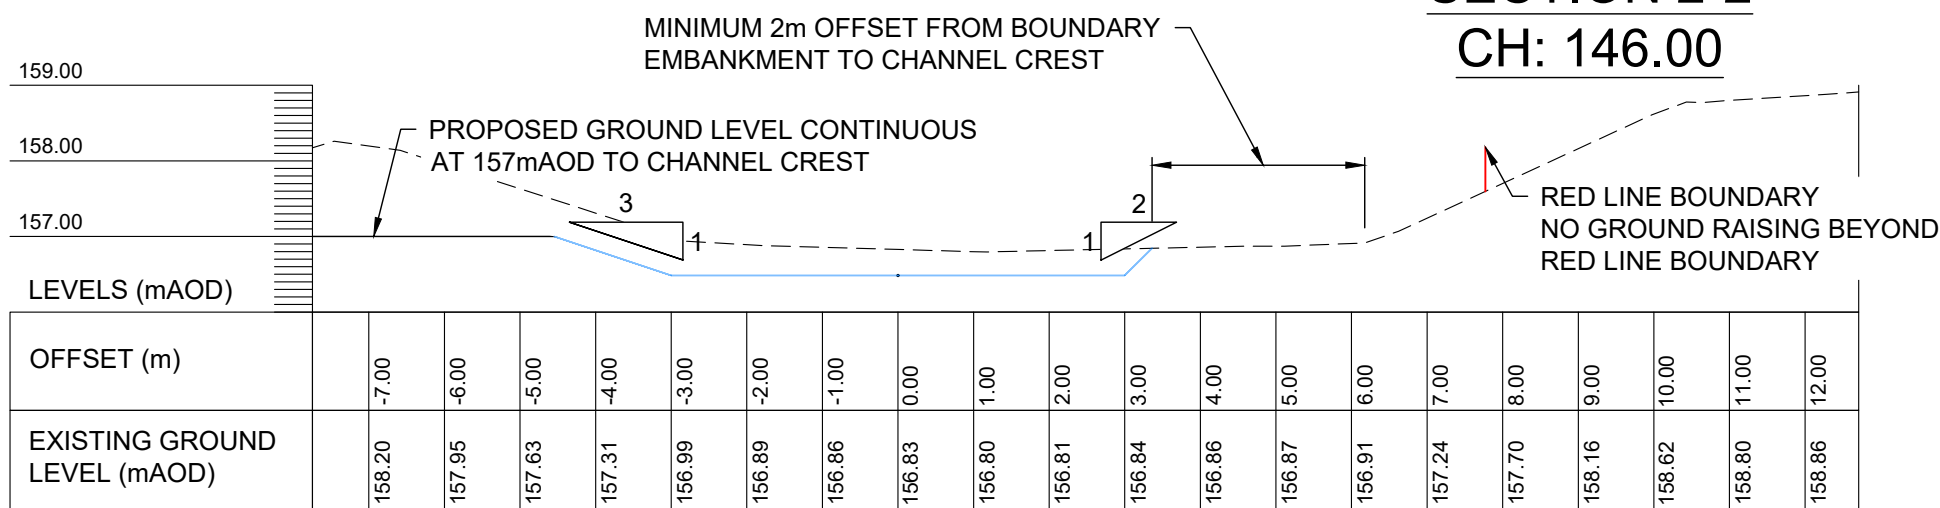

SECTION 3-3
CH: 202.00

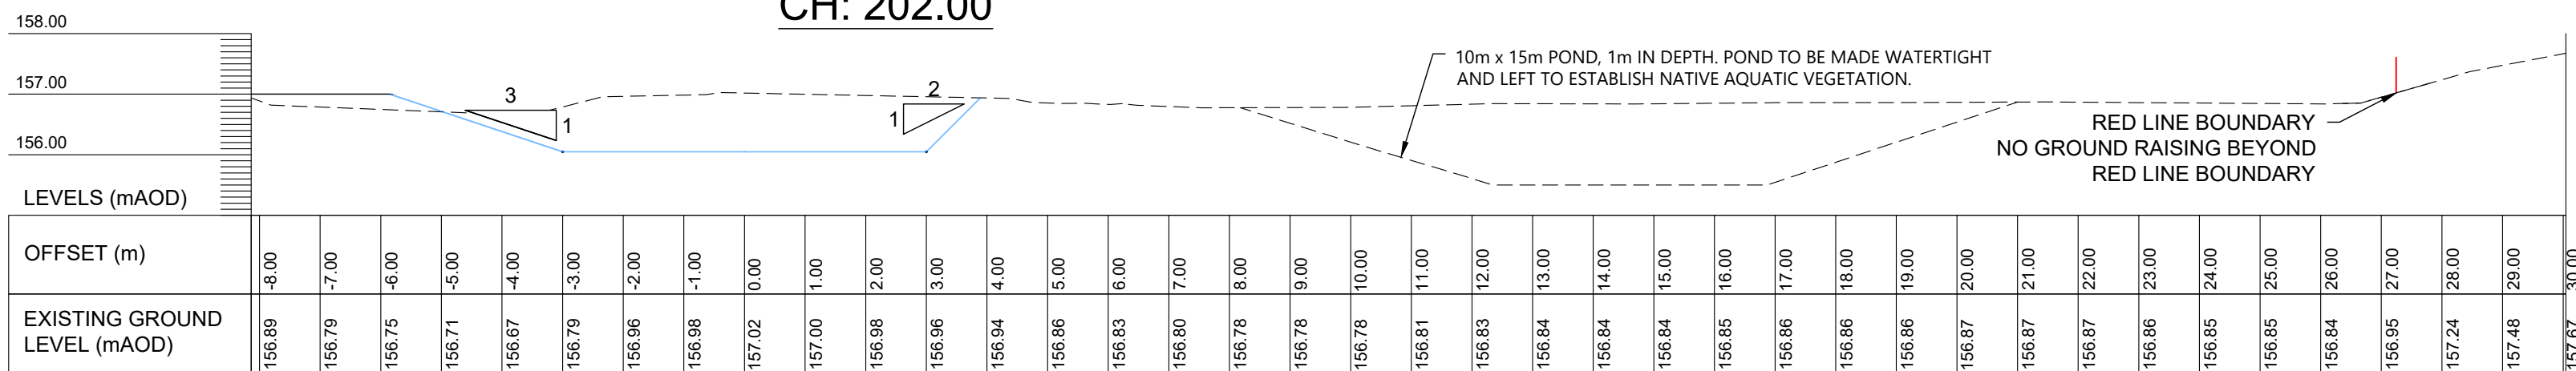

SECTION 4-4
CH: 310.31

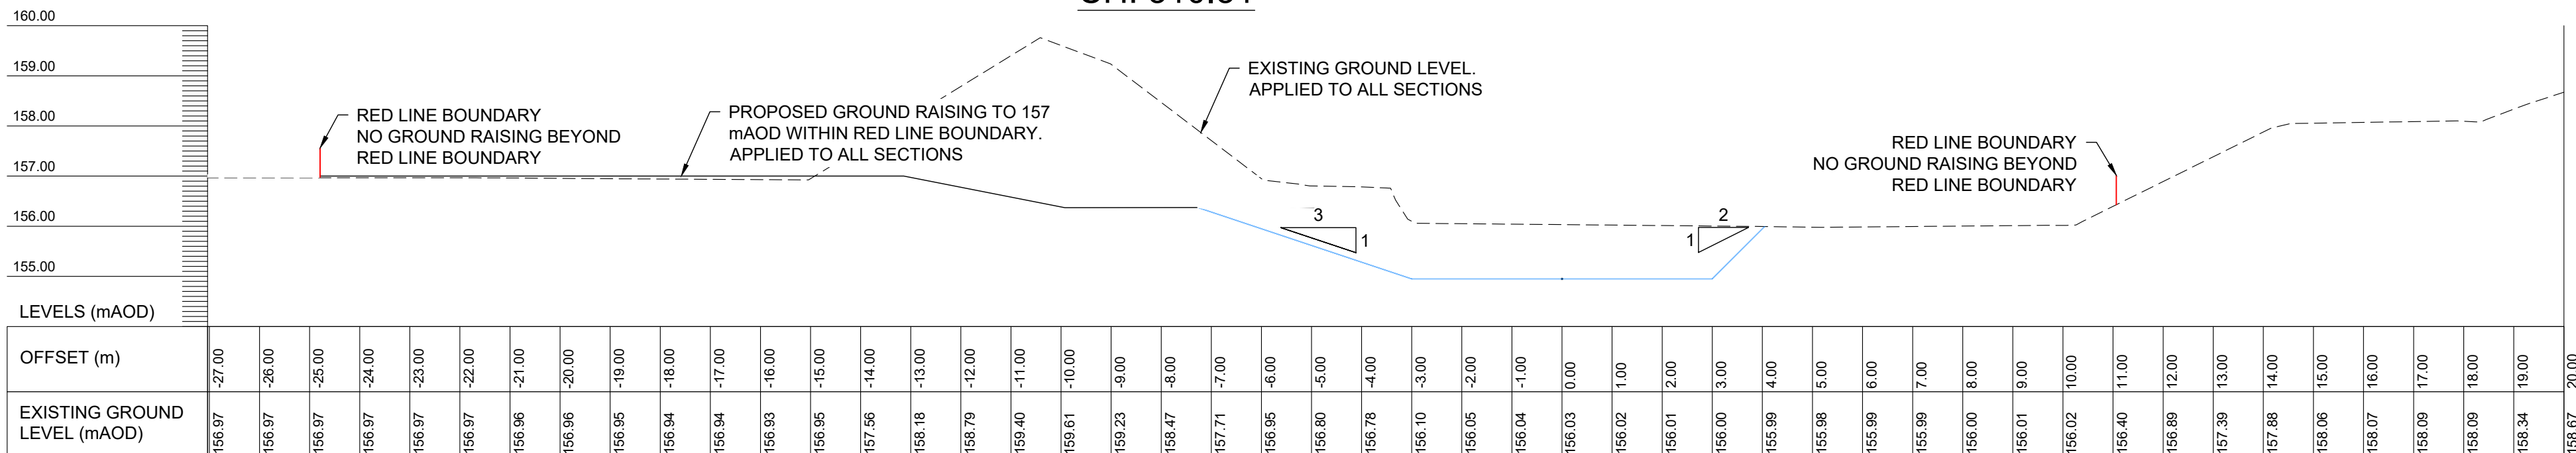

SECTION 5-5
CH: 402.00

- Falls from height - Lifting - Excavation - Ground conditions - Working in / near water - Existing services - Flood risk	- Public / Plant interface - River channel access - Falls from height	- Habitat loss - Invasive non-native species - Pollution of a watercourse - Contaminated land
Construction Risks	Public Risks	Environmental Risks
In addition to the hazards/risks normally associated with the types of work detailed on this drawing take note of the above. It is assumed that all works detailed on this drawing will be carried out by a competent contractor working, where appropriate, to an appropriate method statement.		
SAFETY, HEALTH AND ENVIRONMENTAL INFORMATION BOX		

- GENERAL NOTES:
- Channel Side Slopes: Right Bank is maximum 1:2 to tie in with existing ground level. Left Bank is 1:3 to tie in with raised ground level.
 - This drawing is not for construction issue.
 - For details of the channel outfall shown in Section 8-8, refer to drawing number BMQ-JBAU-XX-XX-DR-C-0020.
 - Do not scale from this drawing. All dimensions to be checked / verified on site.
 - All levels shown with respect to meters Above Ordnance Datum (mAOD).
 - Ground contours were generated based on the topographic survey carried out by Azimuth Land Surveys Ltd (2015), subject to the proposed engineering works.

Drawing to be read in conjunction with:-
BMQ-JBAU-XX-XX-DR-C-0001-Channel_Plan
BMQ-JBAU-XX-XX-DR-C-0003-Sections
BMQ-JBAU-XX-XX-DR-C-0010-Road_GA
BMQ-JBAU-XX-XX-DR-C-0011-Road_Section
BMQ-JBAU-XX-XX-DR-C-0020-Outfall
BMQ-JBAU-XX-XX-DR-C-0021-Road_and_Outfall

LEGEND											
		- - - - - EXISTING GROUND LEVEL									
		———— PROPOSED GROUND LEVEL									
		RED LINE BOUNDARY									
P04		Comments		Amended in response to DCWW feedback on planning application							
Rev.:		Date	08/07/20	Drawn	RMJ	Designed	JK	Checked	JK	Approved	GB
P03		Comments		Amended based on feedback from planning case officer							
Rev.:		Date	17/01/20	Drawn	BH	Designed	JK	Checked	JK	Approved	GB
P02		Comments		Amended based on feedback from planning case officer							
Rev.:		Date	08/01/20	Drawn	BH	Designed	JK	Checked	JK	Approved	GB
P01		Comments		1st Issue							
Rev.:		Date	17/10/19	Drawn	BH	Designed	JK	Checked	GB	Approved	AT
Client Approval											
A - Approved											
B - Approved with Revisions											
C - Do Not Use											

Unit 2.1
Quantum Court
Research Avenue South
Heriot Watt University
EDINBURGH
EH14 4AP
United Kingdom
T +44 (0)131 3192 940
E info@jbaconsulting.com
www.jbaconsulting.com
Twitter @JBAConsulting



Project	Land at Dragon Parc, Merthyr
Title	Sections (Sheet 1 of 2)
Client	for Huntley Wood Investments Ltd.

The property of this drawing and design vested in Jeremy Benn Associates Ltd. It shall not be reproduced in whole or in part, nor disclosed to a third party, without the prior written consent of Jeremy Benn Associates Ltd.			
Drawn: B Henderson	14/10/19	Designed: J King	14/10/19
Checked: G Baker	15/10/19	Approved: A Tyndel	17/10/19
Project Reference: 2019s0875	Scale: 1:100 @ A1		
Drawing Number: BMQ-JBAU-XX-XX-DR-C-0002	Status: S3	Revision: P04	Sheet Size: A1