


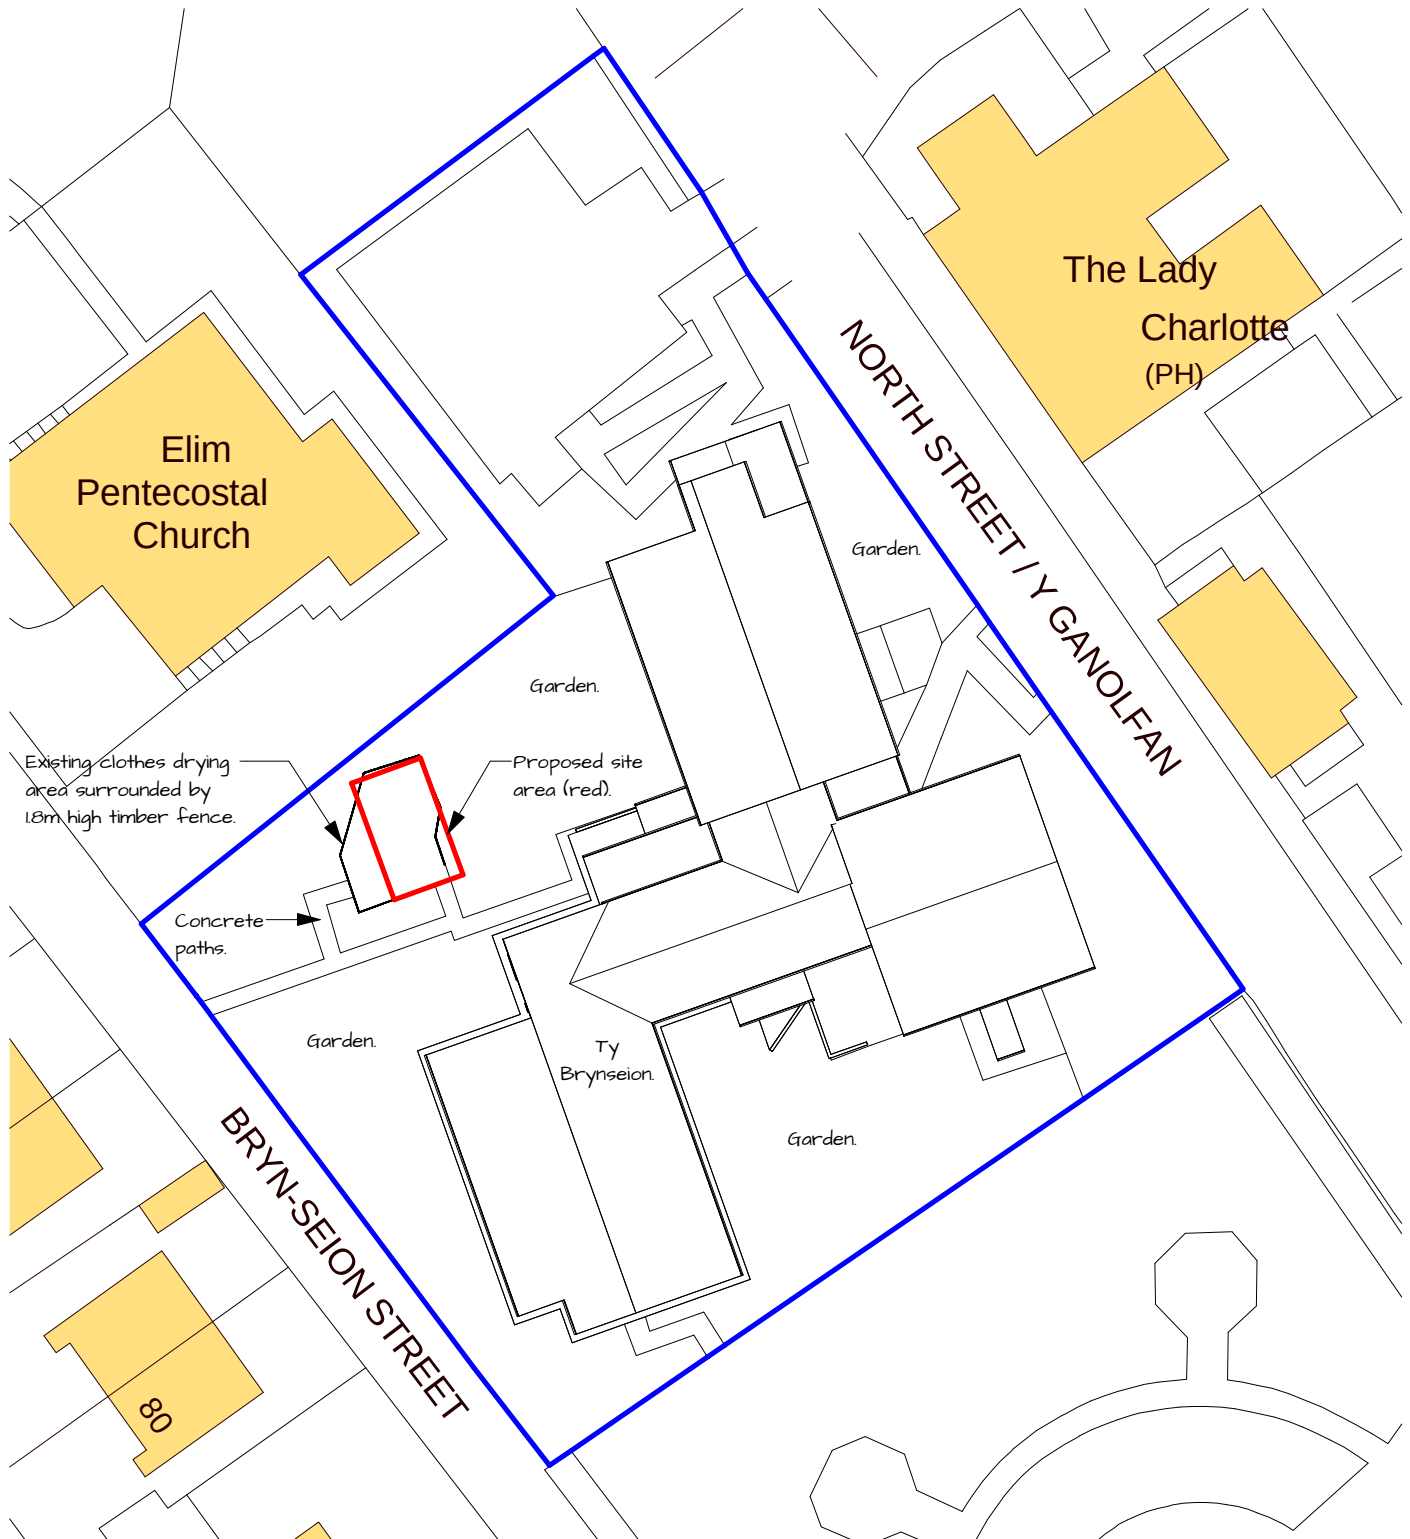

1 Existing Block Plan



Scale 1:500