


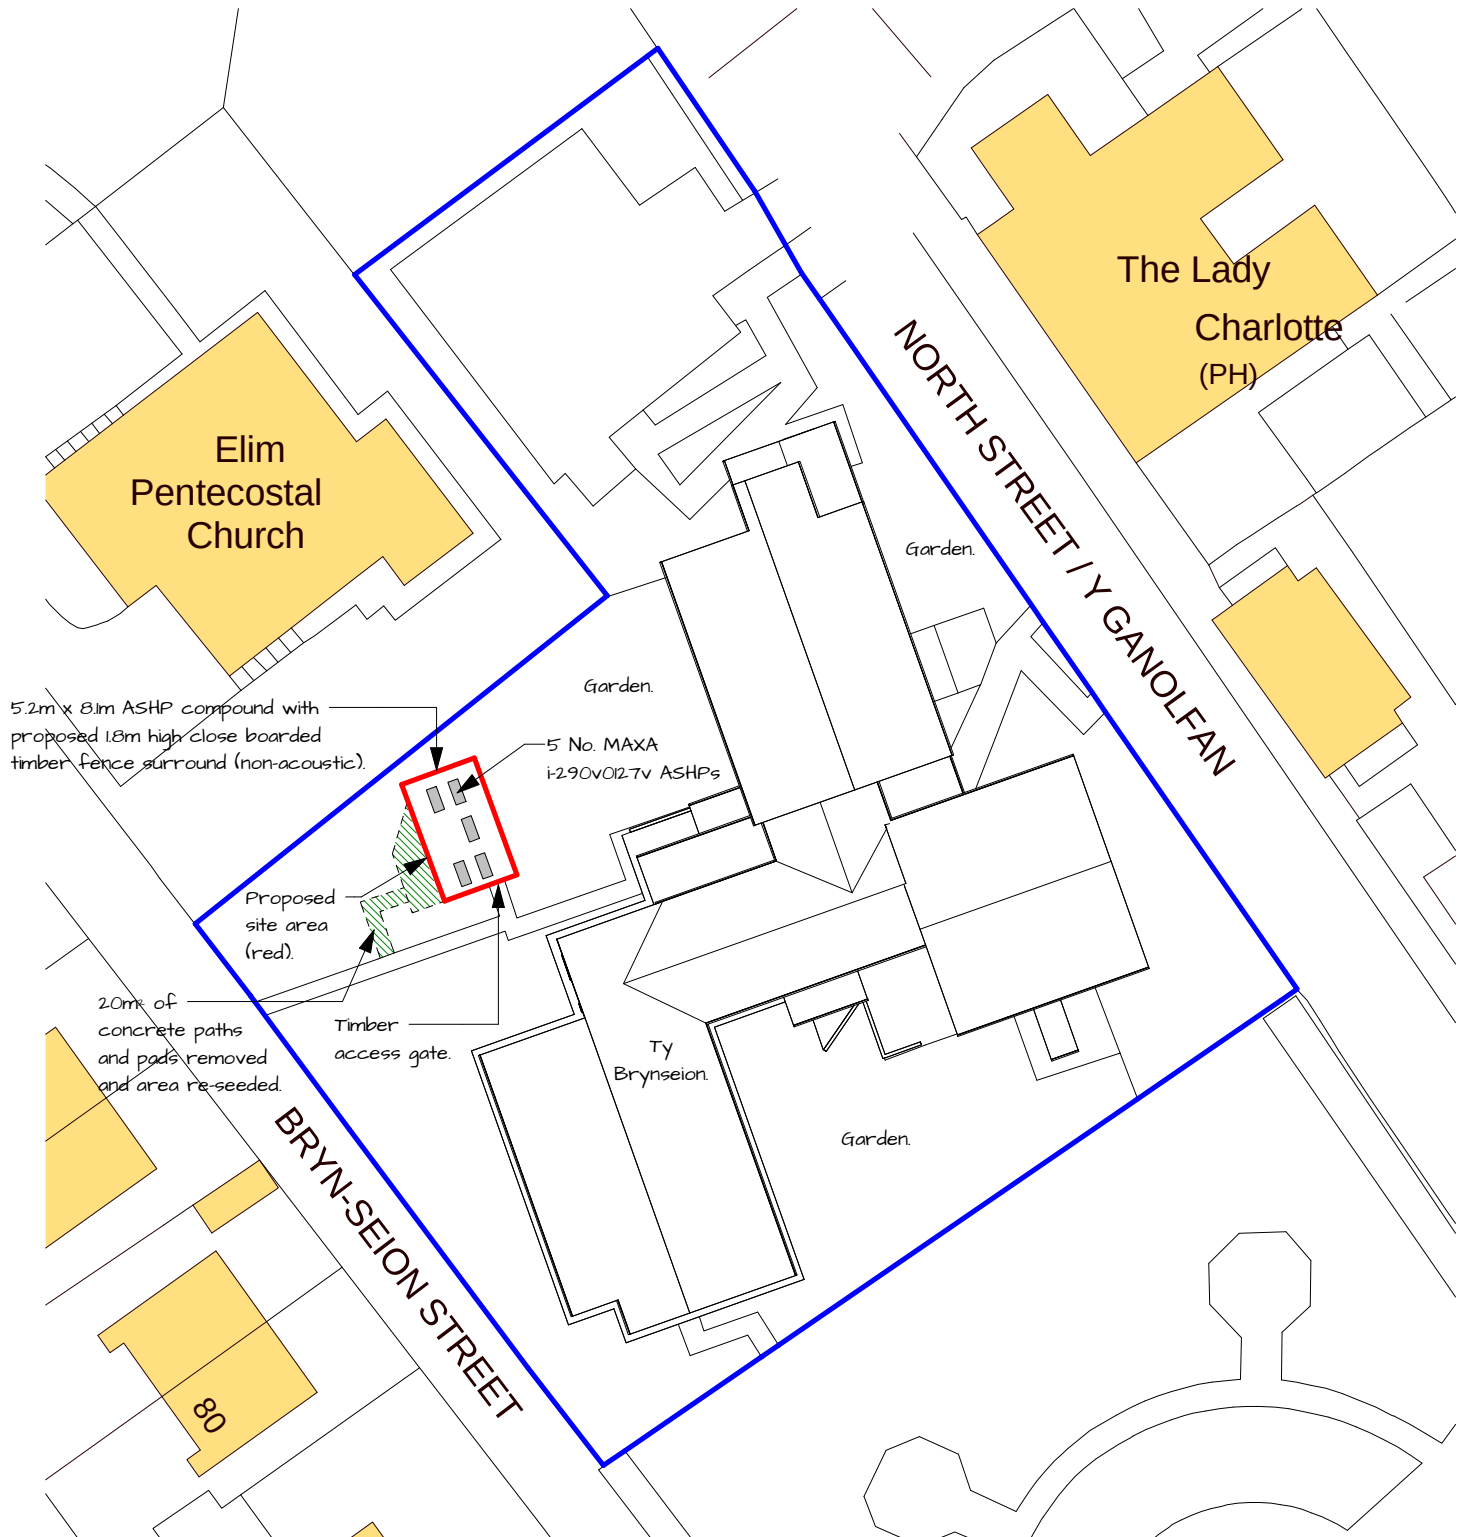

I Proposed Block Plan



Scale 1:500