



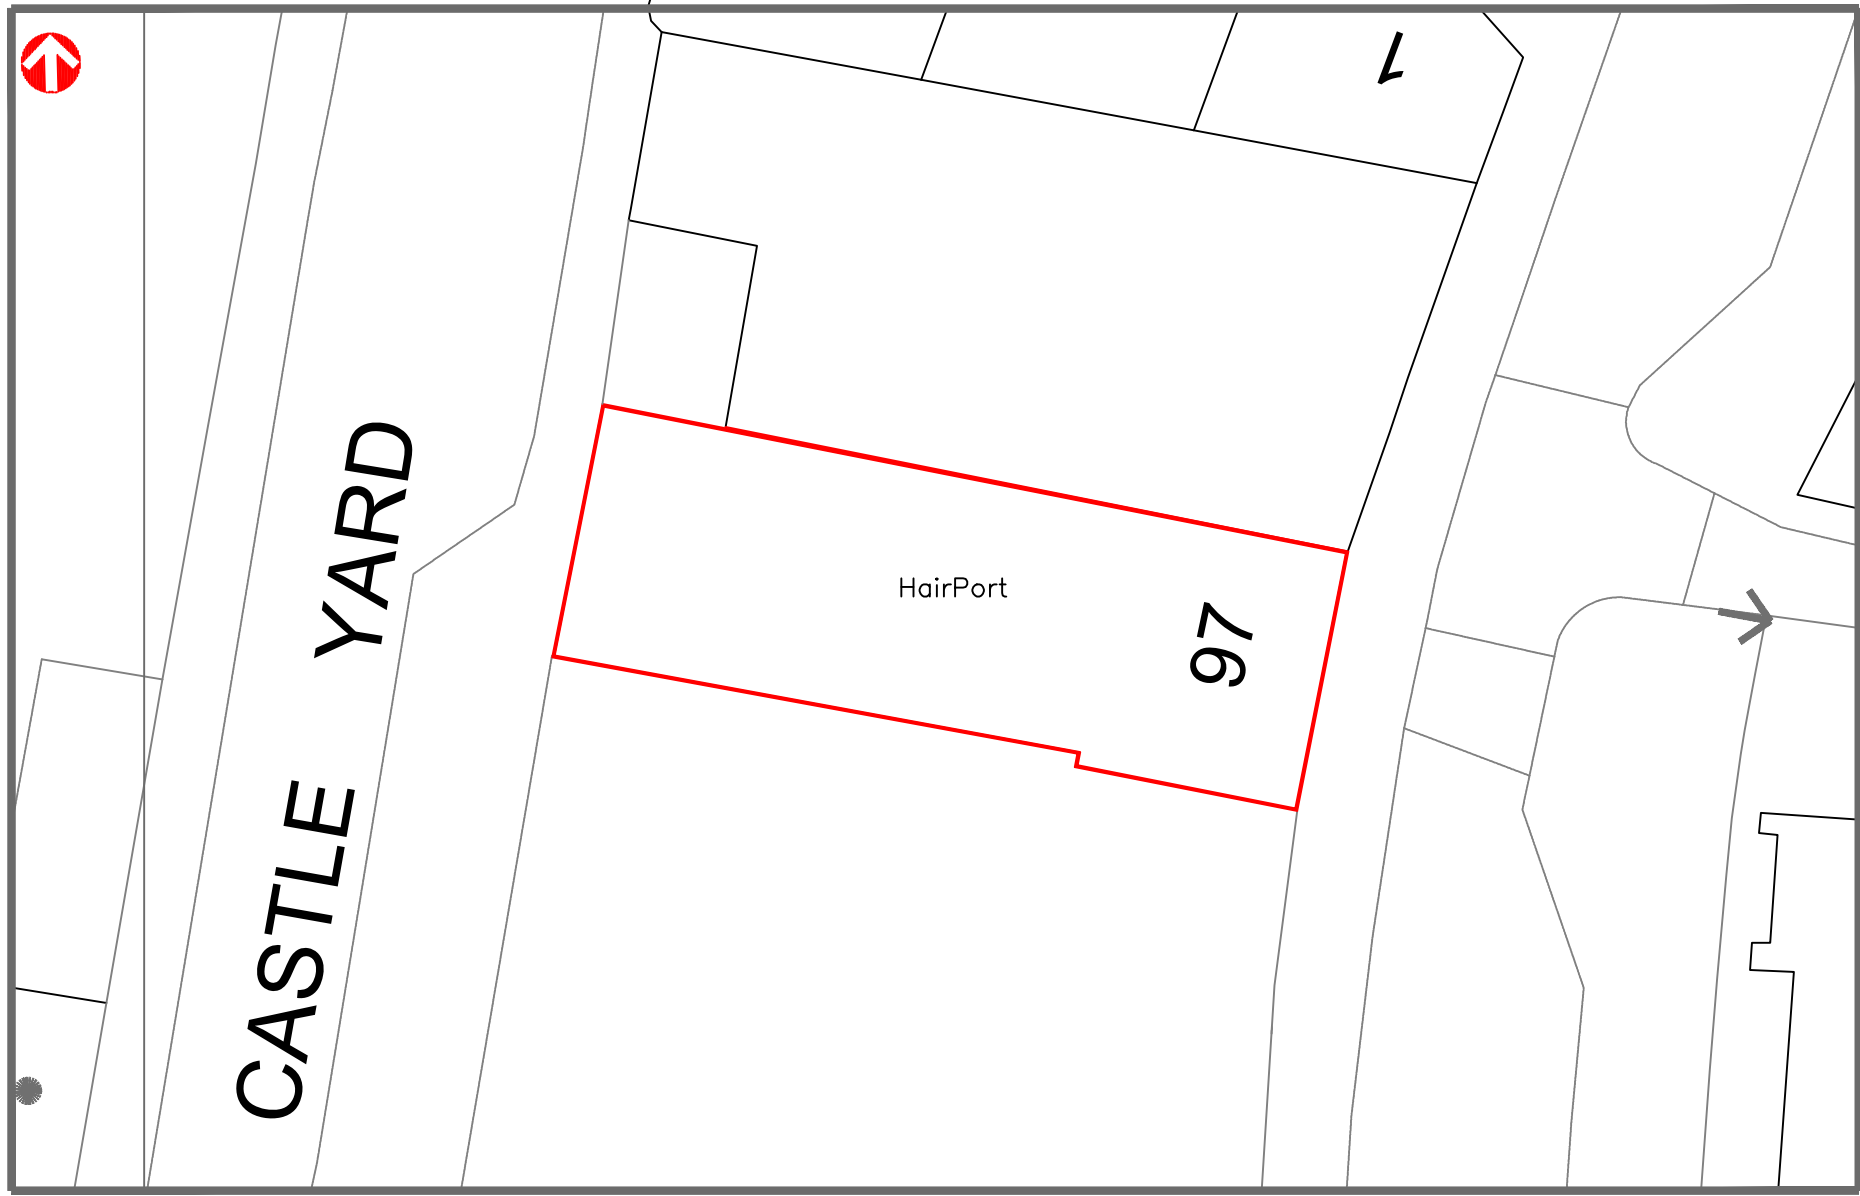


Block Plan
1:200

Total PV Panels Output
= 10,555 kWh

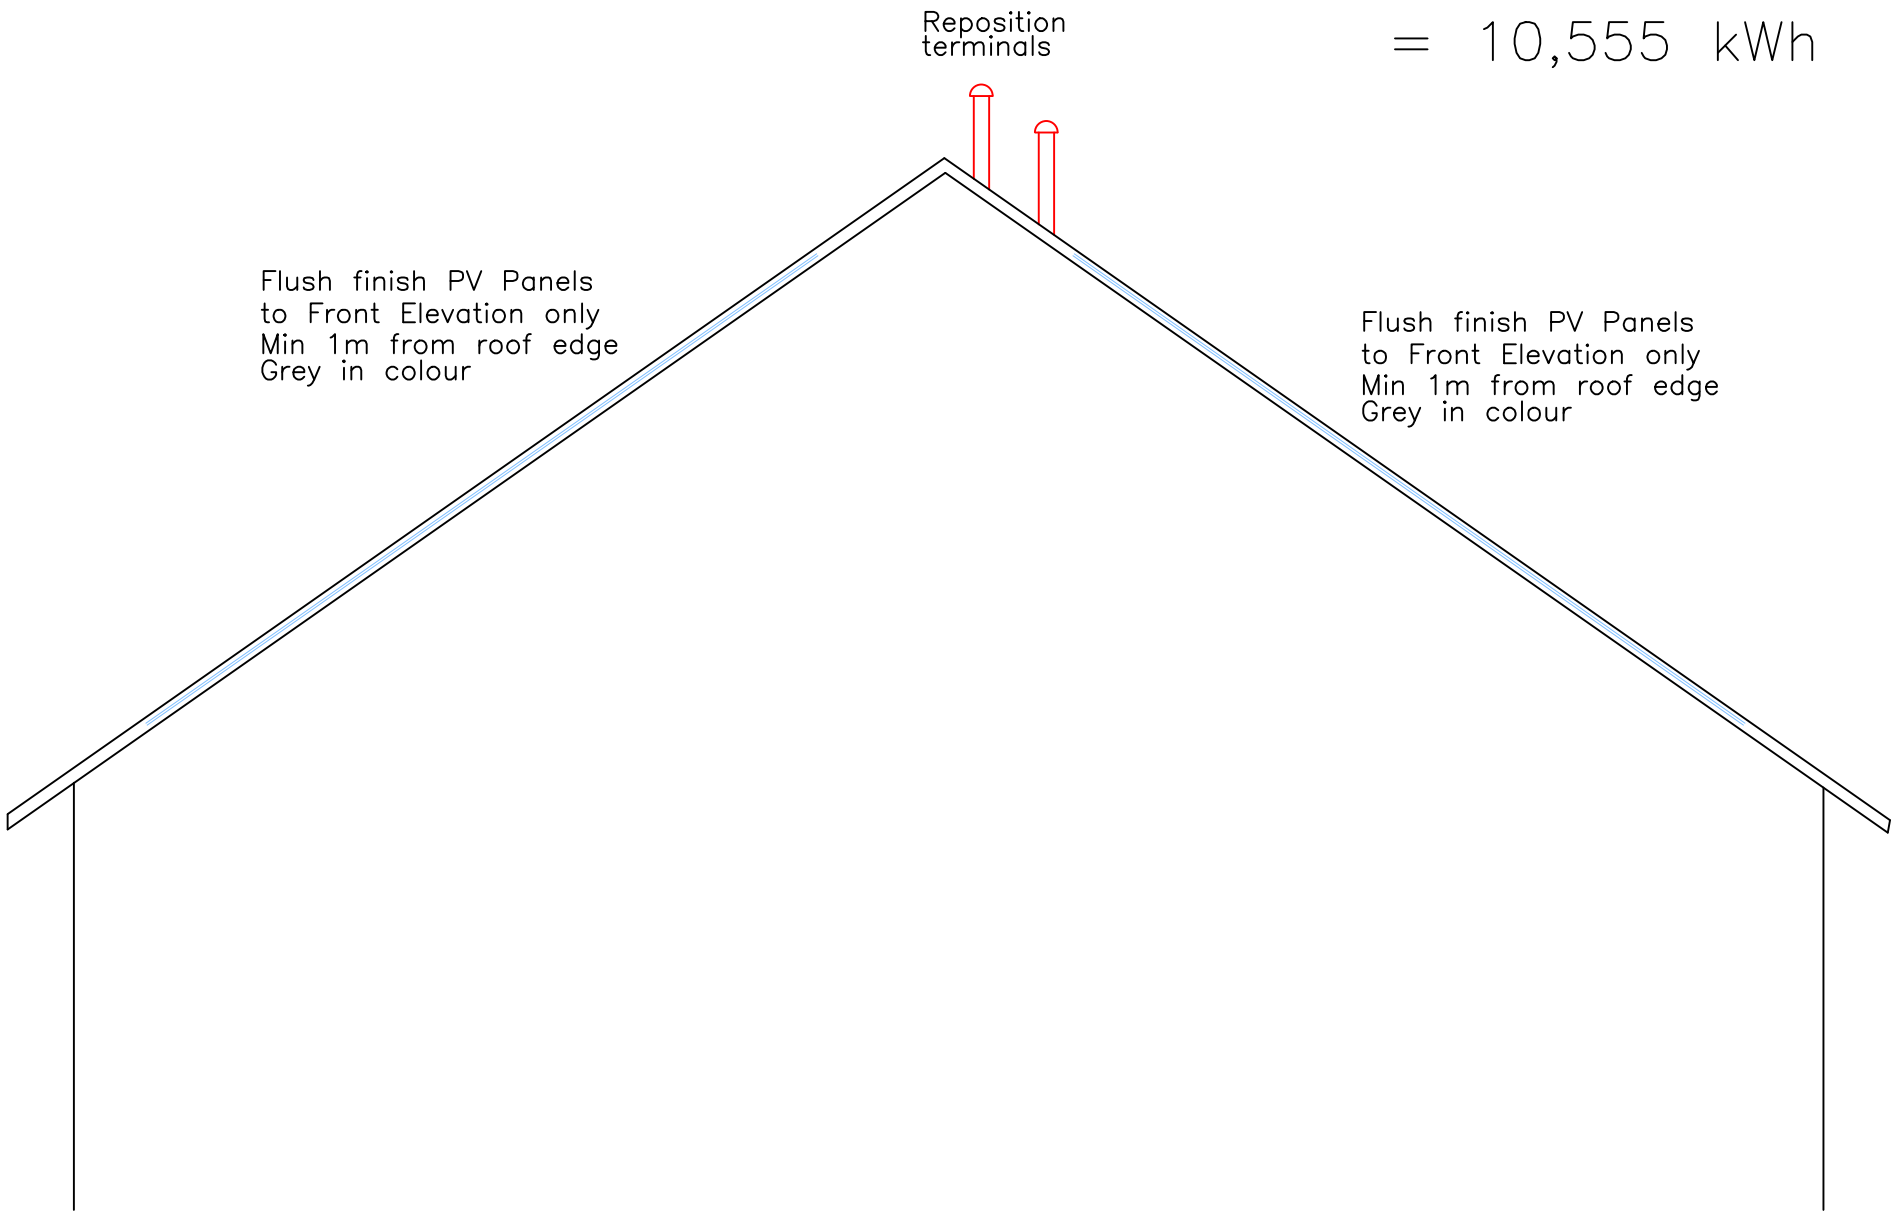

Proposed Roof Section
1:50

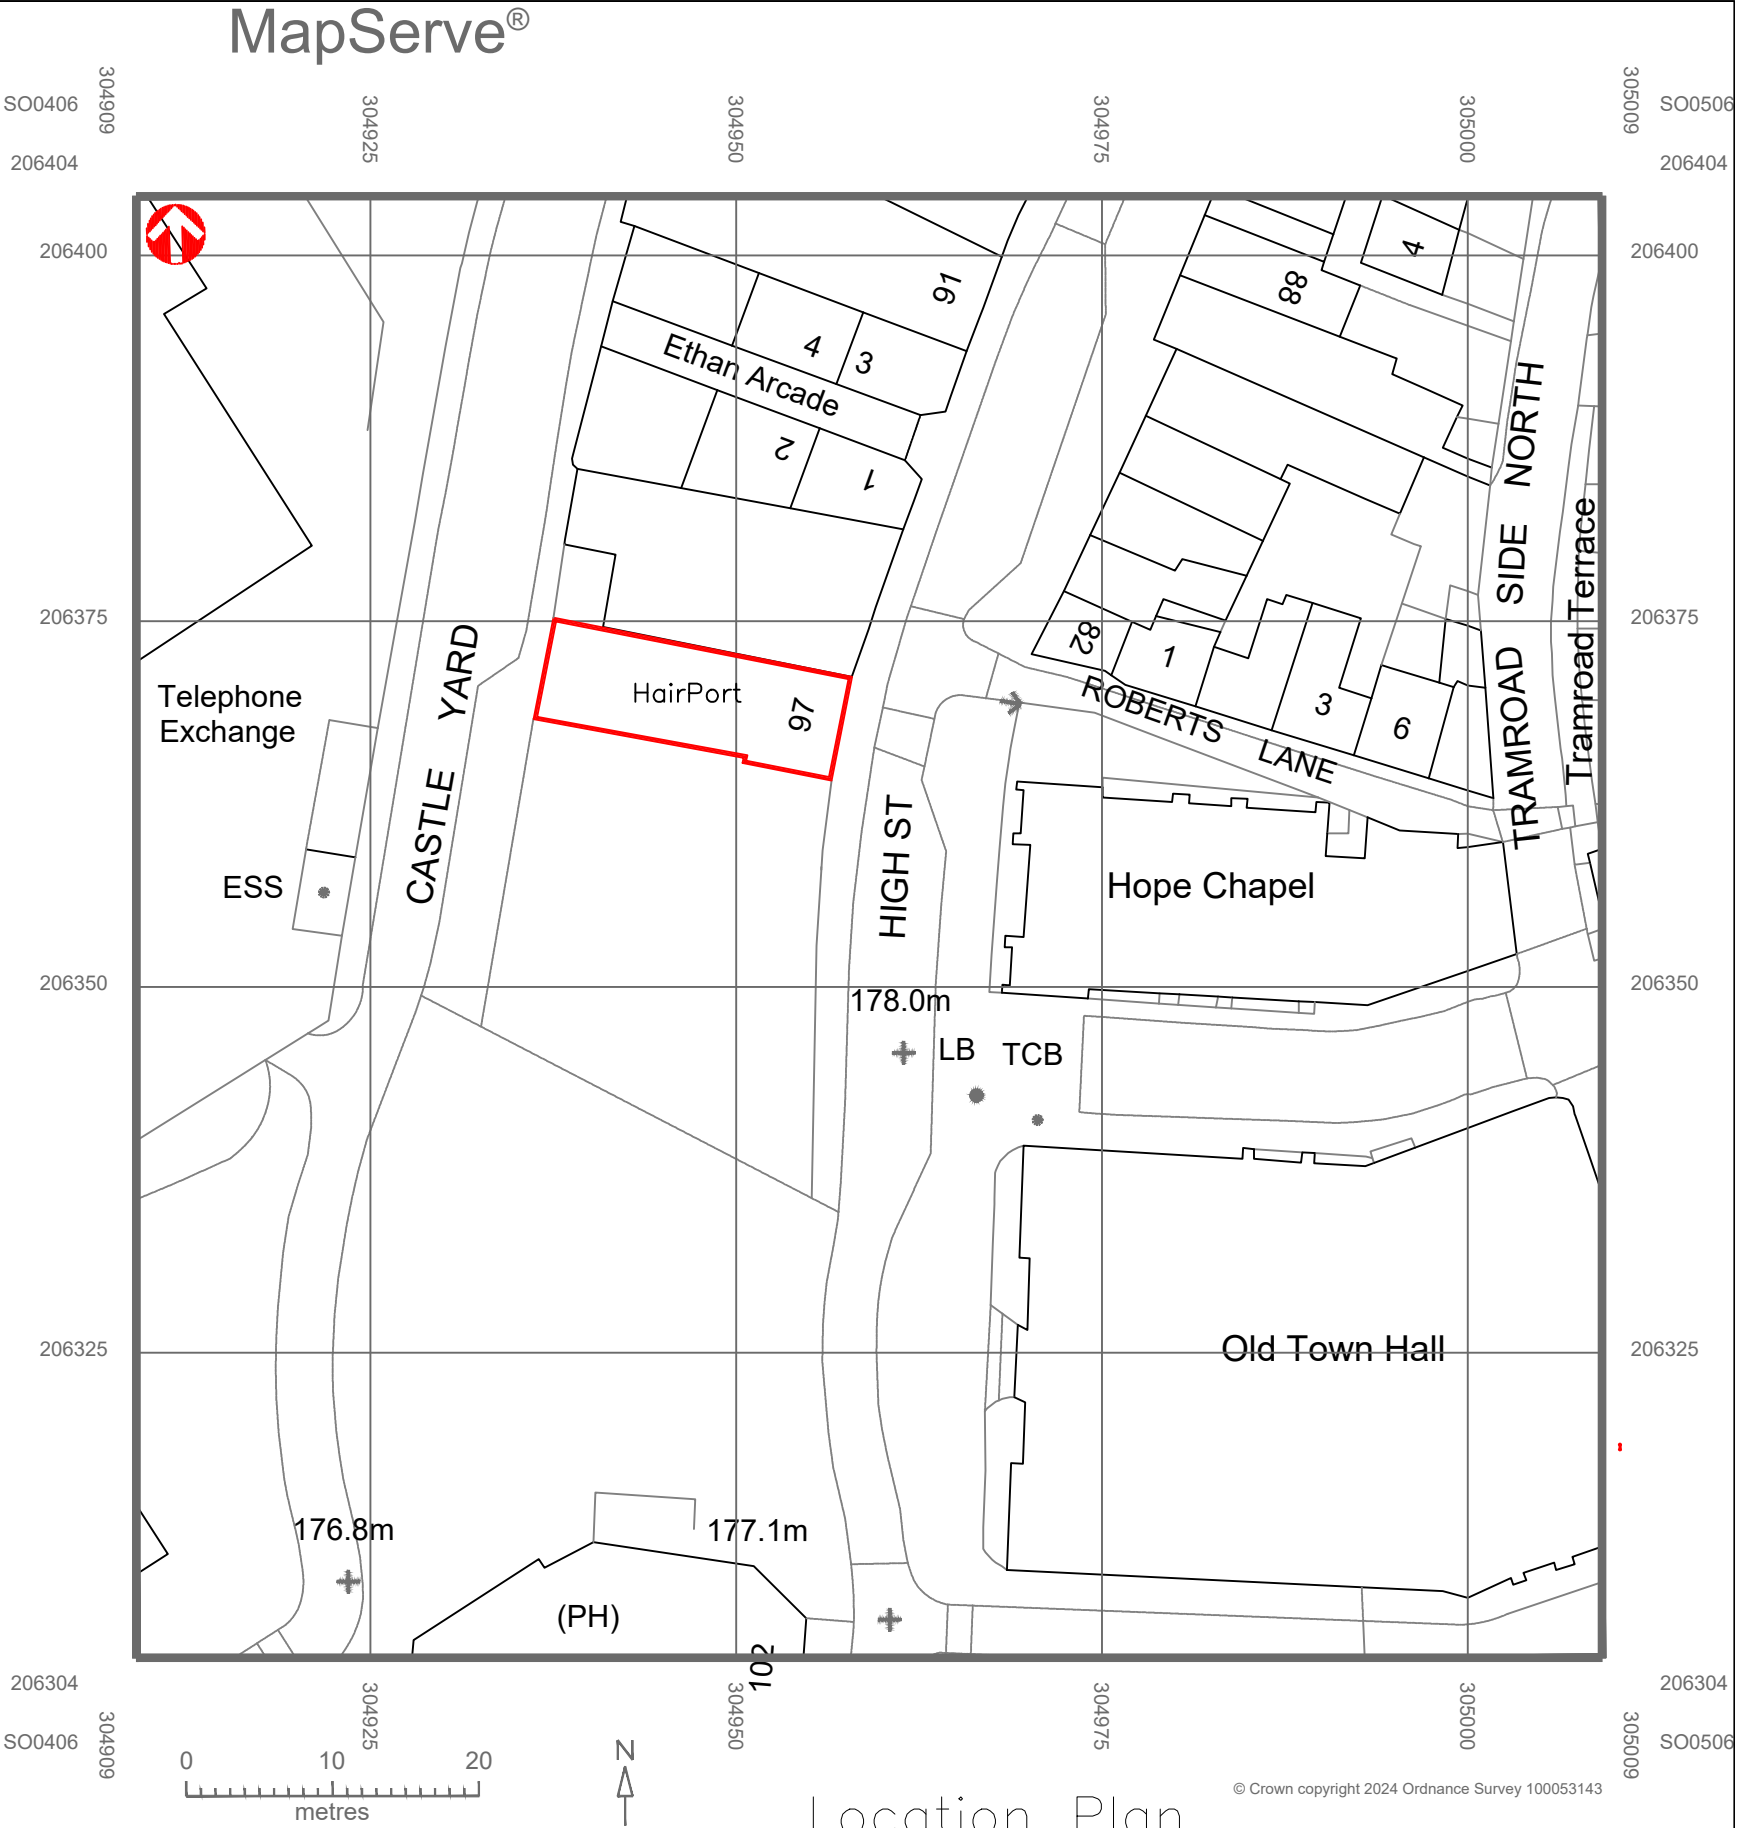

Location Plan
1:500



PV Flush Finish Example Image

Revision: Dated 20.10.24
Flush PV panels to all roofs
Grey in colour

All dimensions and datums to be checked
on site by contractor.

Utopia Design Architectural Services	
Issued Only for Purpose Indicated	
Drawing Status: FOR PLANNING PURPOSES ONLY	
Address	
HairPort 97, High Street Merthyr Tydfil CF47 8UD	
Project	
Proposed Solar Panels on Roof	
Title	Date
	JUNE 24
	Scale
	1:50 1:200 1:500
Location and Block Plans	Paper
	A2
Drwg No	
HAIRPORT 97 03A	