






SITE LOCATION PLAN
SCALE 1:1250

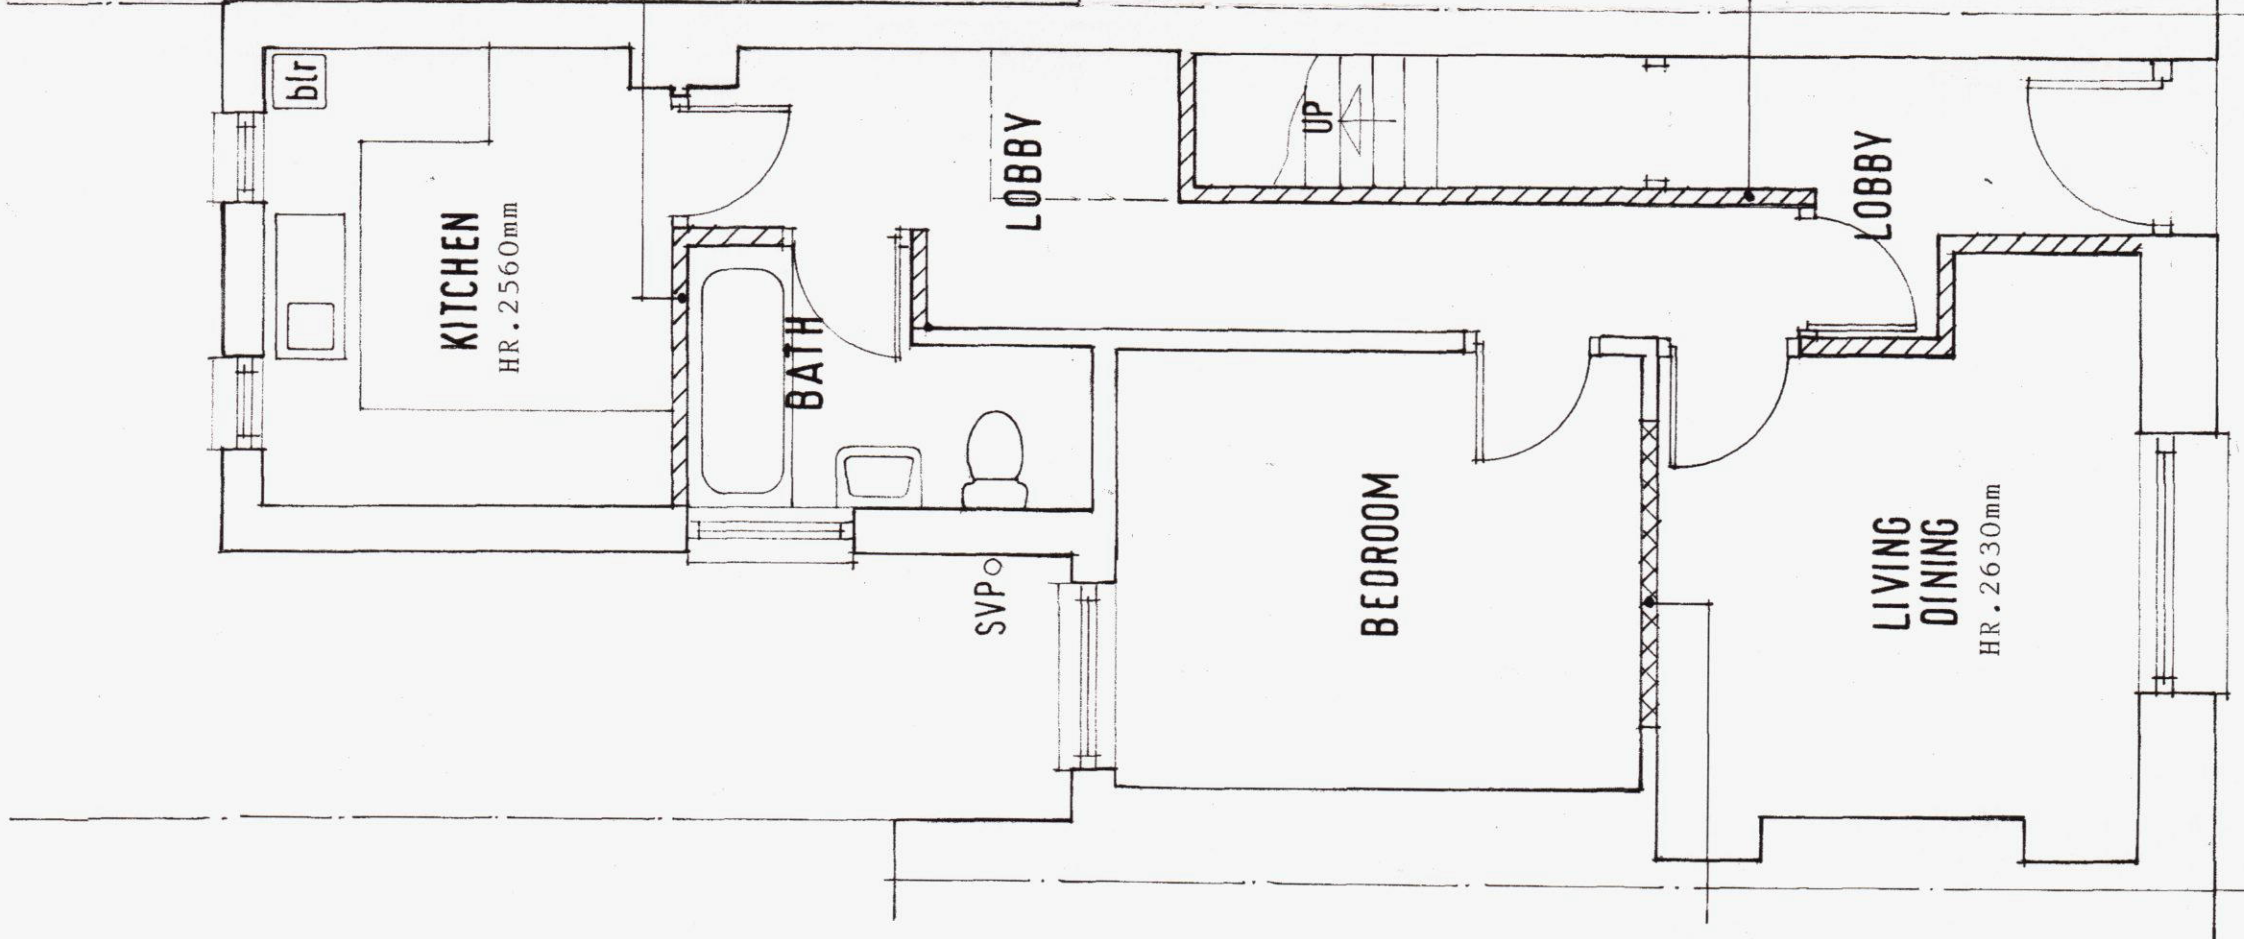

UPPER GROUND FLOOR LAYOUT
SCALE 1:50

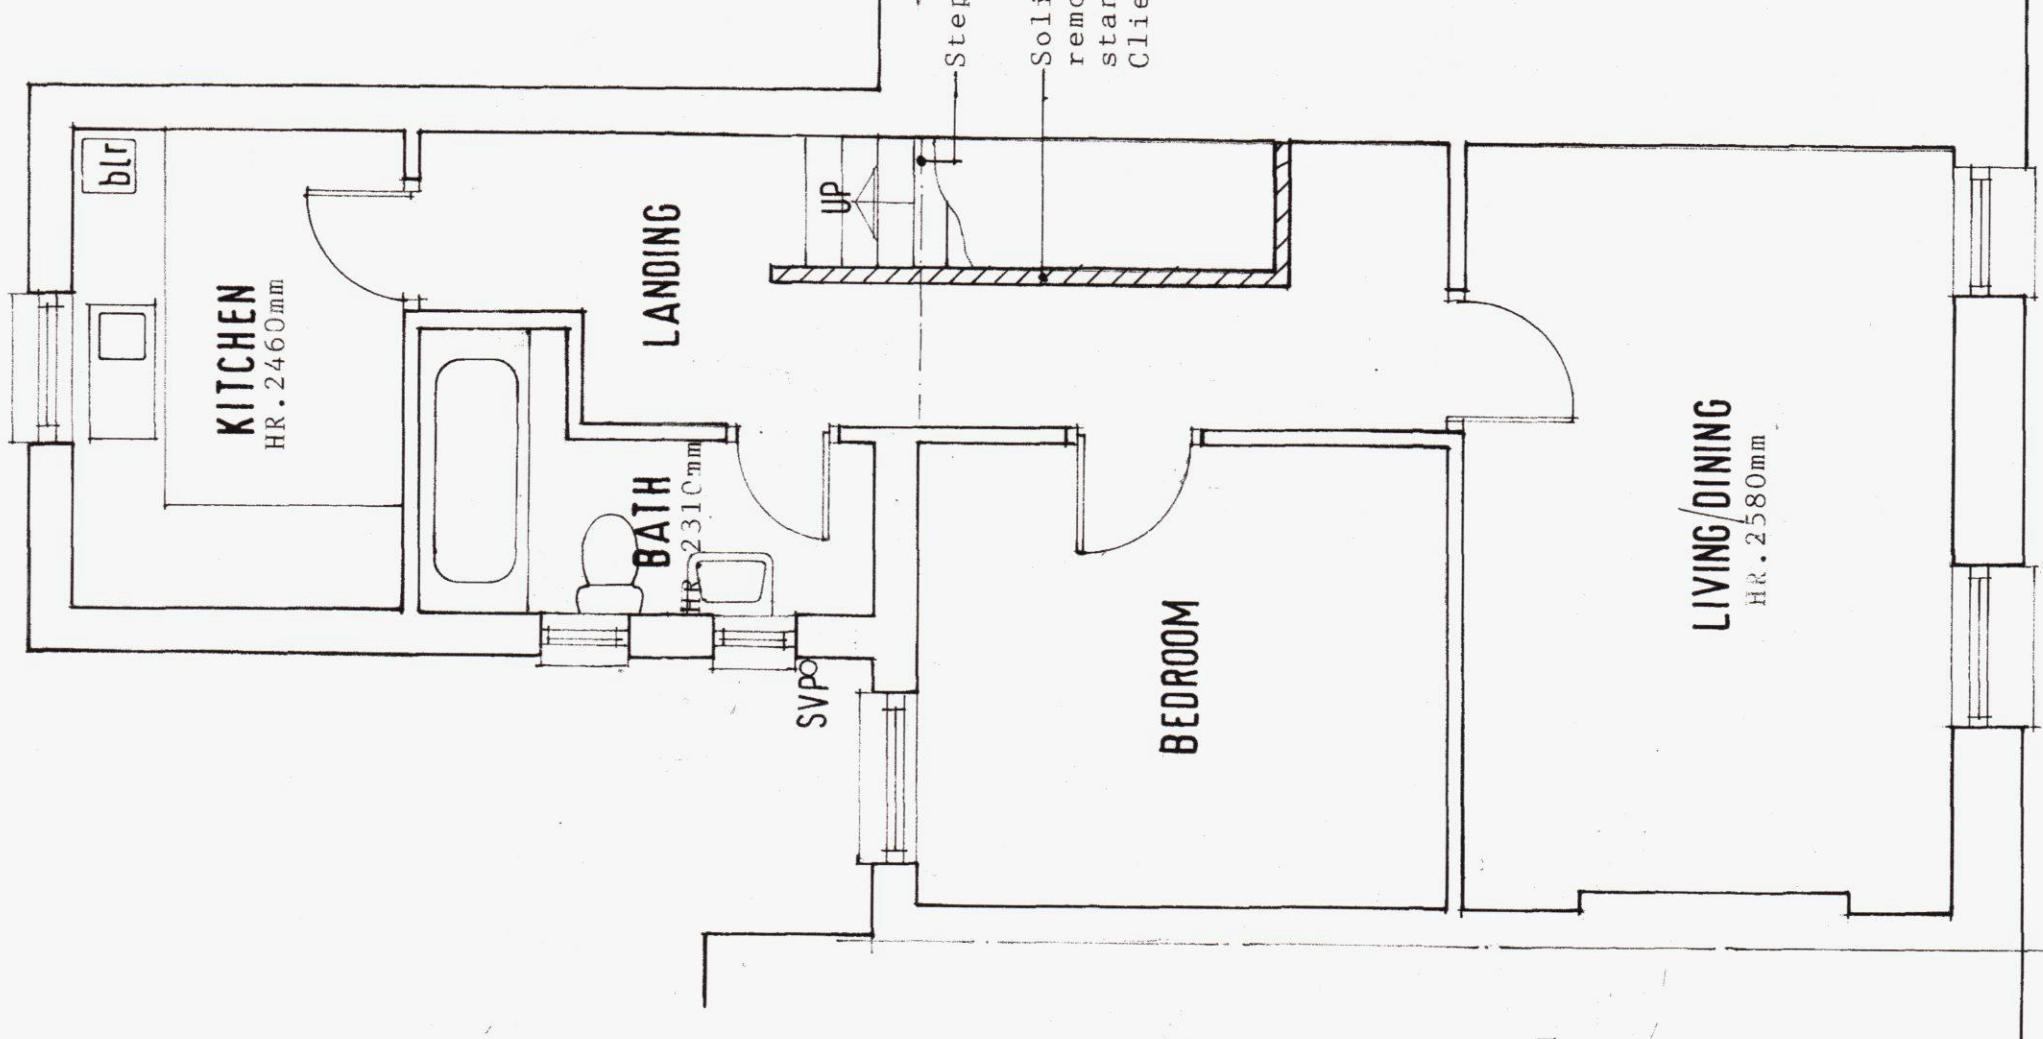

FIRST FLOOR LAYOUT

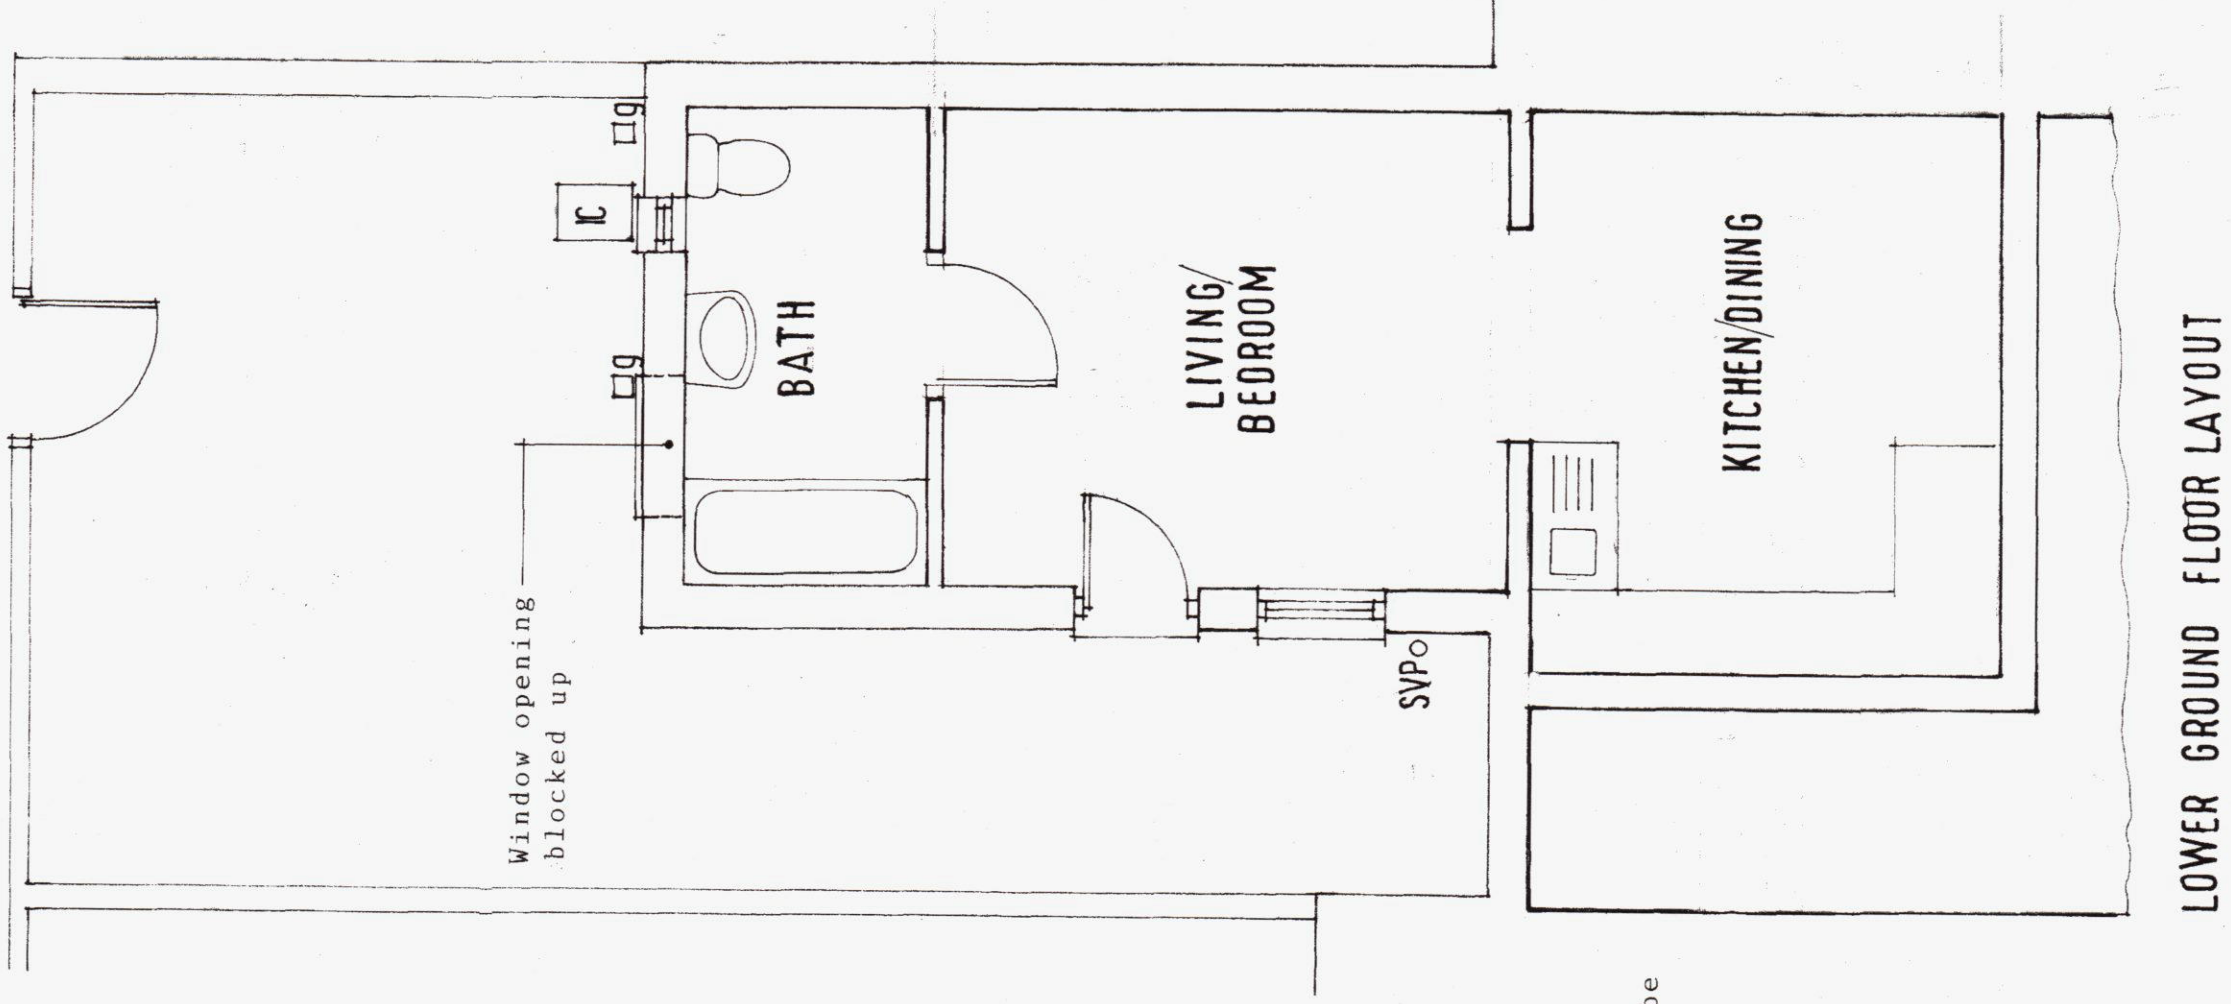

LOWER GROUND FLOOR LAYOUT

Revisions

Proposals

Change of use

Address

25 Park Place

Merthyr Tydfil

Classification

Survey and site

location plan

Drawing number

1025(10)19