



3 Existing Section
1 : 100



2 Existing Site Elevation
1 : 100

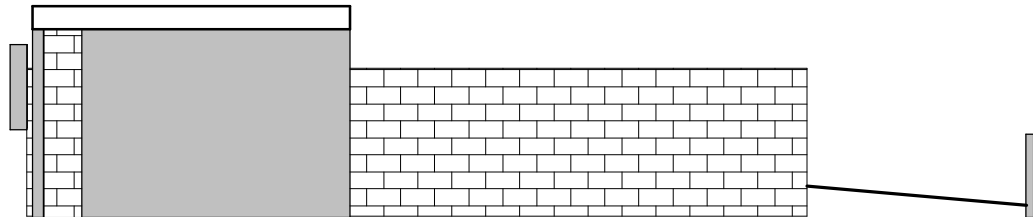

C Proposed Section
1 : 100

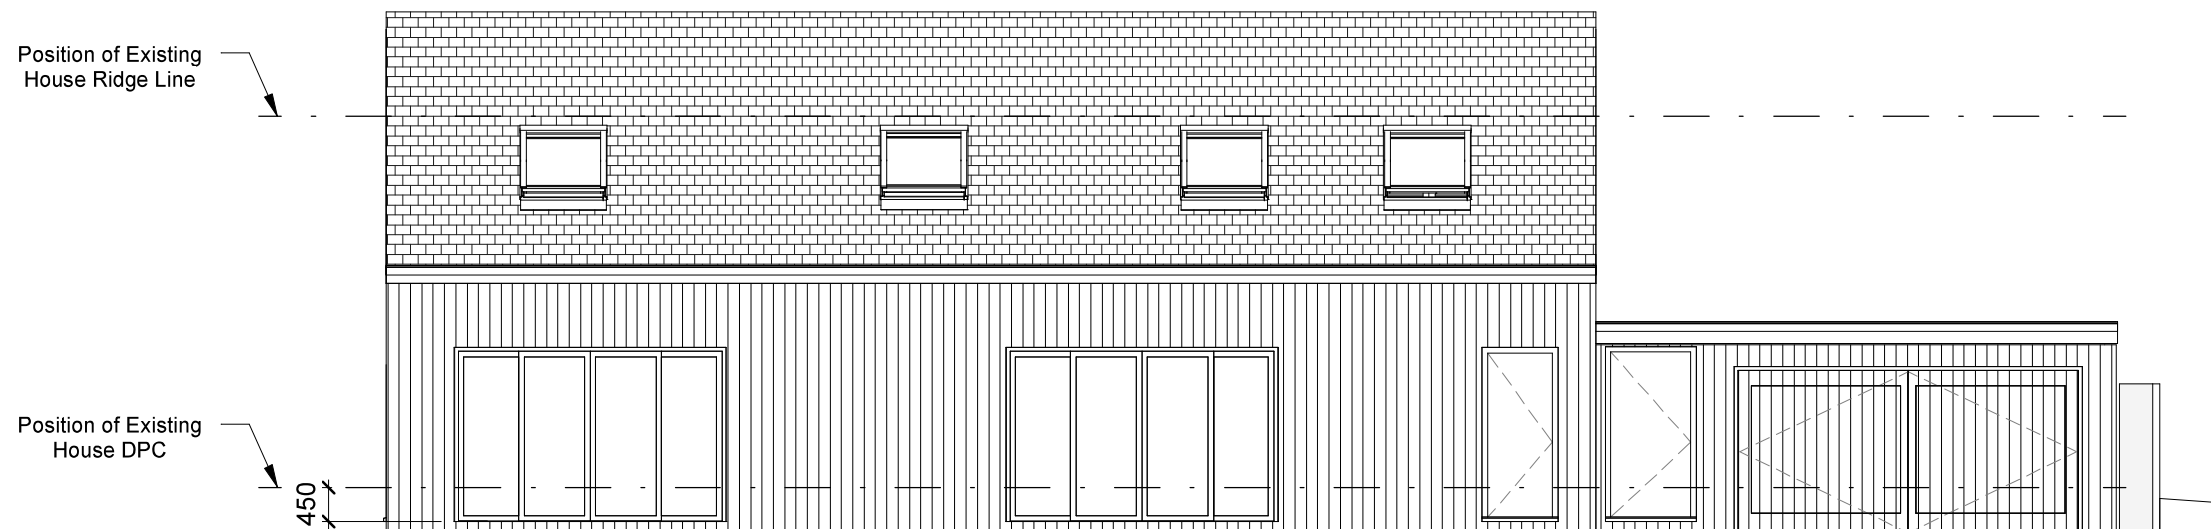

B Proposed Site Elevation
1 : 100

INDIGO DESIGN (Part of 3dcadwales Ltd) 5 Ashlea Drive,
Merthyr Tydfil, CF47 0NY Tele 01685 385746 Mob -
07940913216 Email: enquiries@indigo-3d-design.co.uk

This Drawing is Copyright,
Dimensions to be checked
on site and not scaled from
this drawing



PURPOSE OF ISSUE	DRWAING NUMBER
Planning Approval	02023011-07

PROJECT	New House
---------	-----------

SHEET	Site Elevations
-------	-----------------

Address	2 Somerset Lane, Cefn Coed, Merthyr Tydfil. CF48 2PA
---------	---

Checked by	Drawn by	Scale (@ A3)
JH	PH	1 : 100

Rev No	Description	Date
A	Issue	24/11/2020