
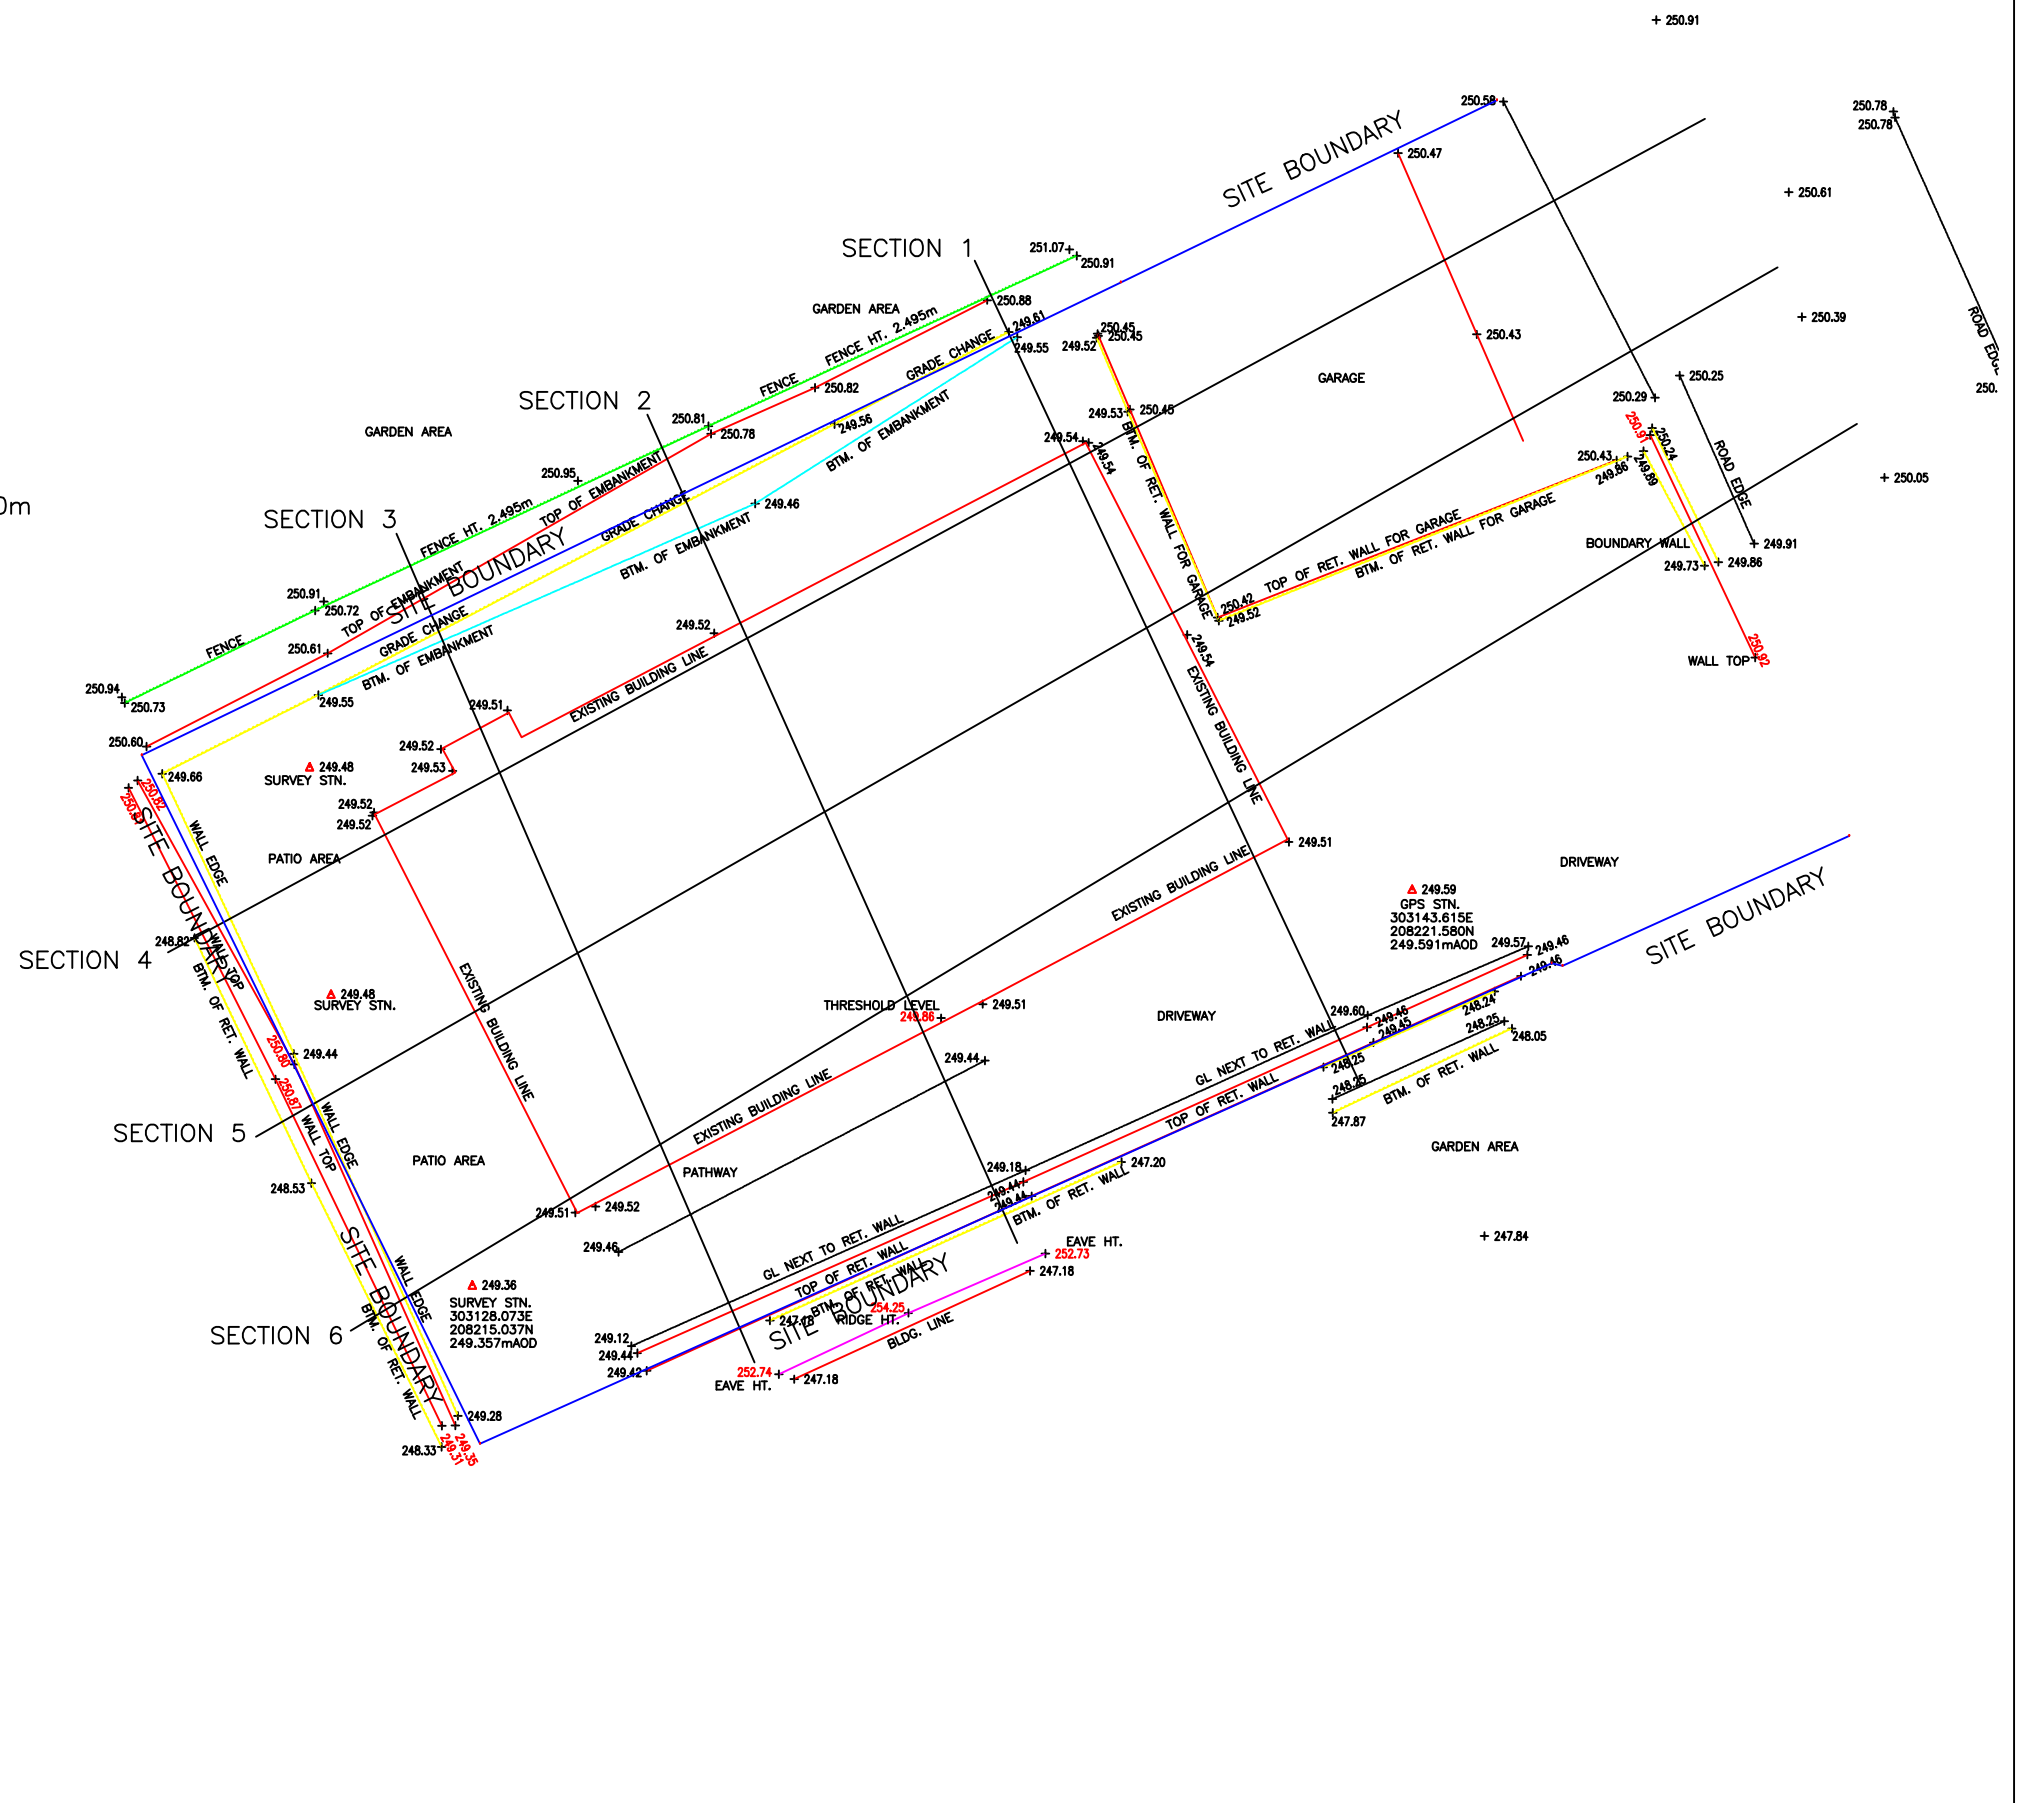


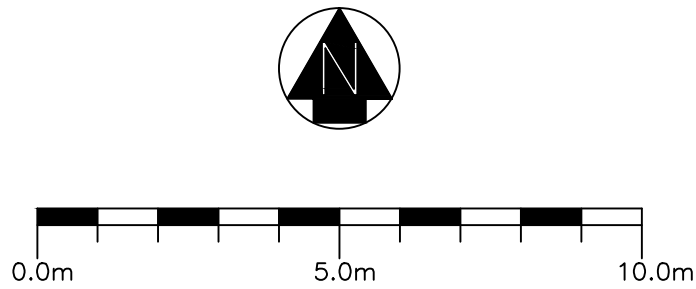

Issue	Description	Auth.	Ckd.	Appd.	Date
1	FIRST ISSUE	AA			03-21

Notes				

Client	
MR J A DREW	
Scale (A3)	Datum
1:125	NEWLYN

Project	
2 SOMERSET LANE CEFN COED	
Title	
BOUNDARY SURVEY	

ALT Surveying		
Project Code	Drawing No.	Issue
	163414	1