


Proposed Block Plan

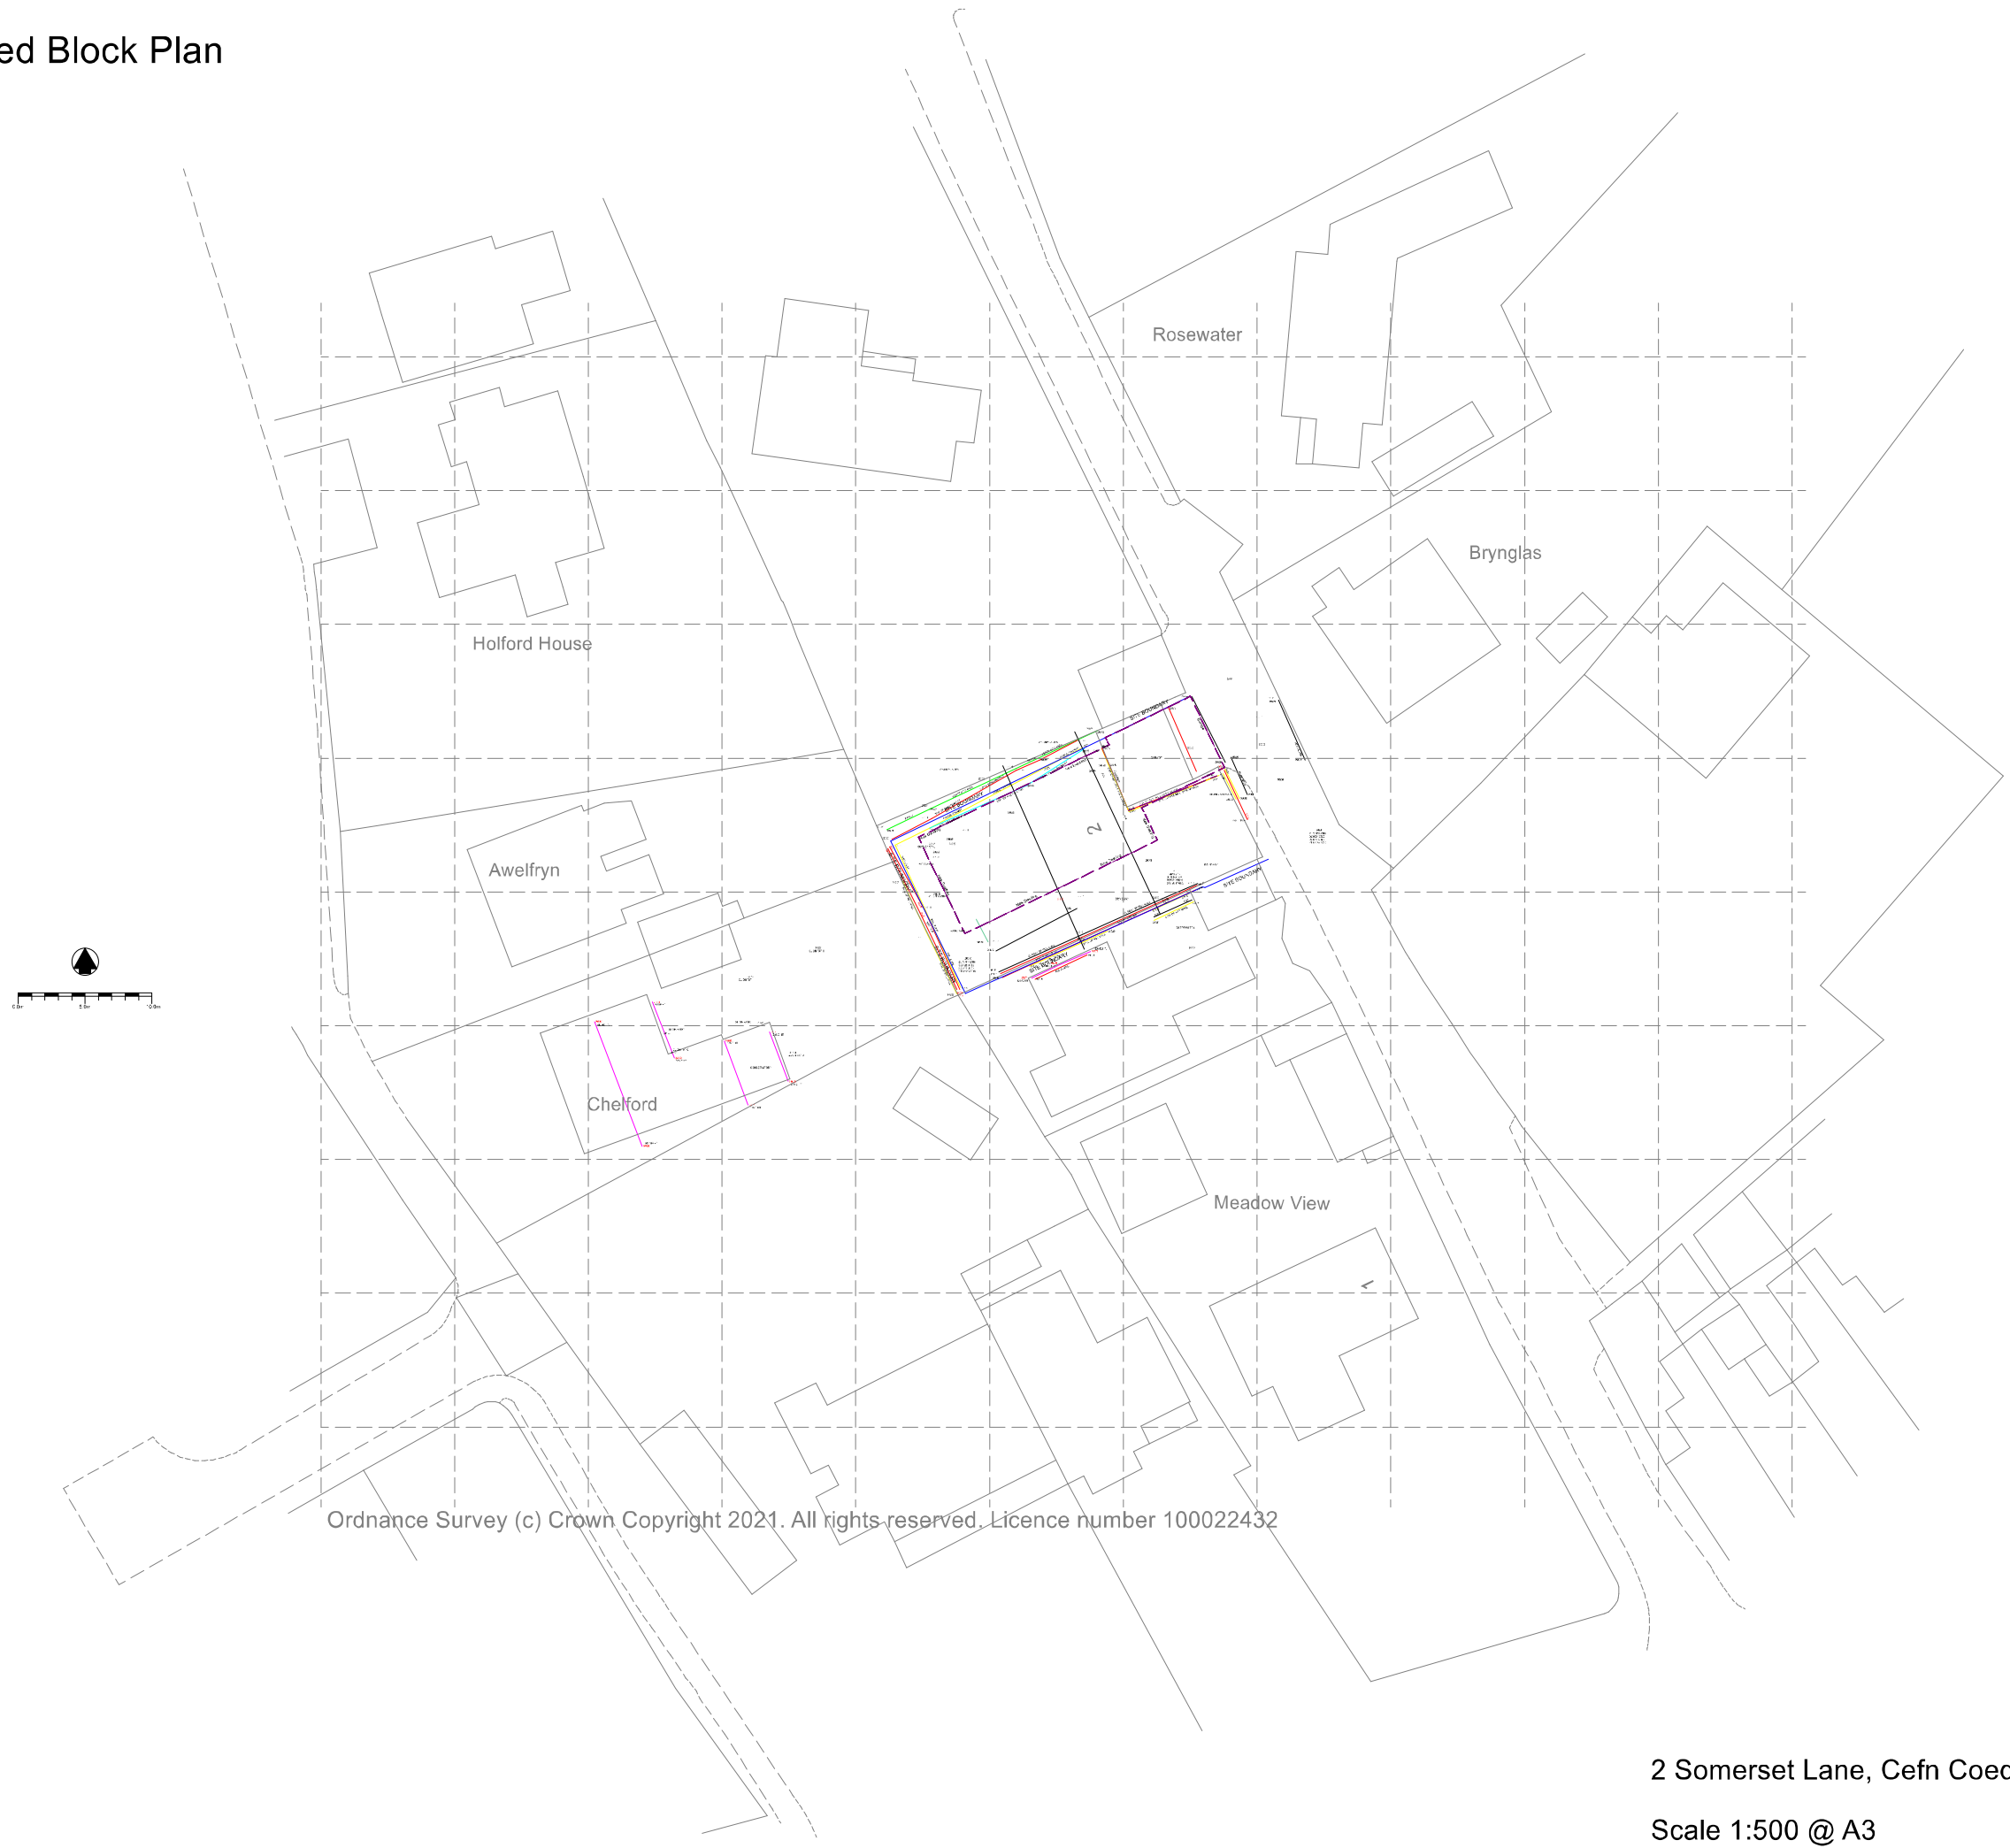

Ordnance Survey (c) Crown Copyright 2021. All rights reserved. Licence number 100022432