


- Notes:
1. Drawings must not be scaled and any discrepancies must be reported immediately.
 2. The drawing is to be read in conjunction with all other relevant project drawings and schedules.
 3. Dimensions indicated are structural.
 4. Drawing must be printed in colour to ensure all elements are clearly identified.



Section

Boundary Type 01


Min. 1100mm high galvanised powder coated steel railings

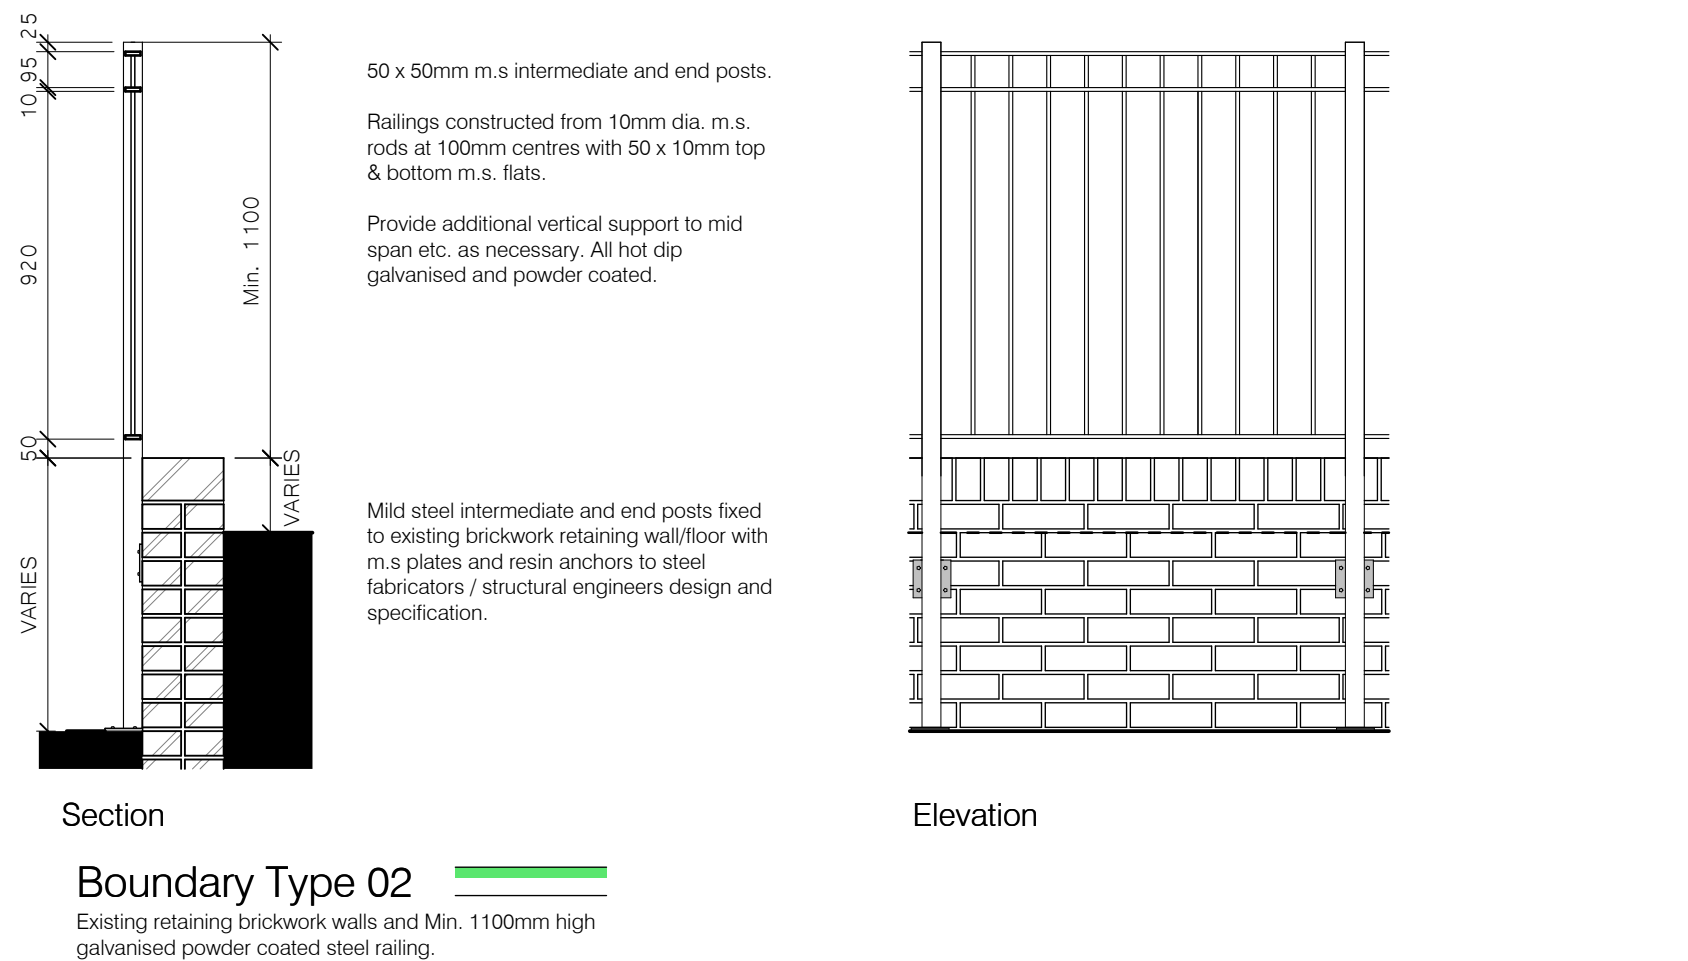

Section

Boundary Type 02


Existing retaining brickwork walls and Min. 1100mm high galvanised powder coated steel railing.

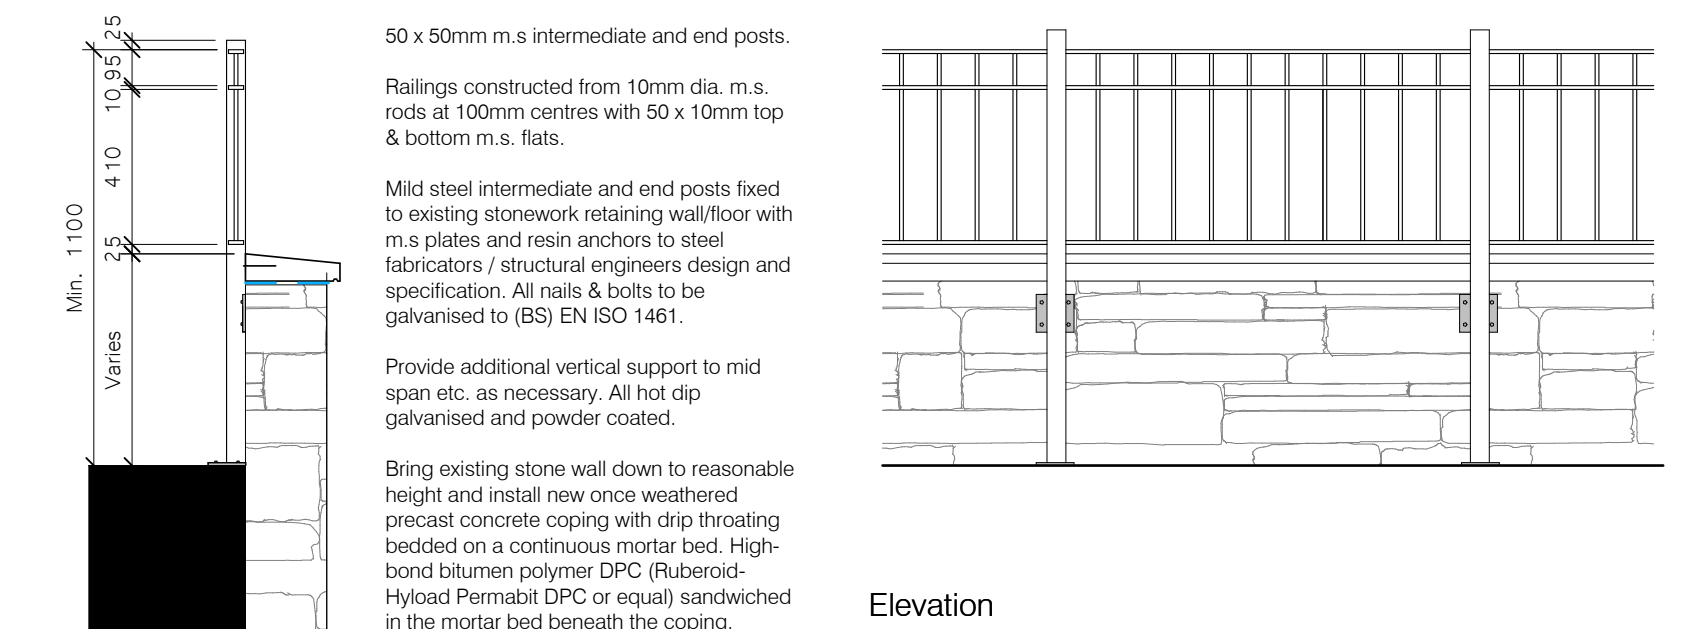

Section

Boundary Type 03

Min. 1100mm high galvanised powder coated steel railings ontop of existing stone wall.

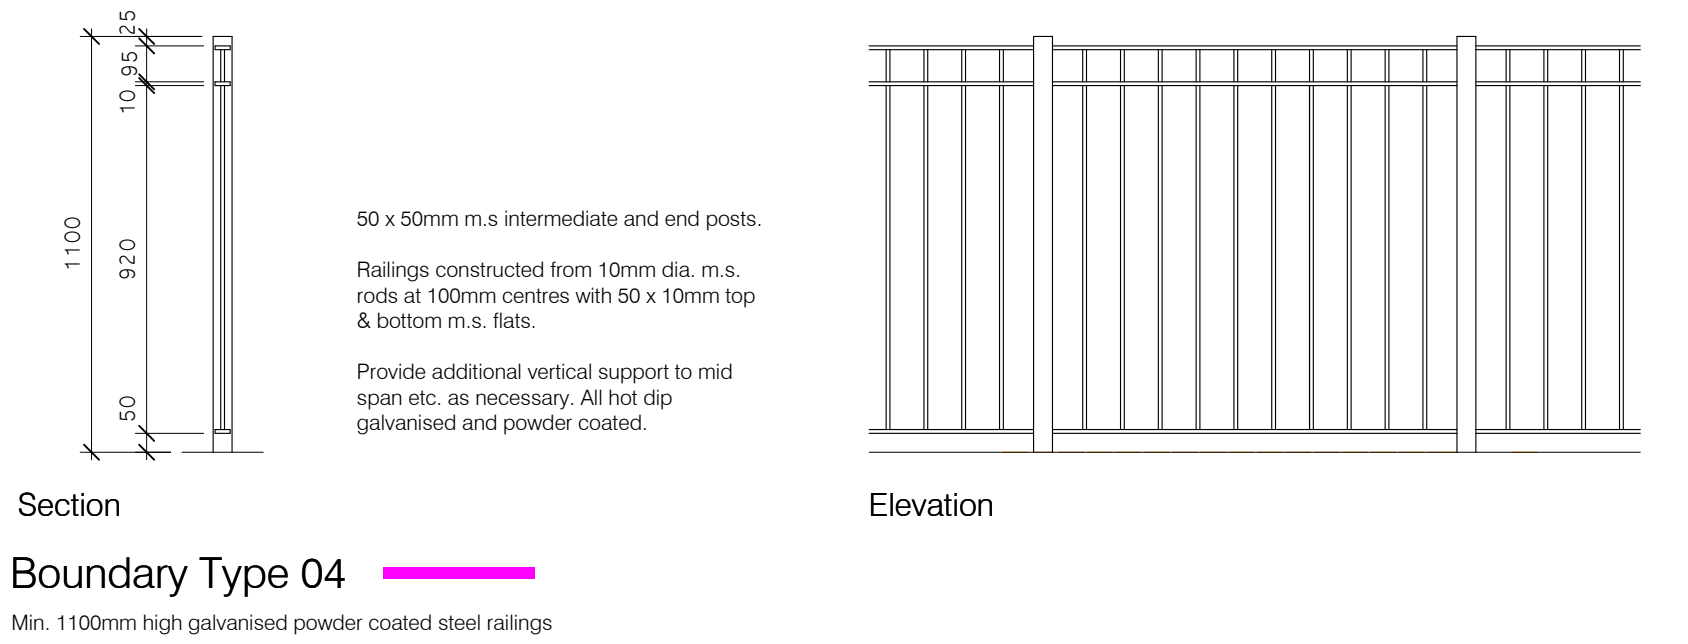

Section

Boundary Type 04

Min. 1100mm high galvanised powder coated steel railings

Boundary Type 05

Boundary Type Omitted.

Boundary Type 08

New Wall Ontop of Existing Wall

Existing wall to be taken down to reasonable and stable height, then built-up to height of at least 2100mm to form part of bicycle enclosure.

Please Refer to Drawing: 4004-PEN-ZZ-ZZ-DR-A-3010-S4

Boundary Type 09

Existing Railings

Existing metal palisade railings retained and painted. (Colour TBC)

Boundary Type 11

New Dwarf Wall

Retaining wall heights to suit retaining levels. Brickwork to match existing.

Boundary Type 12

New Dwarf Wall with Railings on top

Galvanised Powder Coated Steel Railings fixed to inside face of wall and to provide overall guarding height of at least 1100mm. Brickwork to match existing.


Please Refer to Boundary Type 02.

Boundary Type 13

Existing Blockwork Wall with Railings on top

Existing blockwork wall to be taken down to reasonable and stable height with Galvanised Powder Coated Steel Railings fixed to inside face of wall and to provide overall guarding height of at least 1100mm.


Please Refer to Boundary Type 02.

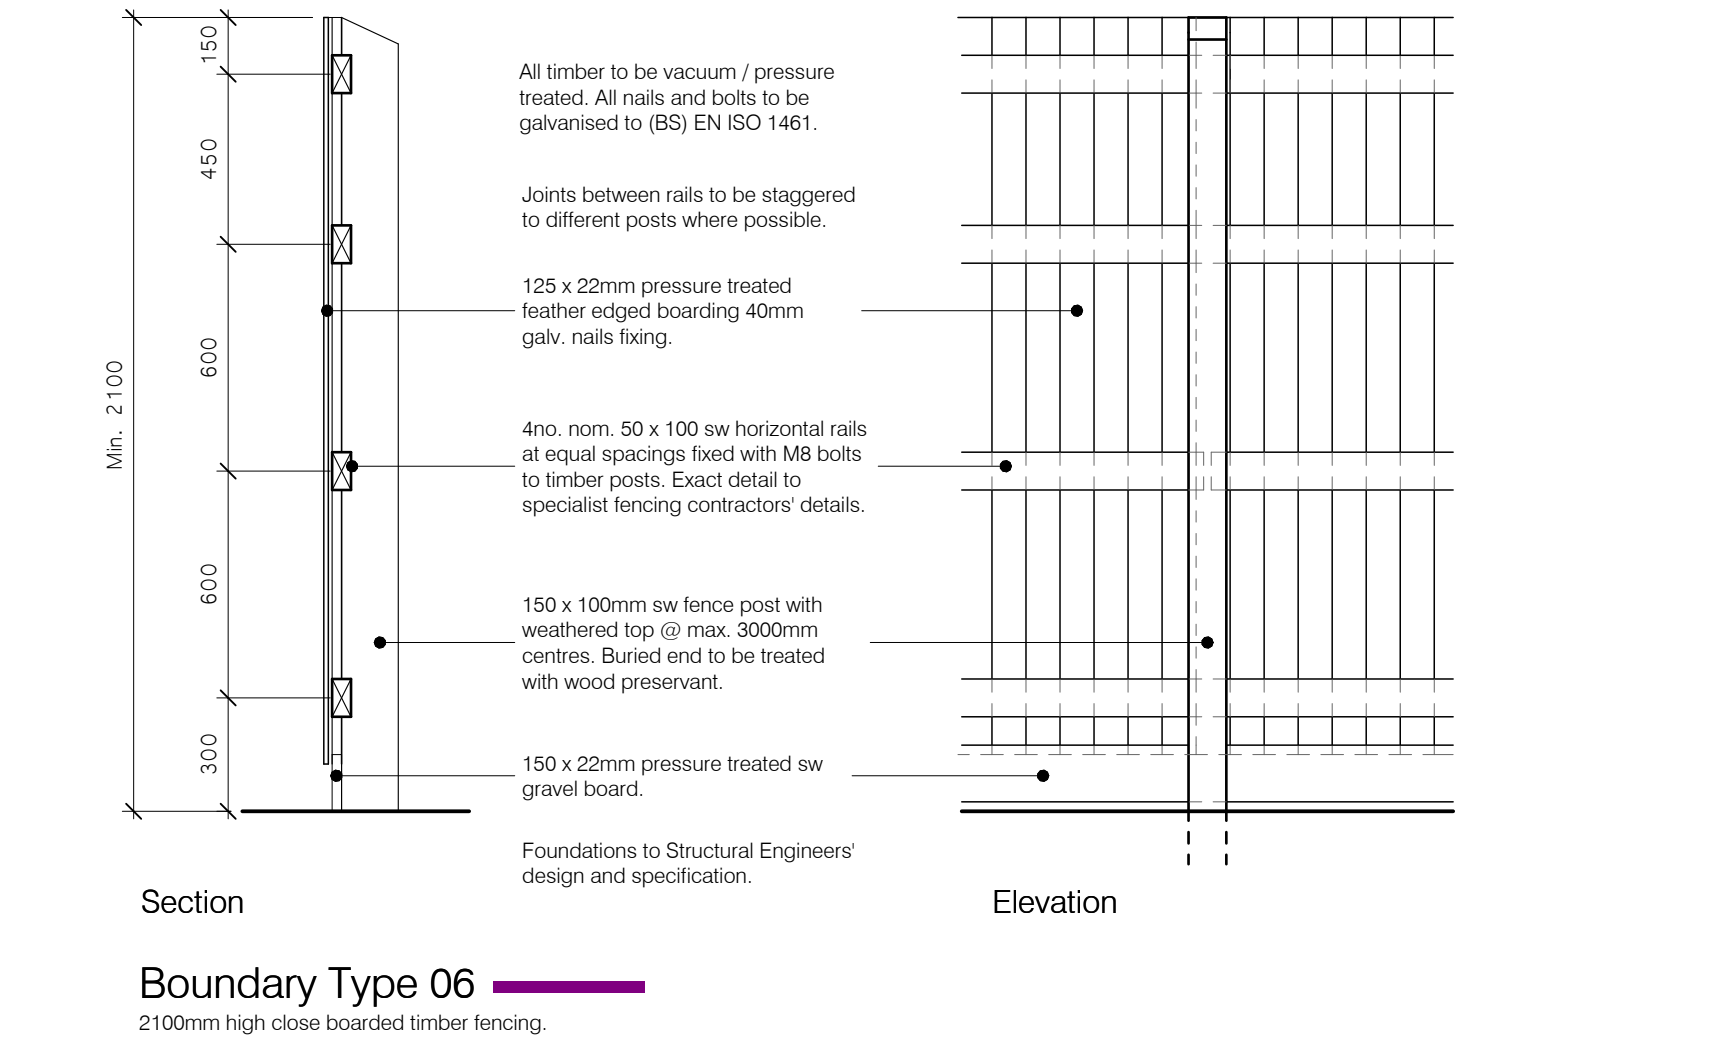

Section

Boundary Type 06



2100mm high close boarded timber fencing.

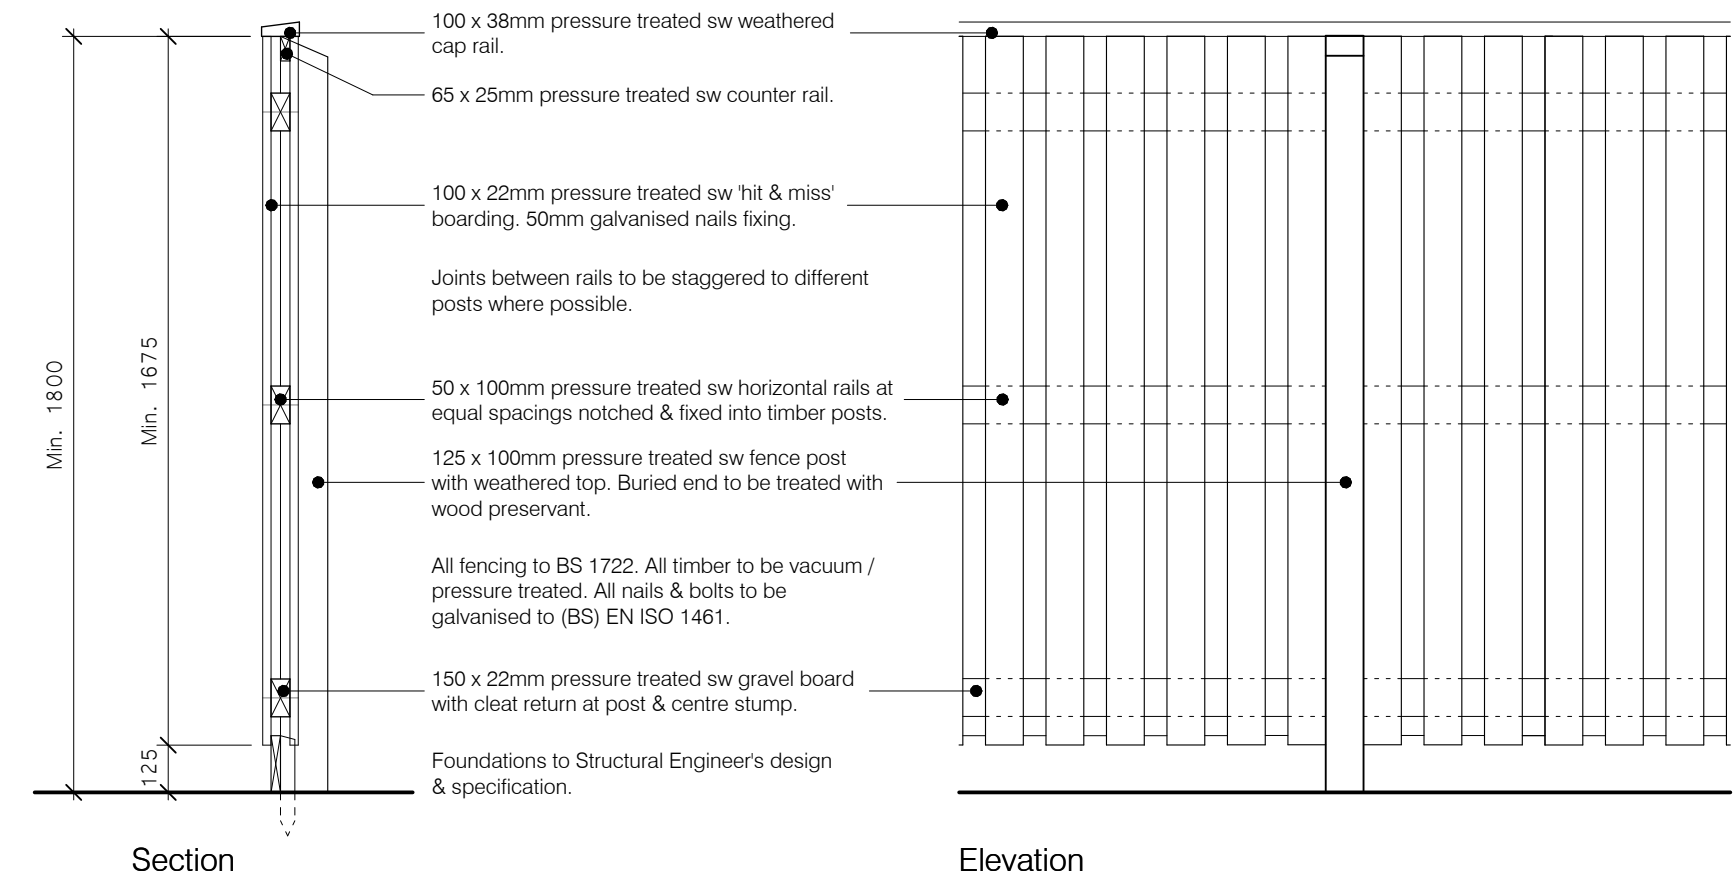

Section

Boundary Type 07

Min. 1800mm high hit and miss timber fencing

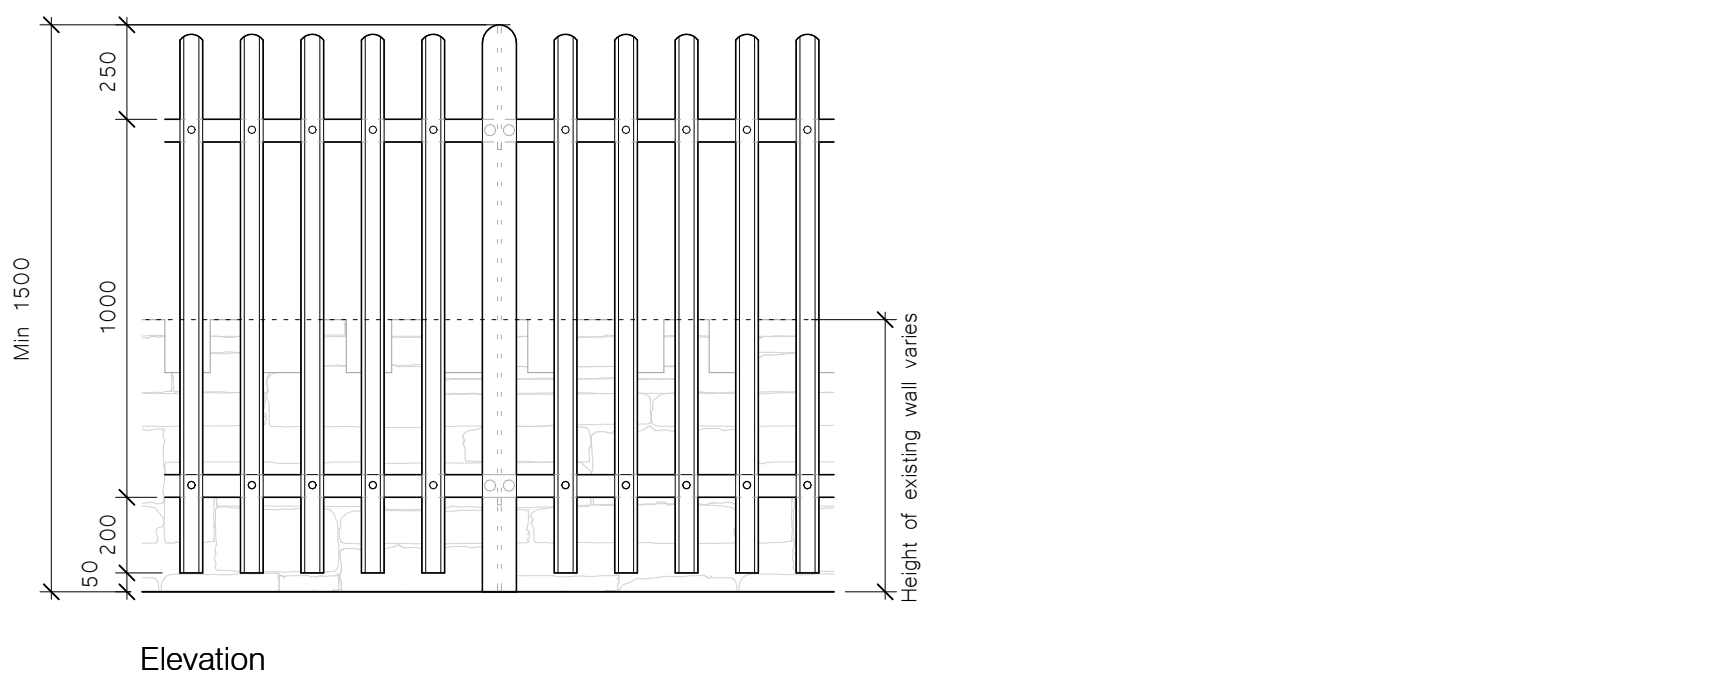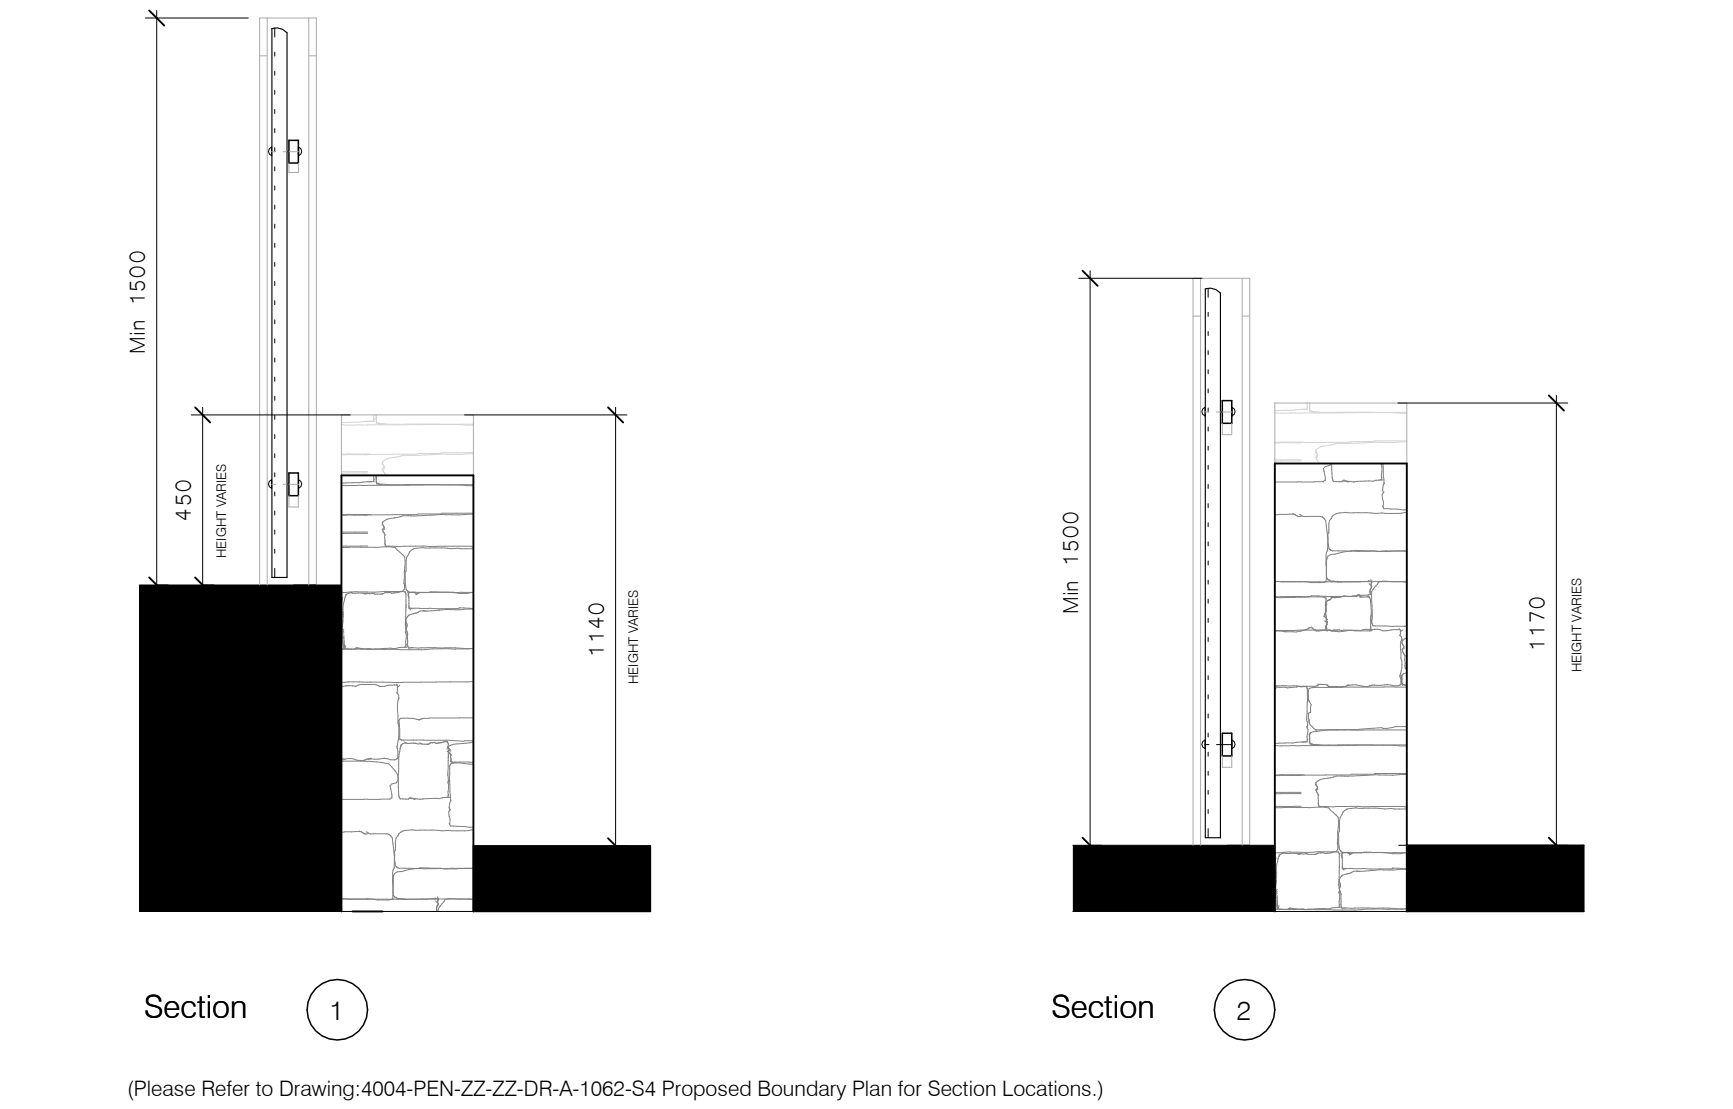

Boundary Type 10

New Railings to match existing

New metal palisade railings to match existing. (Colour TBC)

Please Note:

All close board or small mesh fencing must be hedgehog friendly in design. Either a continuous gap of 13cm from the base of the fence and ground must be provided or 13cm by 13cm gaps will be cut into fencing every 3m.

Rev.	Description	Drawn	Check	Date
P4	Drawings updated to co-ordinate with Topography and Site Levels. Boundary Type 5 Omitted.	HG	LR	23.01.23
P3	Issued for Tender	HG	LR	19.12.22
P2	Issued for Approval.	HG	LR	12.12.22
P1	Issued for Approval.	HG	LR	15.11.22

FOR APPROVAL

pentan
architects

22 Cathedral Road
Cardiff CF11 9LJ
T: 029 2030 9010
info@pentan.co.uk

Project	Llysaen
Client	Merthyr HA
Drawing Title	Boundary Treatments

Job no.	Org.	Zone	Level	Type	Role	Description	Status	Rev.
4004	PEN	- ZZ	- ZZ	- DR	- A	- 3011	D2	P4
Scale	1 : 20	@ A1	Date	Nov 22	NOTES: Do not scale. All dimensions are in millimetres unless stated otherwise			