


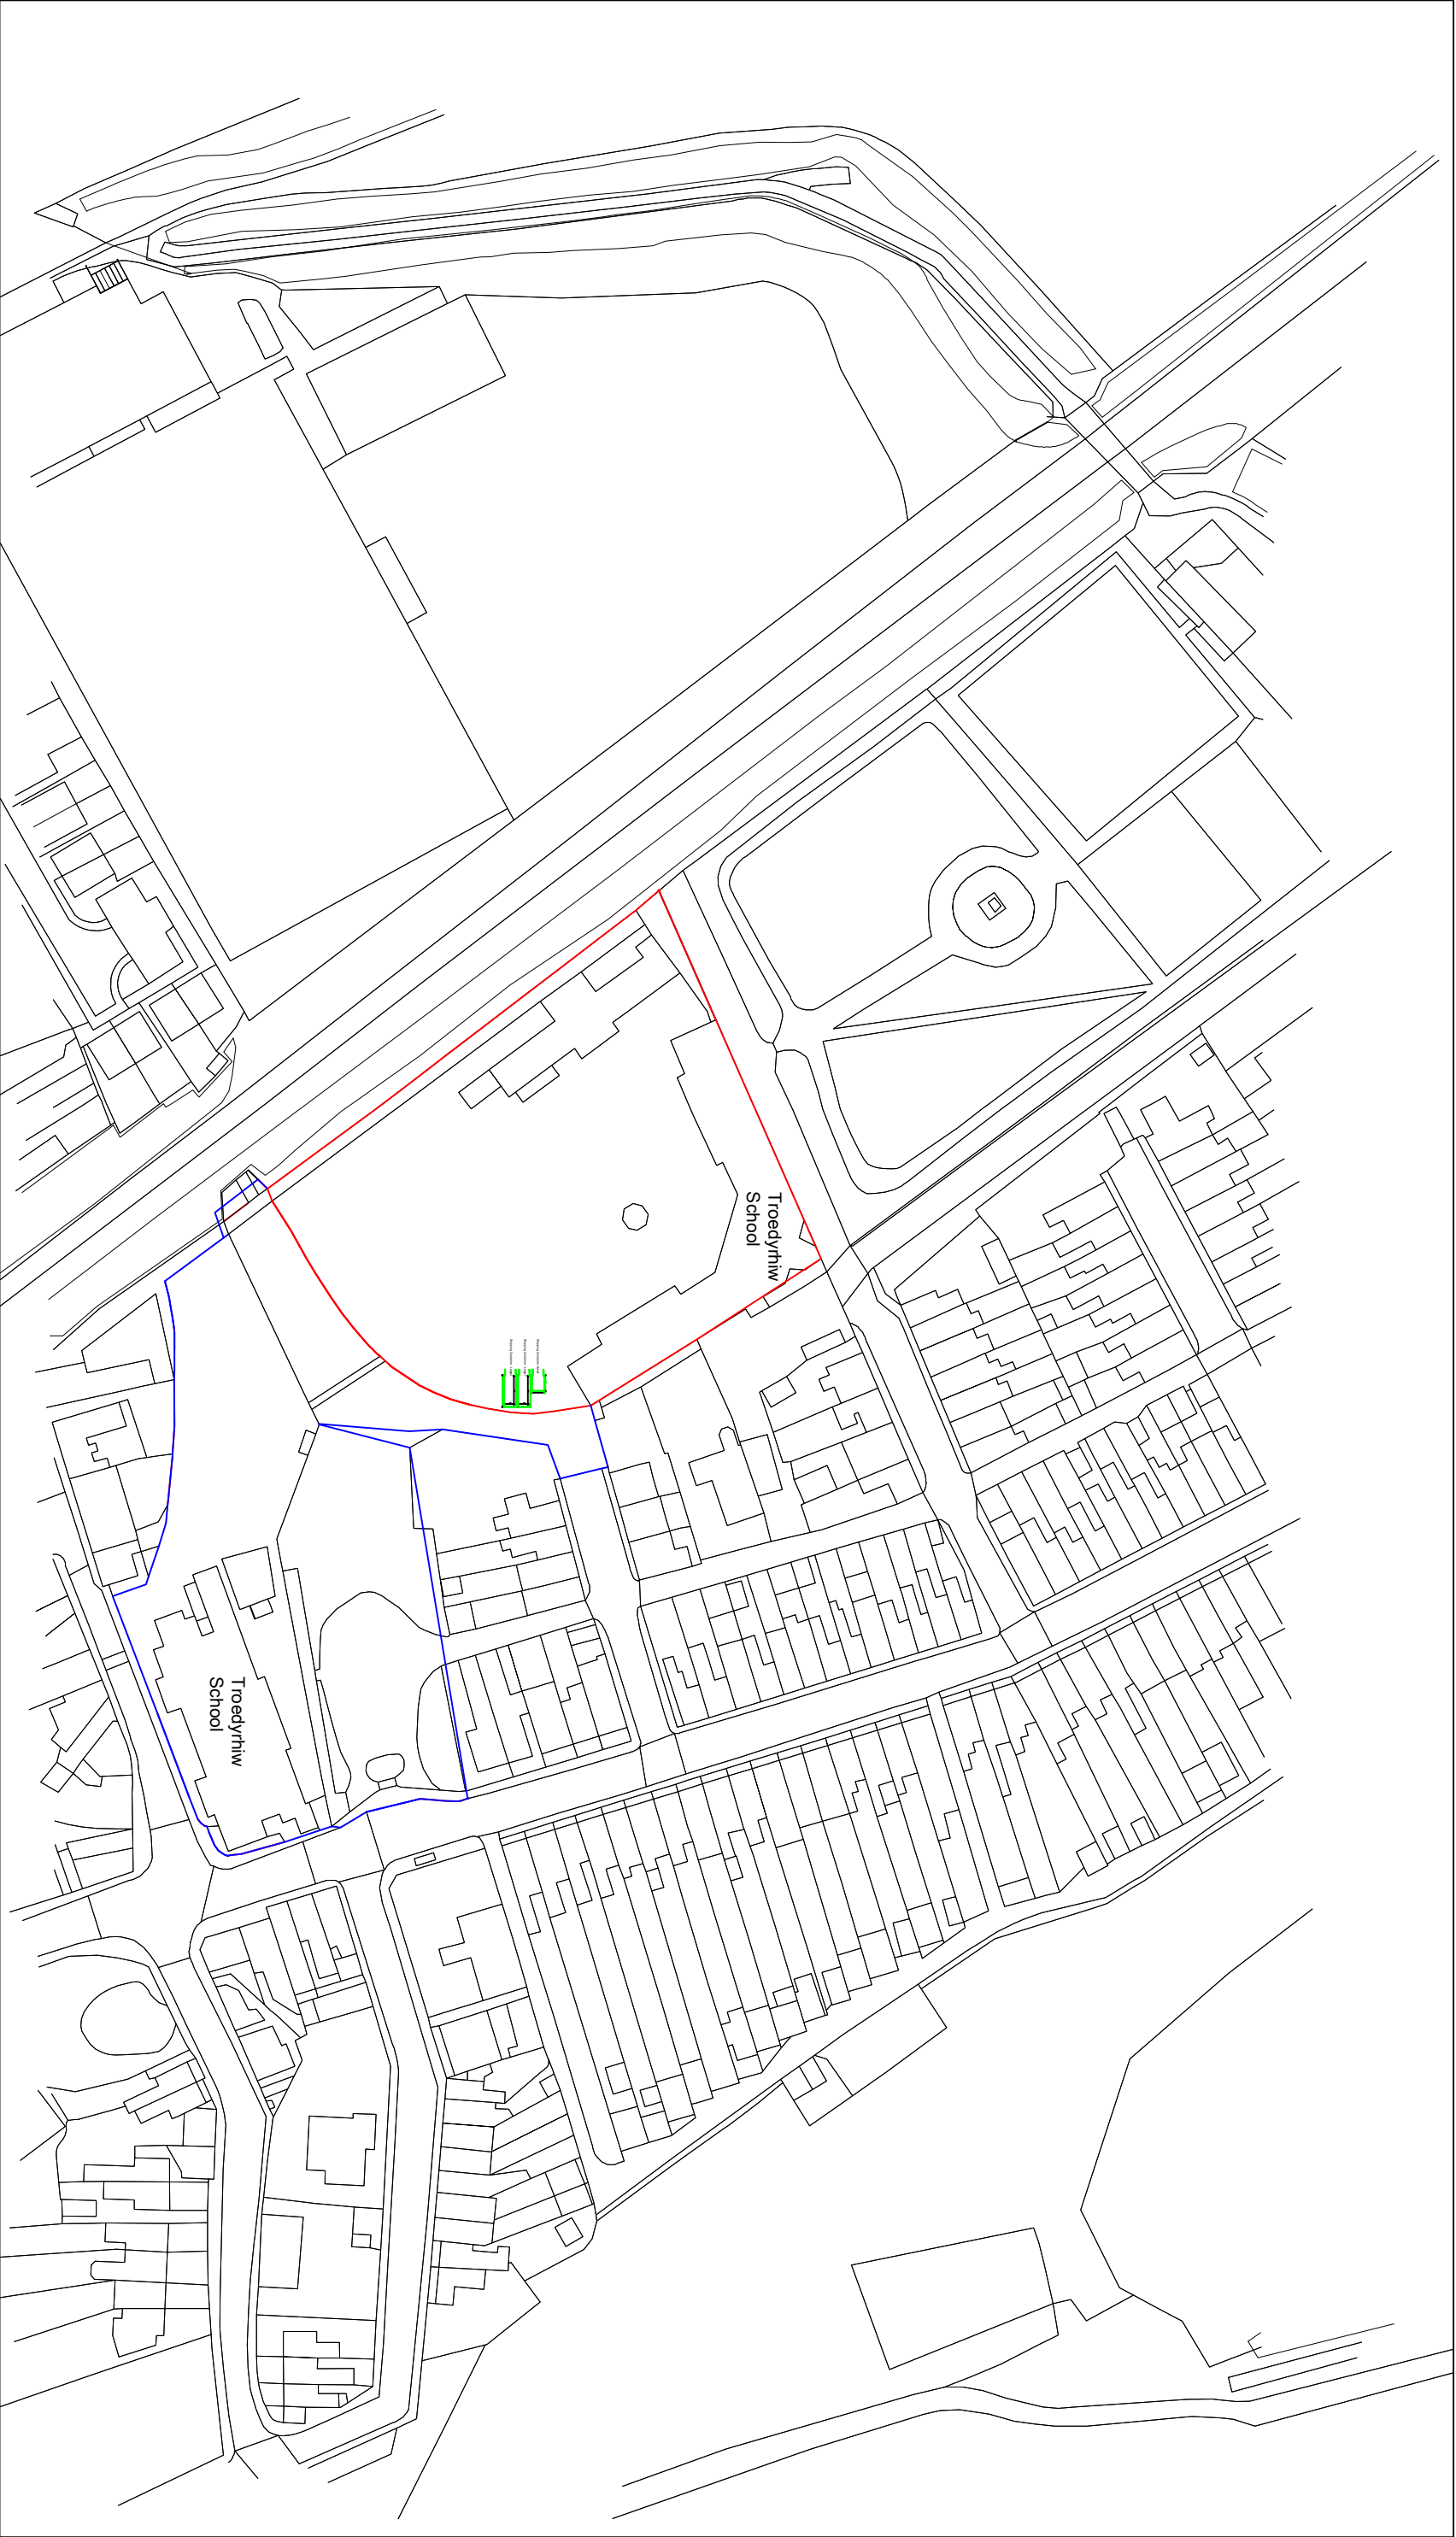

Job. Ref.		Dwg. No.	Rev.	Job	Title	Rev					
				Big Bocs Bwyd Project Troedyrhiw Primary School Troedyrhiw Merthyr Tydfil CF48 4JQ	Proposed Location Plan - 1				Corporate Property Unit 5 Triangle Business Park Pentrebach Merthyr Tydfil CF48 4TQ		
FIGURED DIMENSIONS MUST BE TAKEN NOT SCALED MEASUREMENTS. ANY DISCREPANCIES IN THIS DRAWING MUST BE REPORTED IMMEDIATELY TO THE ARCHITECT. CONTRACTORS MUST CHECK ALL DIMENSIONS ON SITE.											
Scale			1/1250 @ A3								
Date			July 2022								
Drawn											
Checked											
Job. Ref.		Dwg. No.		Rev.							
2022-123		03 (P)									