



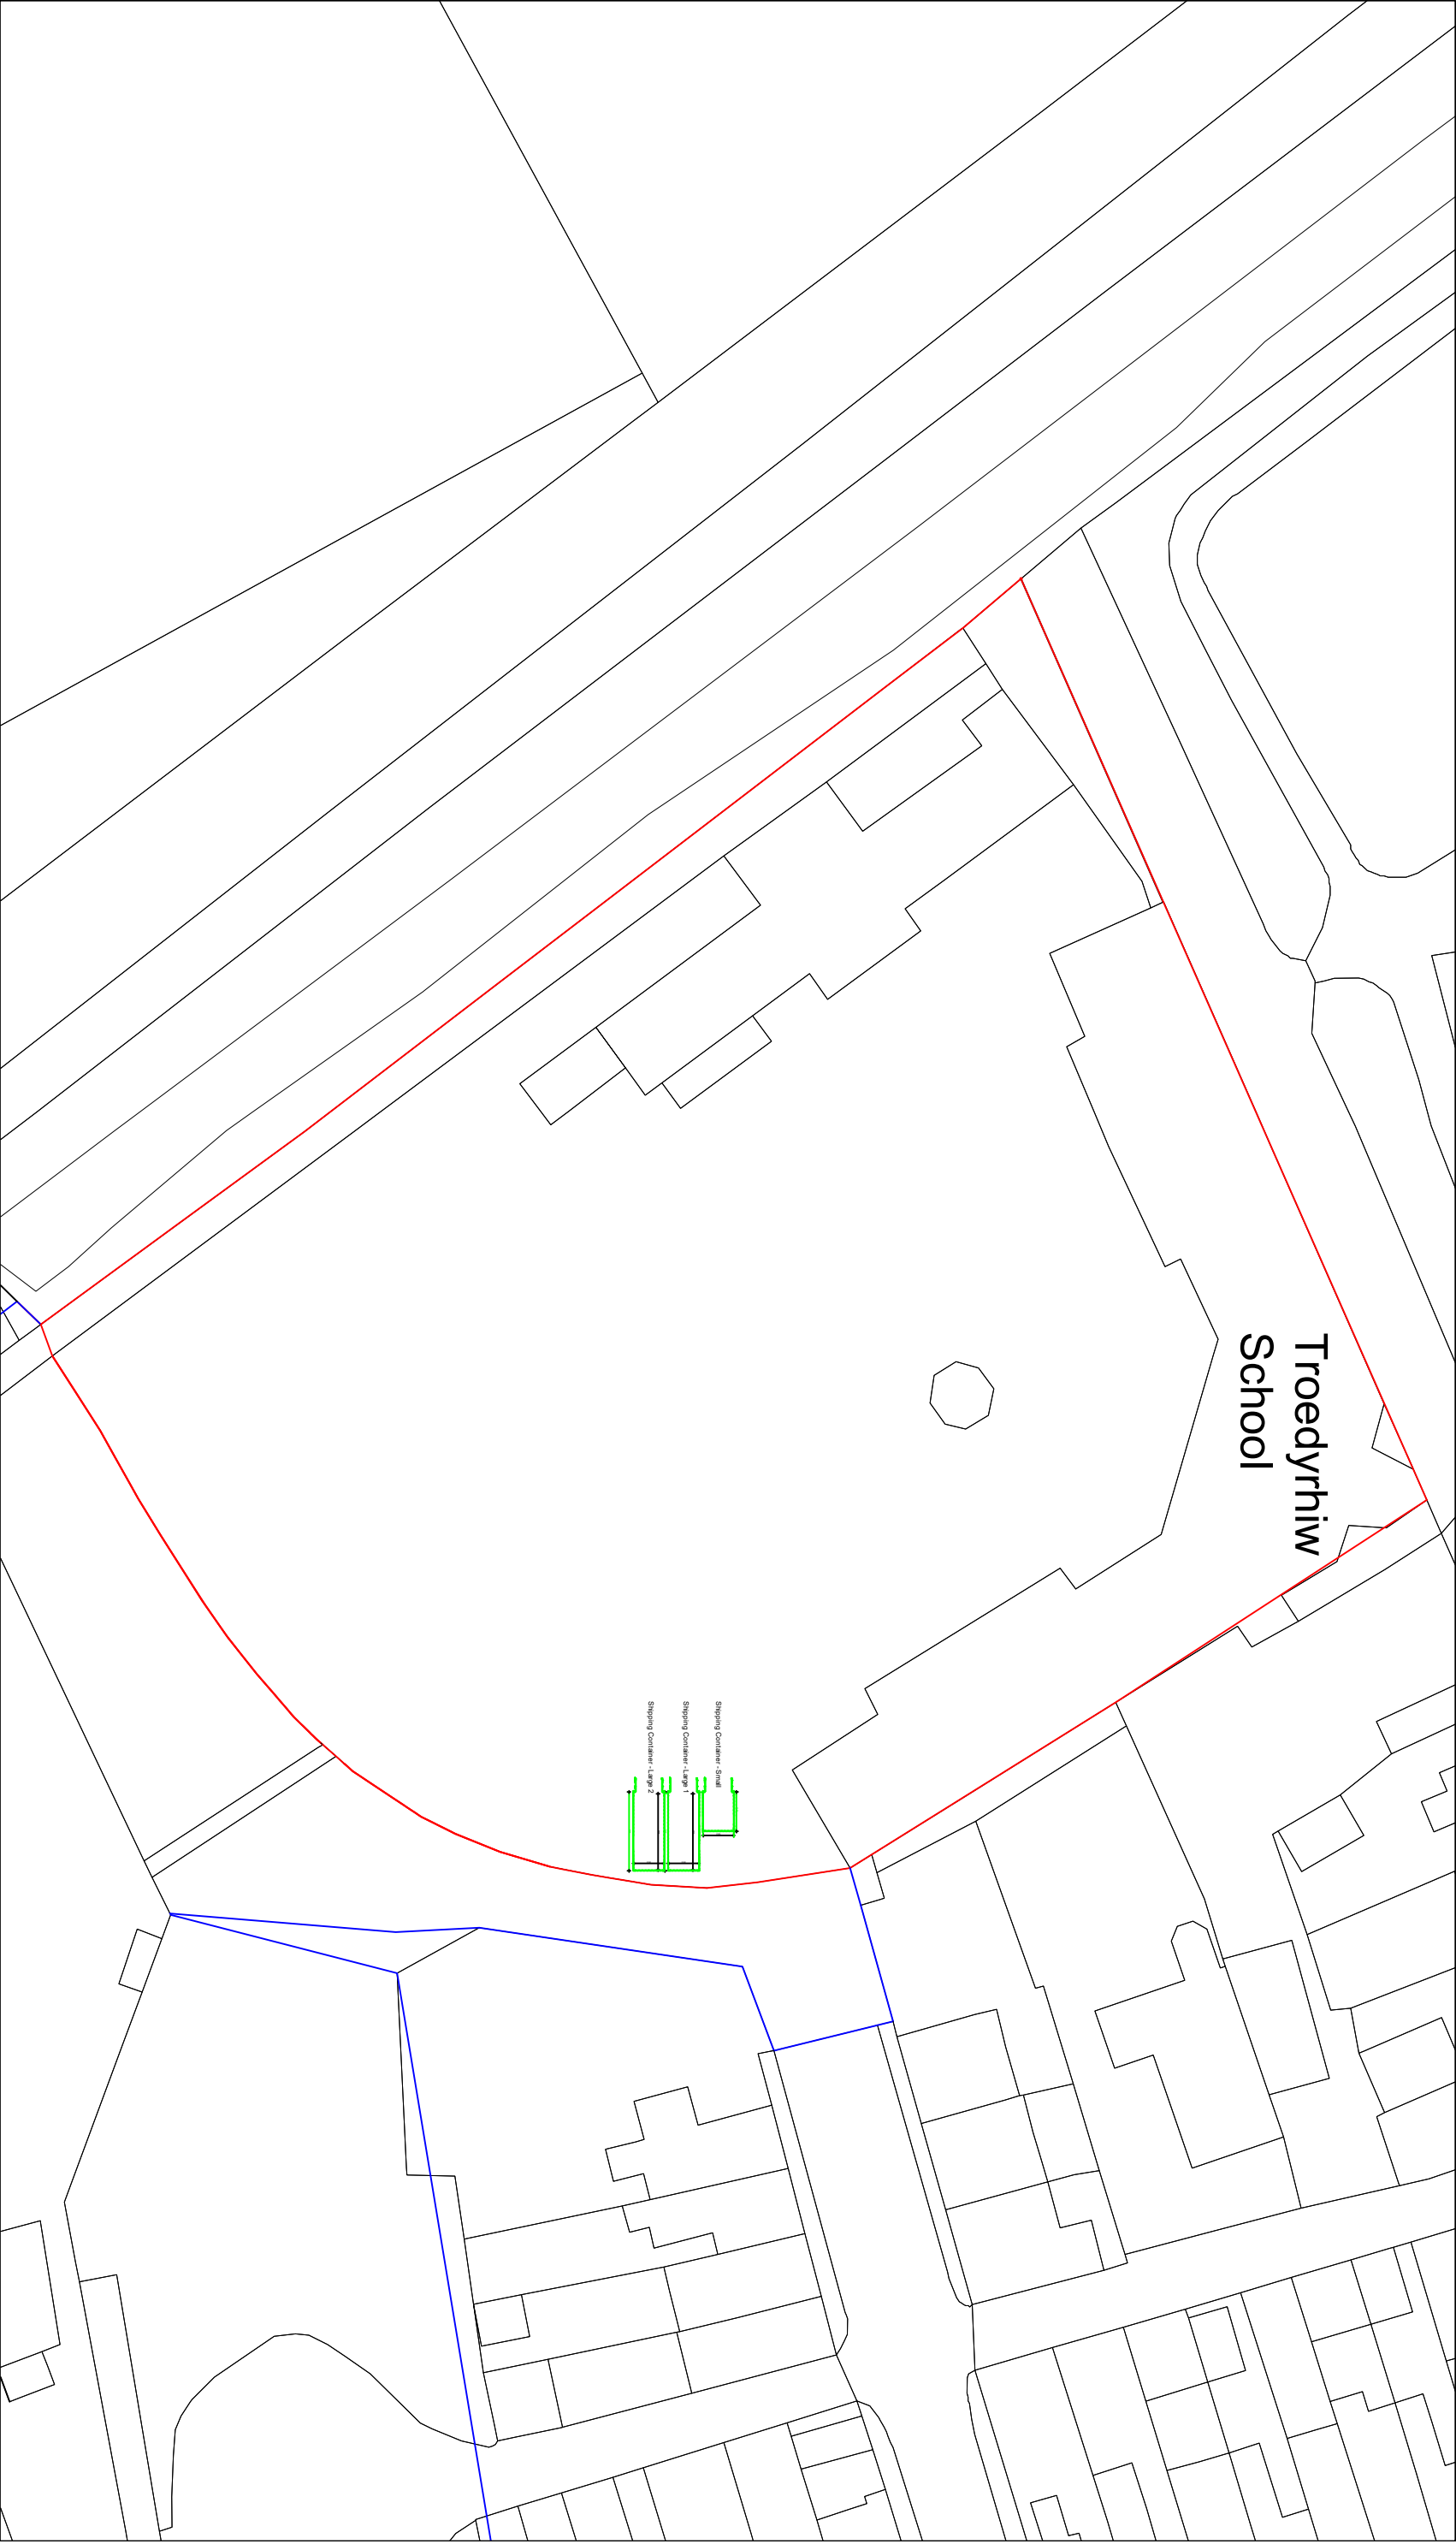

Troedyrhiw
School

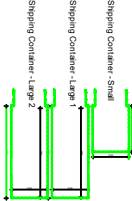

Job. Ref.	Dwg. No.	Rev.	Job Big Bocs Bwyd Project Troedyrhiw Primary School Troedyrhiw Merthyr Tydfil CF48 4JQ	Title Proposed Location Plan 2	Rev	Corporate Property Unit 5 Triangle Business Park Pentrebach Merthyr Tydfil CF48 4TQ		
FIGURED DIMENSIONS MUST BE TAKEN NOT SCALED MEASUREMENTS. ANY DISCREPANCIES IN THIS DRAWING MUST BE REPORTED IMMEDIATELY TO THE ARCHITECT. CONTRACTORS MUST CHECK ALL DIMENSIONS ON SITE.								
			Scale	1/500	@	A3		
			Date	July 2022				
			Drawn					
			Checked					
			Job. Ref.	2022-123	Dwg. No.	04 (P)	Rev.	