




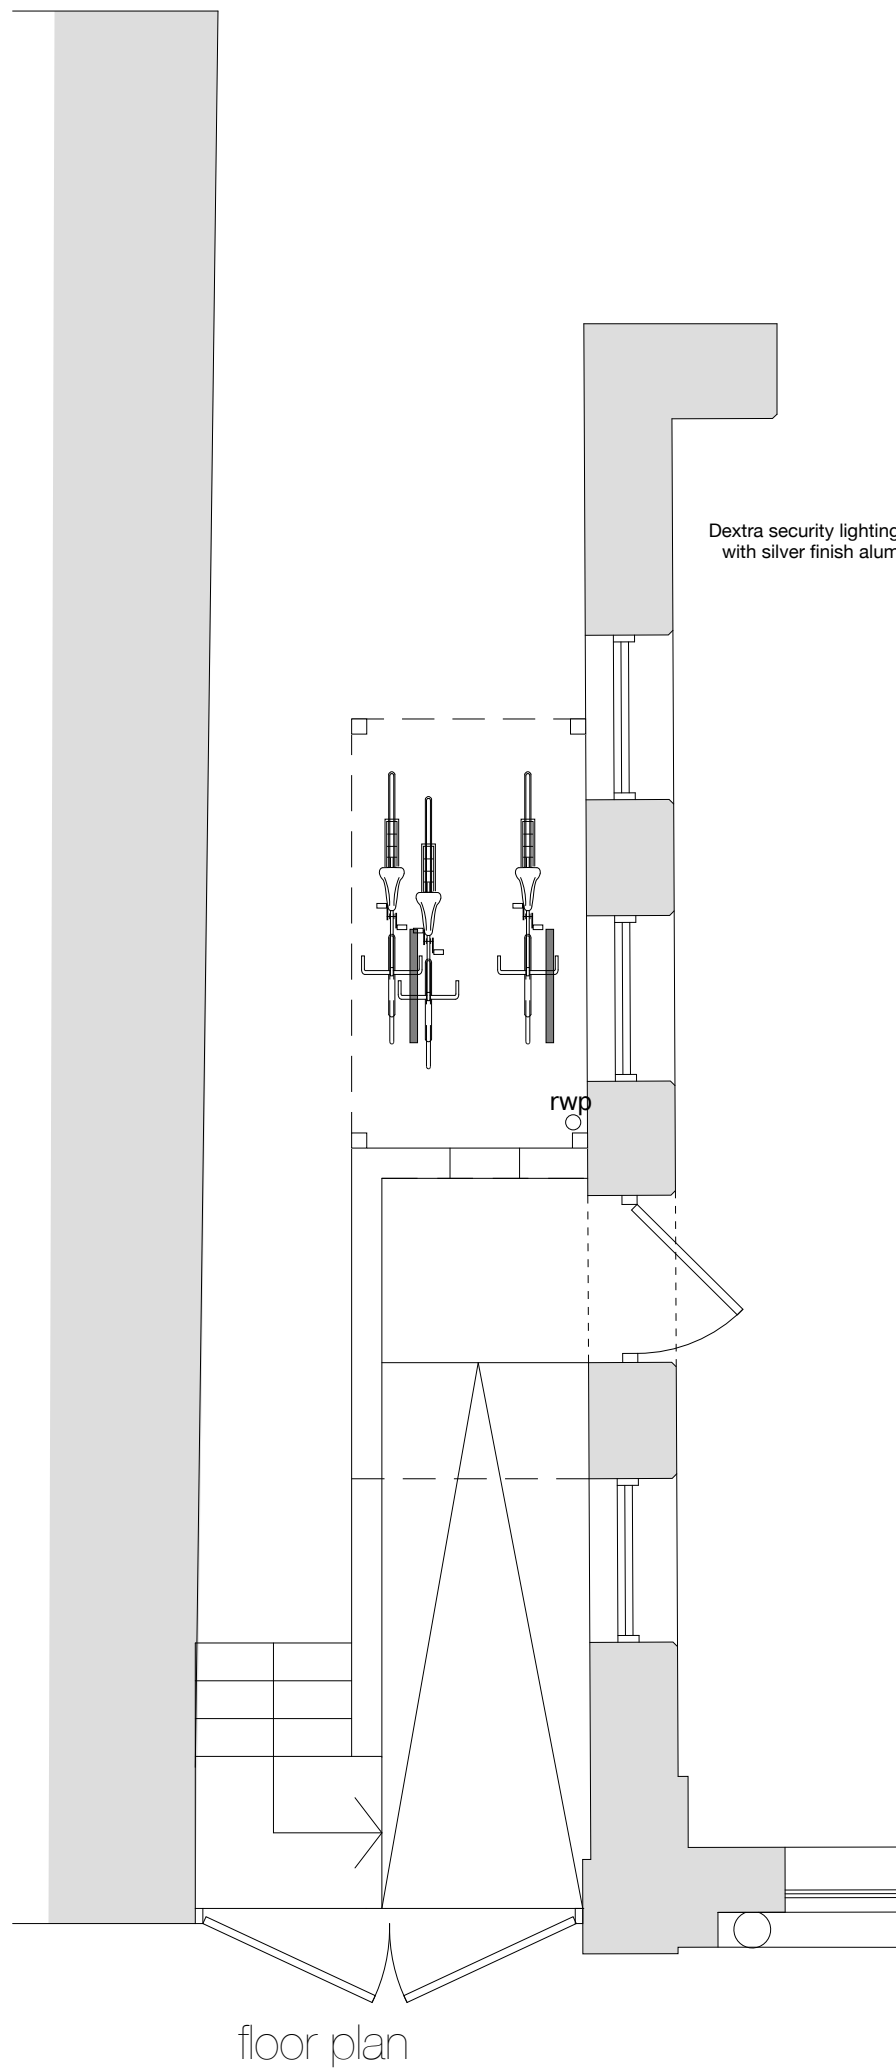

Dextra security lighting. wall mounted external bulkhead with silver finish aluminium housing and polycarbonate diffuser.

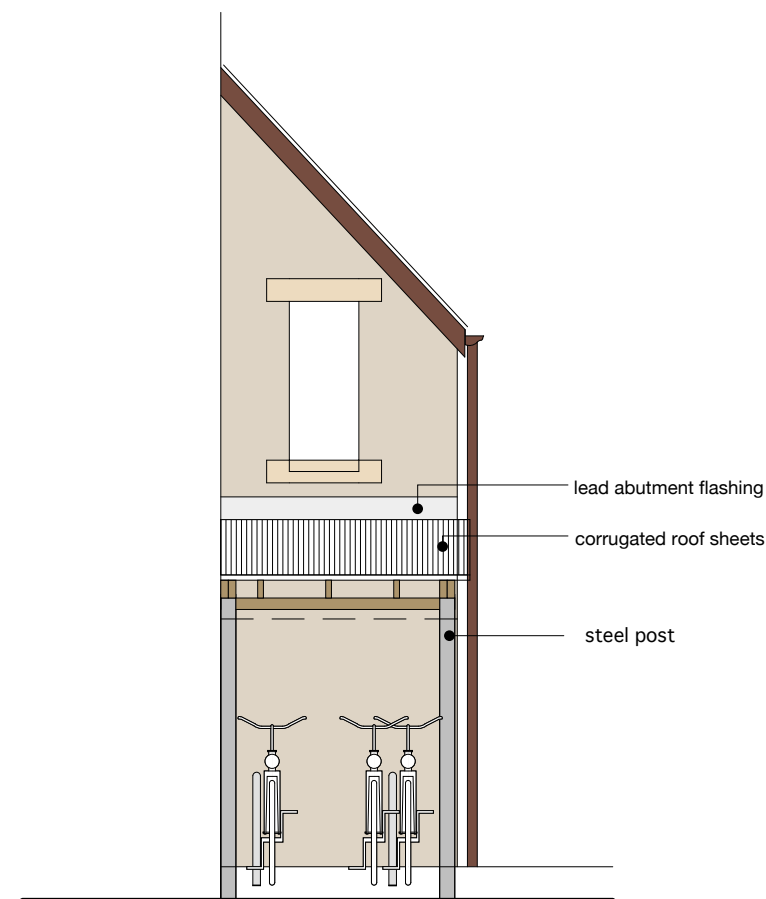

Rev	Date	Action
		This drawing is copyright.
		Dimensions to be checked on site and any discrepancies reported to the Architect immediately.
		Do not scale, use figured dimensions only.

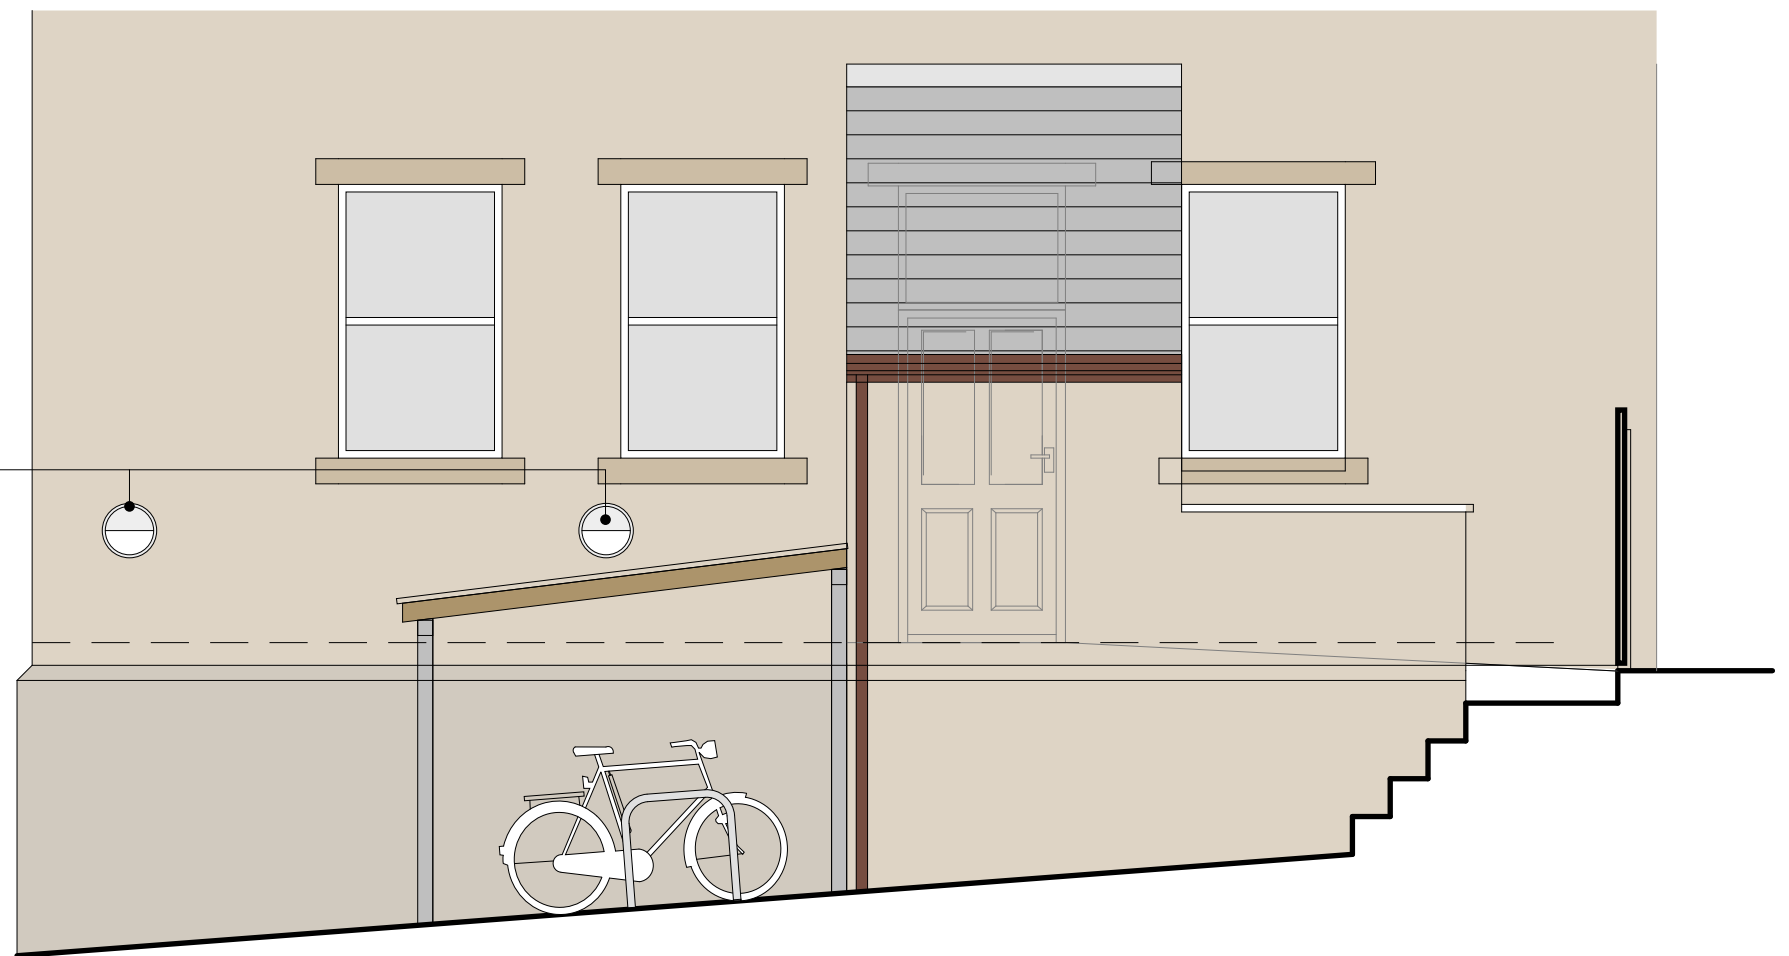

Merthyr Tydfil CBC
Treharris Library
Cycle Stand
1:50 @ A3
2217 - 019
-
6 north road, cardiff. cf10 3du 029 2034 0491 www.cfw-architects.co.uk

1:50 @ A3

cycle stand

01 02