
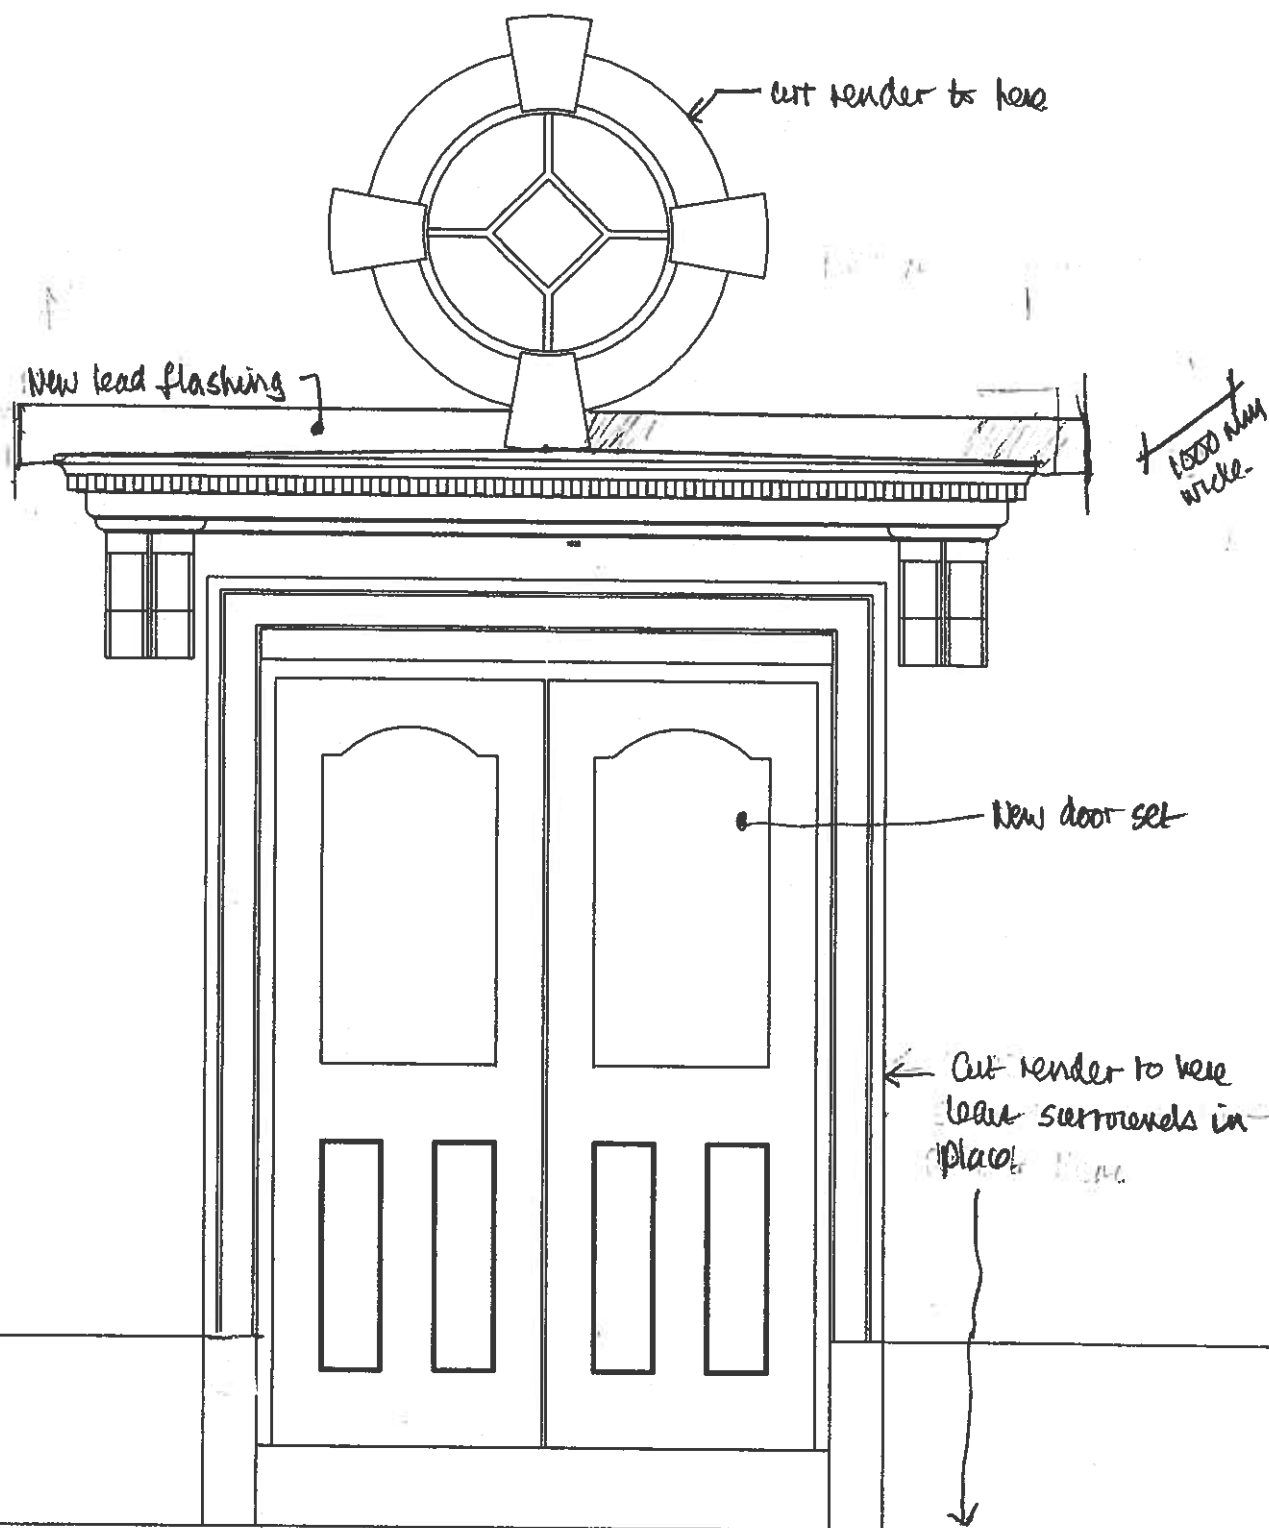


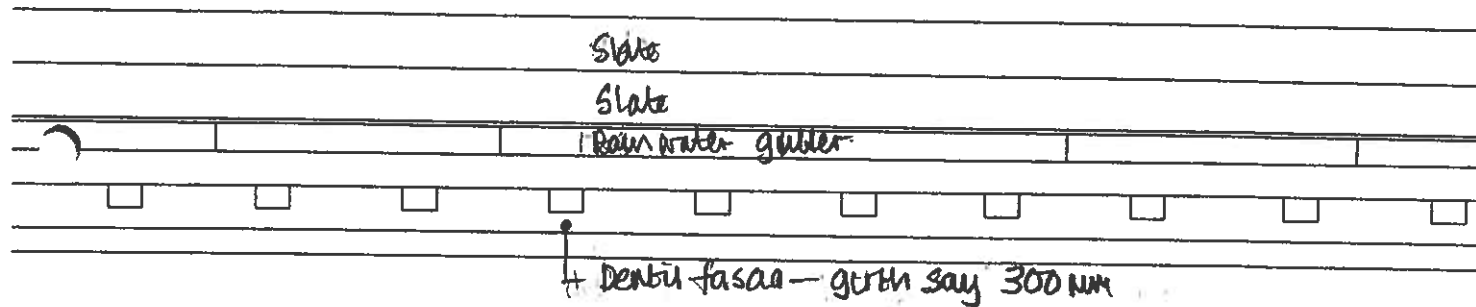

ENTRANCE DOOR & CANOPY OVER
EXISTING & PROPOSED.
Scale 1:25 mm
DRAWG. NO 21 (Renumbered)

HIGH STREET CHAPEL - HALL