



 George and Co.

First Floor Extension
Gernant Lane
Merthyr Tydfil

013.001		ELEVATIONS	
sketch	1:100@A3	AUG 20	CG
1st Floor Woodfired Studios 62 High St Merthyr Tydfil CF37 8DE 07830328652 hello@georgeandco.studio www.georgeandco.studio			
DO NOT SCALE THIS DRAWING		©George and Co.	

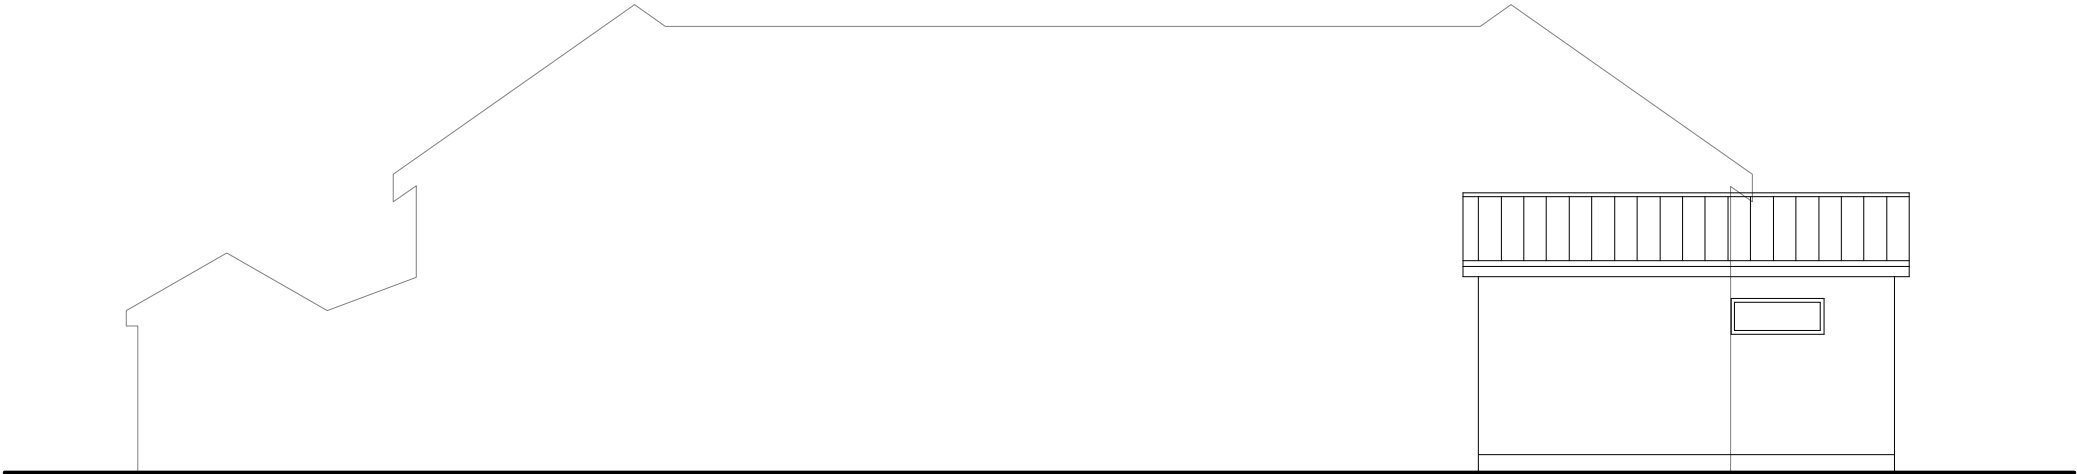

EXISTING VIEW FROM LANE

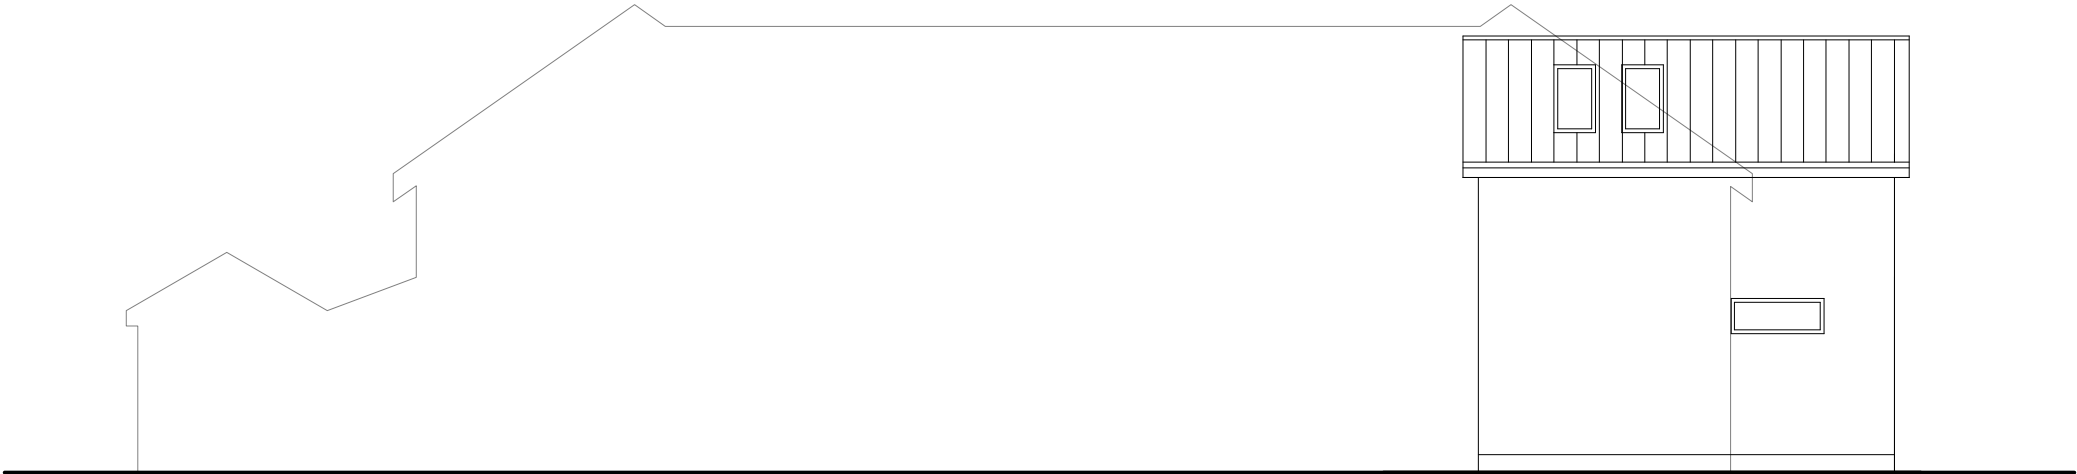


PROPOSED VIEW FROM LANE


 George and Co.

First Floor Extension
Gernant Lane
Merthyr Tydfil

013.002		PLANS	
sketch	1:50@A3	AUG 20	CG
1st Floor Woodfired Studios 62 High St Merthyr Tydfil CF37 8DE 07830328652 hello@georgeandco.studio www.georgeandco.studio			
DO NOT SCALE THIS DRAWING		©George and Co.	

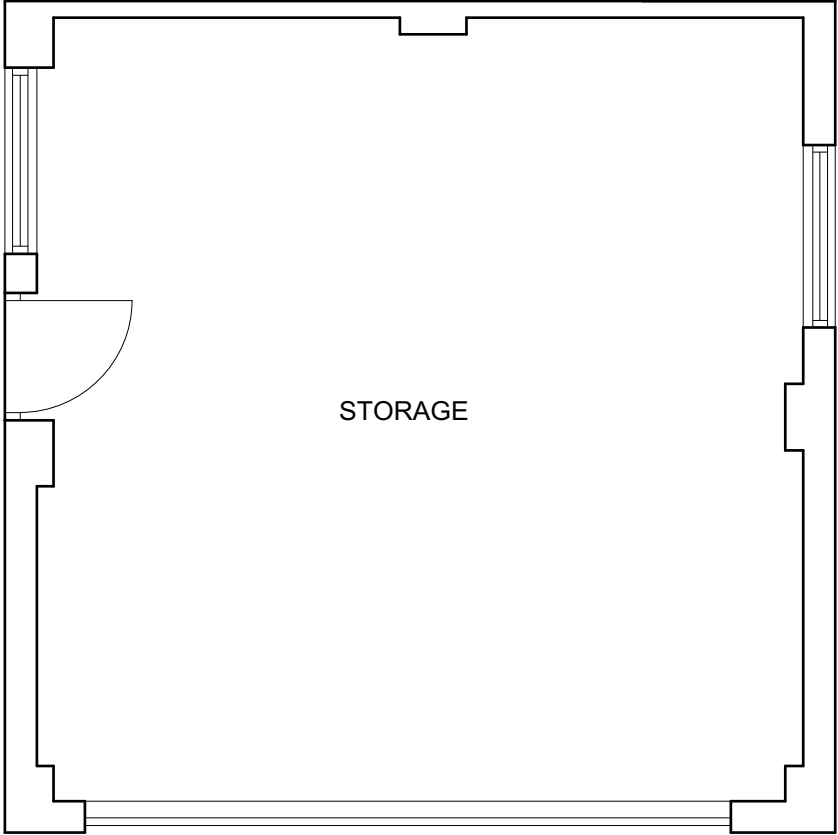

EXISTING FLOOR PLAN

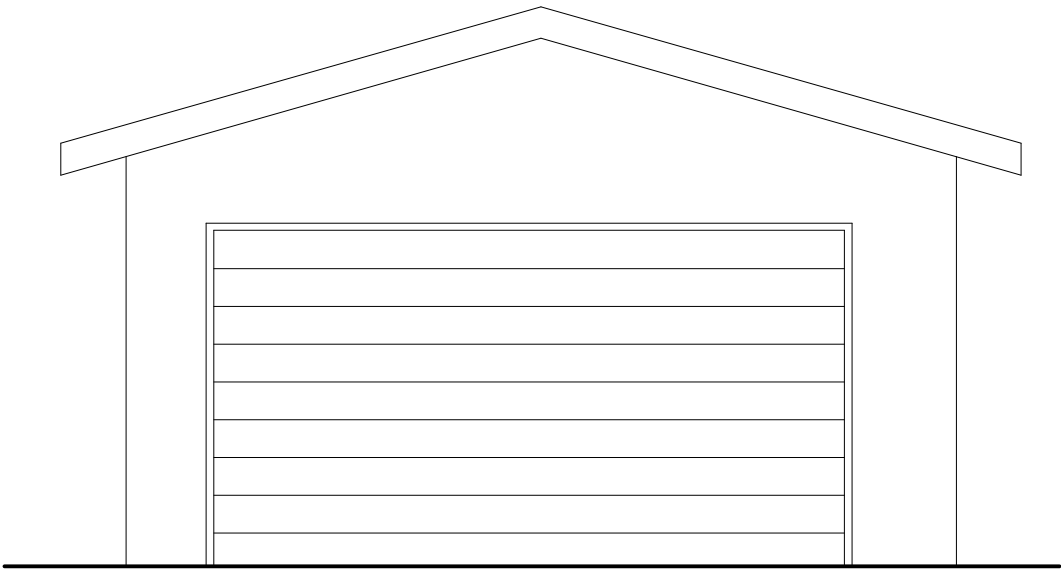


EXISTING FRONT ELEVATION


 George and Co.

First Floor Extension
Gernant Lane
Merthyr Tydfil

013.003		ELEVATIONS	
sketch	1:50@A3	AUG 20	CG
1st Floor Woodfired Studios 62 High St Merthyr Tydfil CF37 8DE 07830328652 hello@georgeandco.studio www.georgeandco.studio			
DO NOT SCALE THIS DRAWING		©George and Co.	

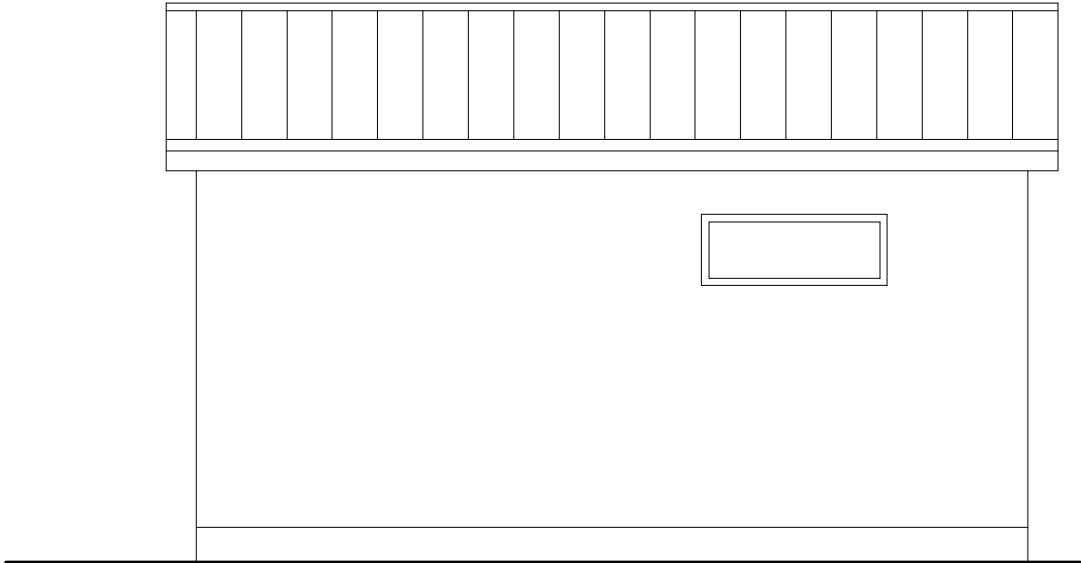

EXISTING SIDE ELEVATION

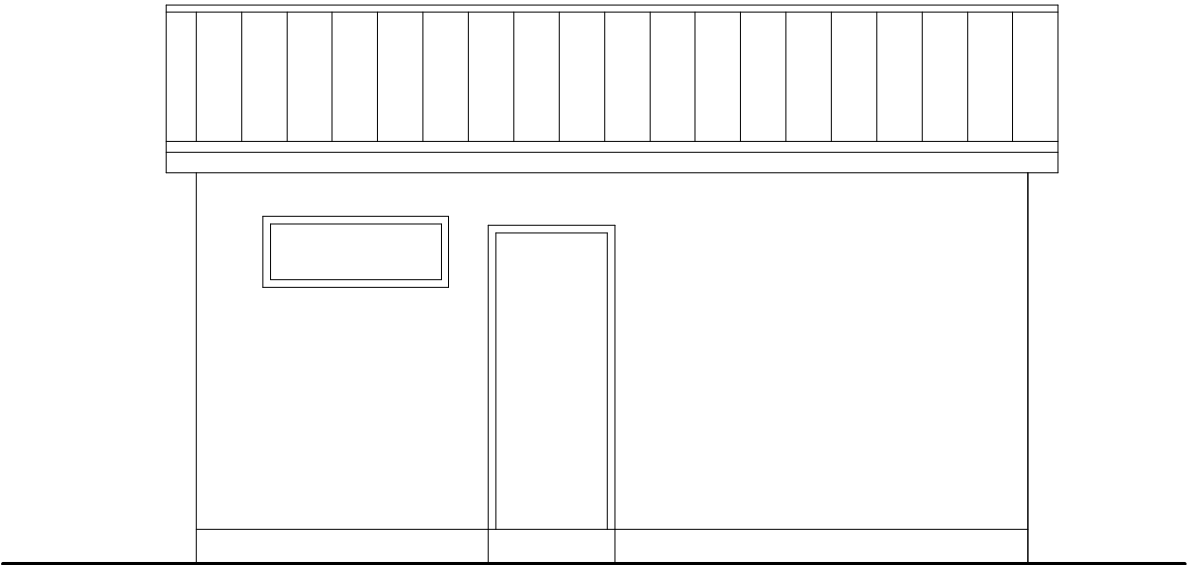


EXISTING SIDE ELEVATION


 George and Co.

First Floor Extension
Gernant Lane
Merthyr Tydfil

013.004		PLANS	
sketch	1:50@A3	AUG 20	CG
1st Floor Woodfired Studios 62 High St Merthyr Tydfil CF37 8DE 07830328652 hello@georgeandco.studio www.georgeandco.studio			
DO NOT SCALE THIS DRAWING		©George and Co.	

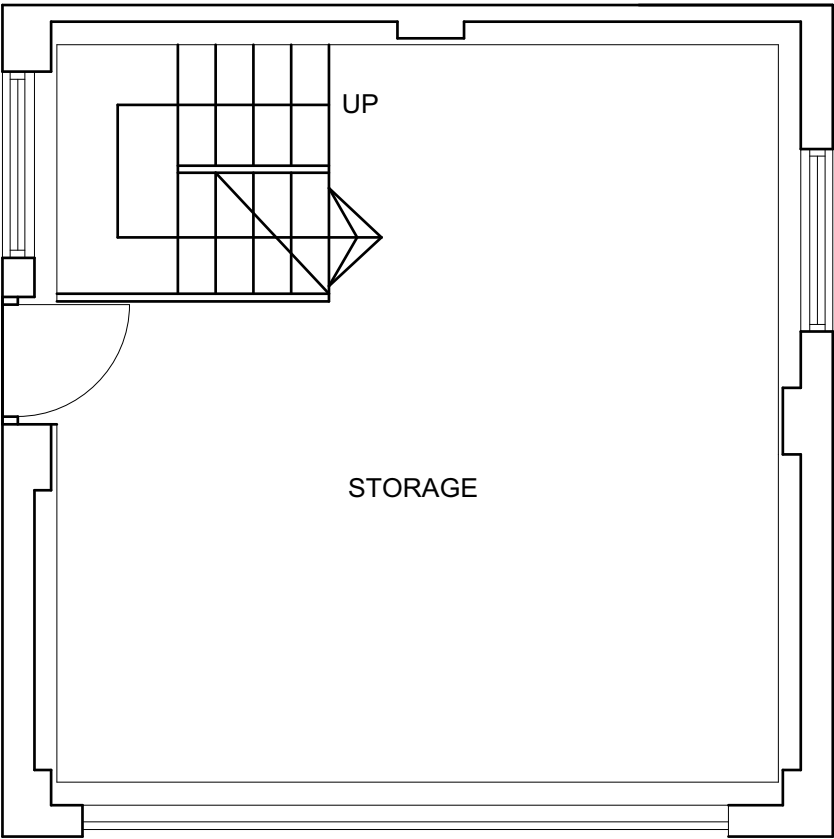

PROPOSED GROUND FLOOR PLAN

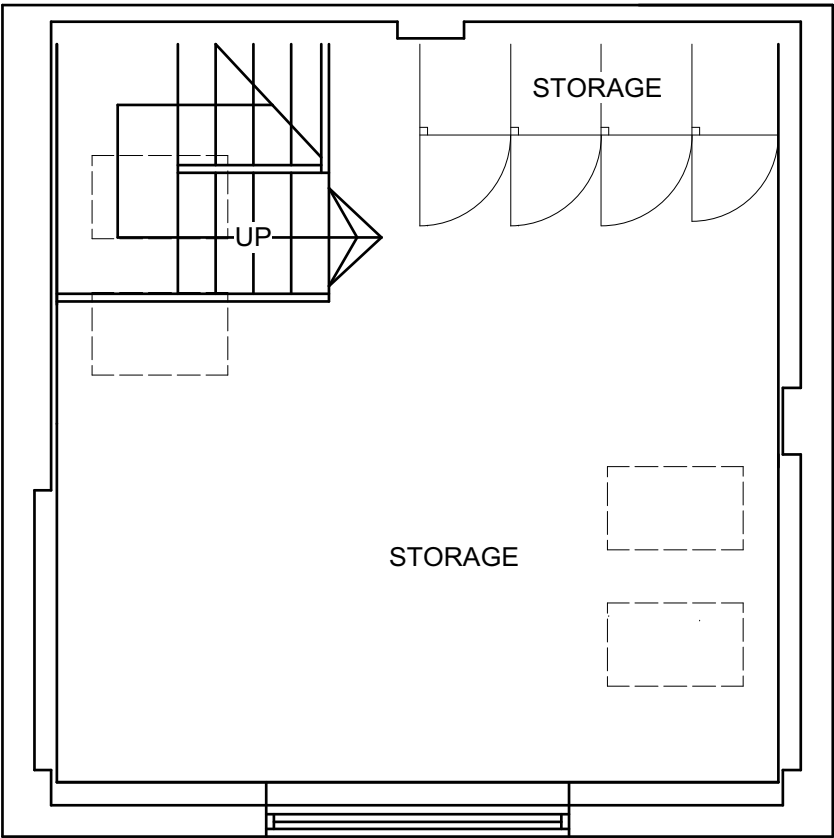


PROPOSED FIRST FLOOR PLAN


 George and Co.

First Floor Extension
Gernant Lane
Merthyr Tydfil

013.005		PLANS	
sketch	1:50@A3	AUG 20	CG
1st Floor Woodfired Studios 62 High St Merthyr Tydfil CF37 8DE 07830328652 hello@georgeandco.studio www.georgeandco.studio			
DO NOT SCALE THIS DRAWING		©George and Co.	

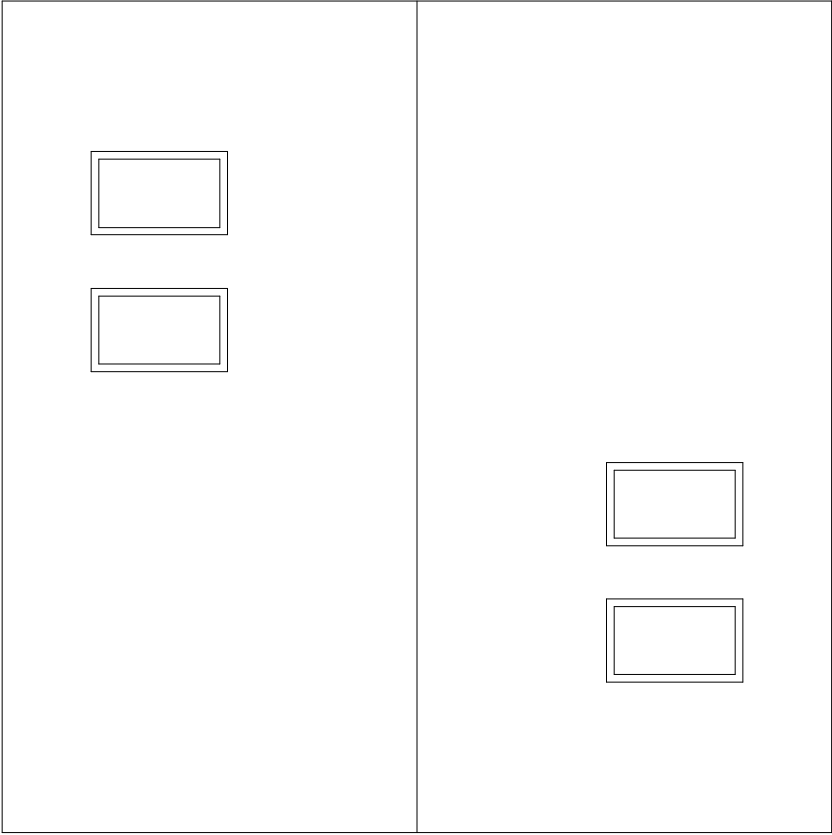

PROPOSED ROOF

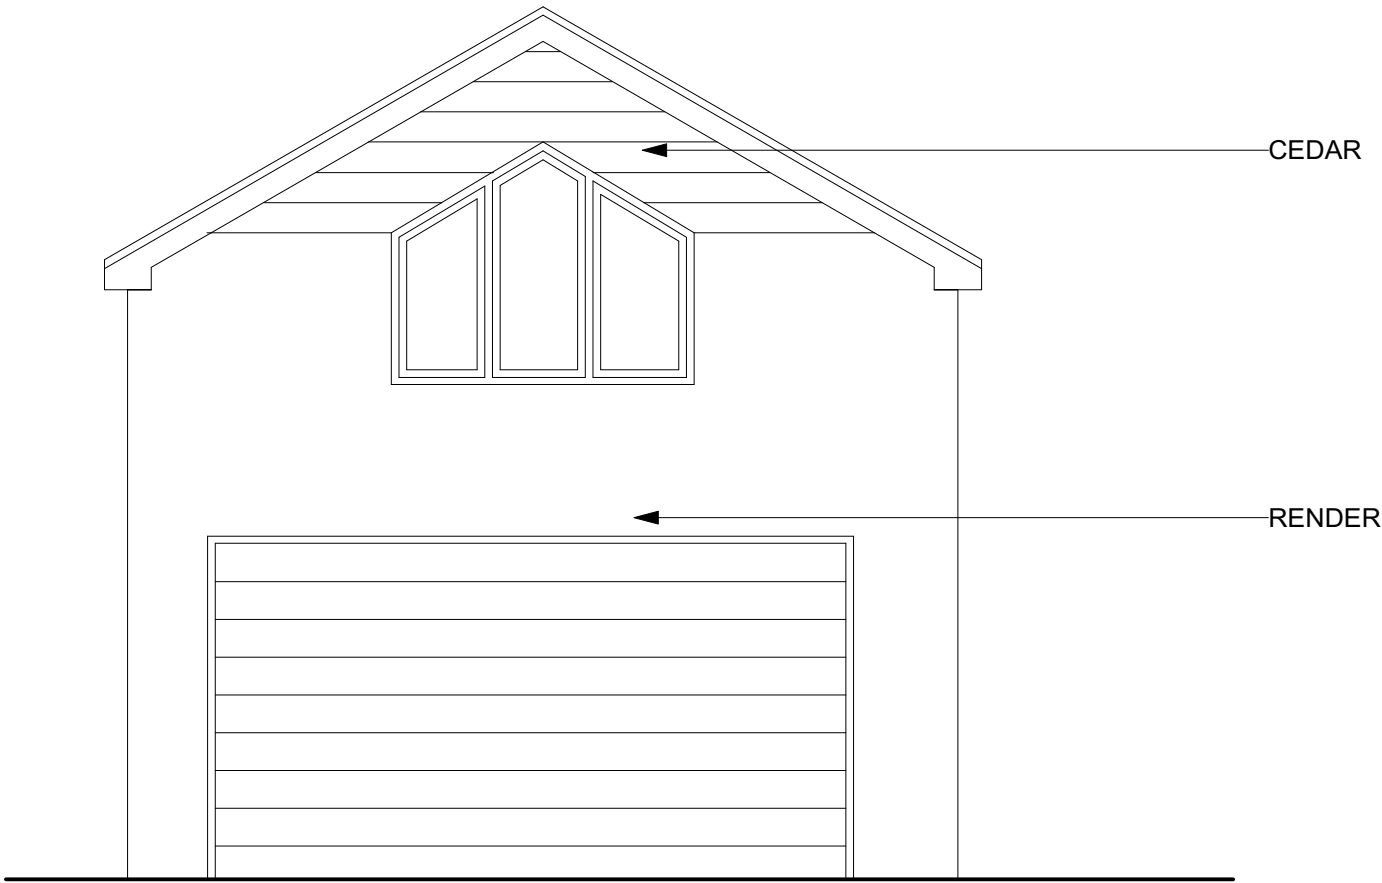


PROPOSED FRONT ELEVATION


 George and Co.

First Floor Extension
Gernant Lane
Merthyr Tydfil

013.006		ELEVATIONS	
sketch	1:50@A3	AUG 20	CG
1st Floor Woodfired Studios 62 High St Merthyr Tydfil CF37 8DE 07830328652 hello@georgeandco.studio www.georgeandco.studio			
DO NOT SCALE THIS DRAWING		©George and Co.	

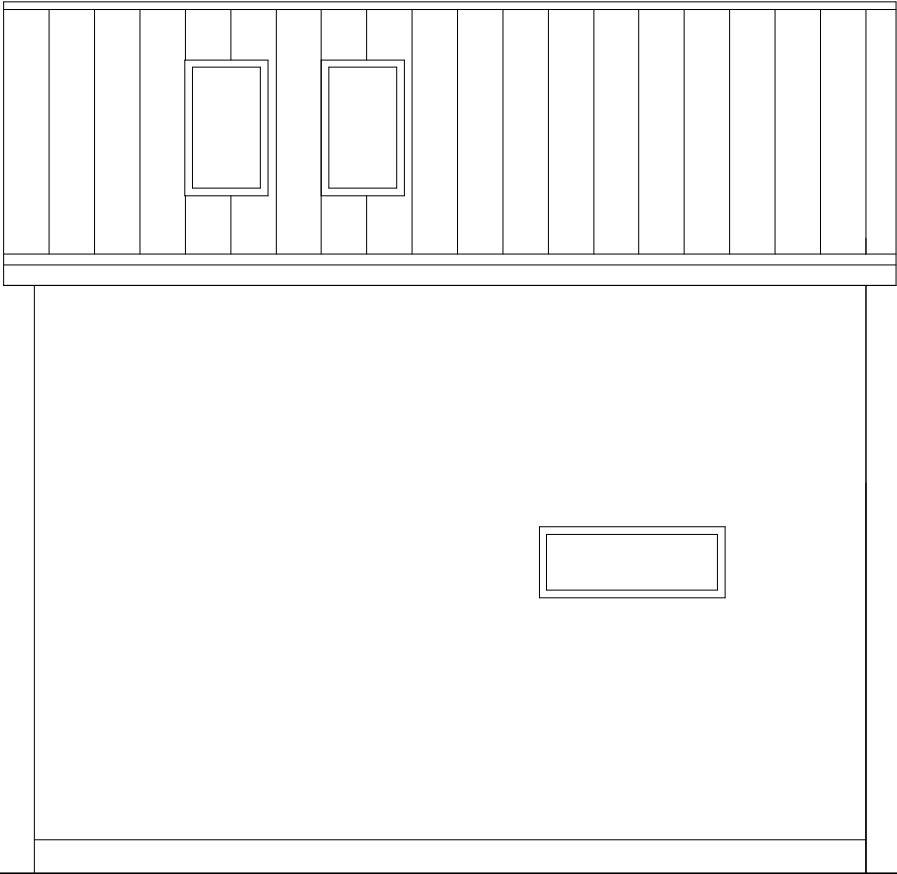

PROPOSED SIDE ELEVATION

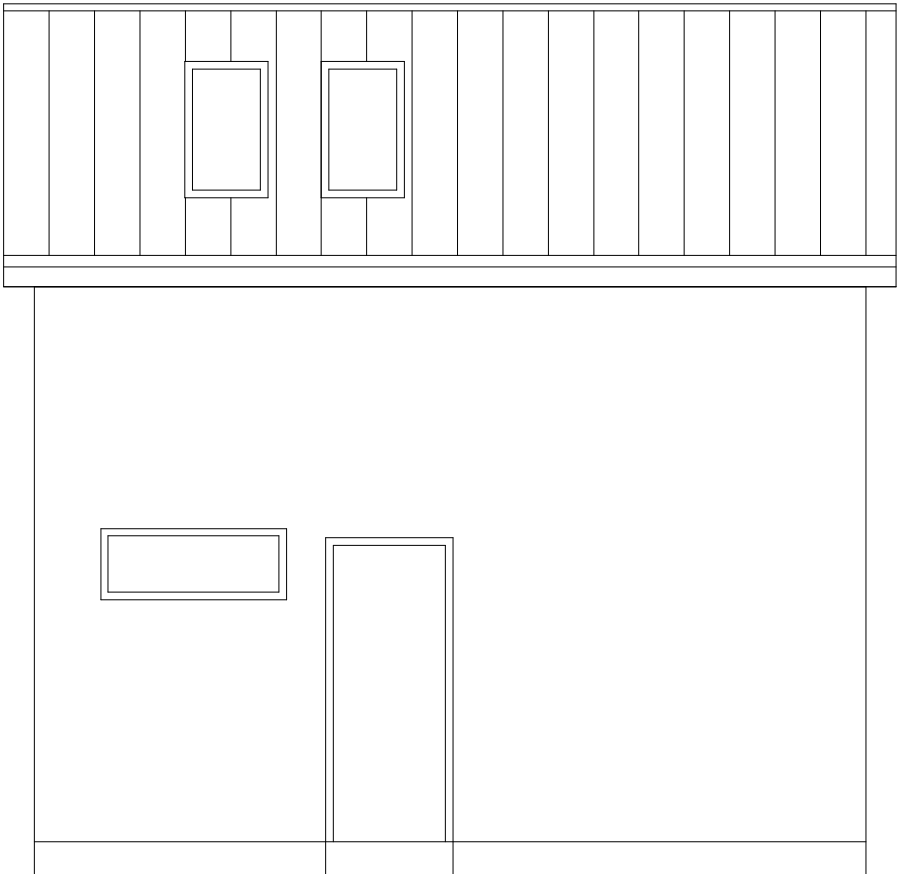


PROPOSED SIDE ELEVATION


 George and Co.

First Floor Extension
Gernant Lane
Merthyr Tydfil

013.007		PROPOSED SECTION	
sketch	1:50@A3	AUG 20	CG
1st Floor Woodfired Studios 62 High St Merthyr Tydfil CF37 8DE 07830328652 hello@georgeandco.studio www.georgeandco.studio			
DO NOT SCALE THIS DRAWING		©George and Co.	

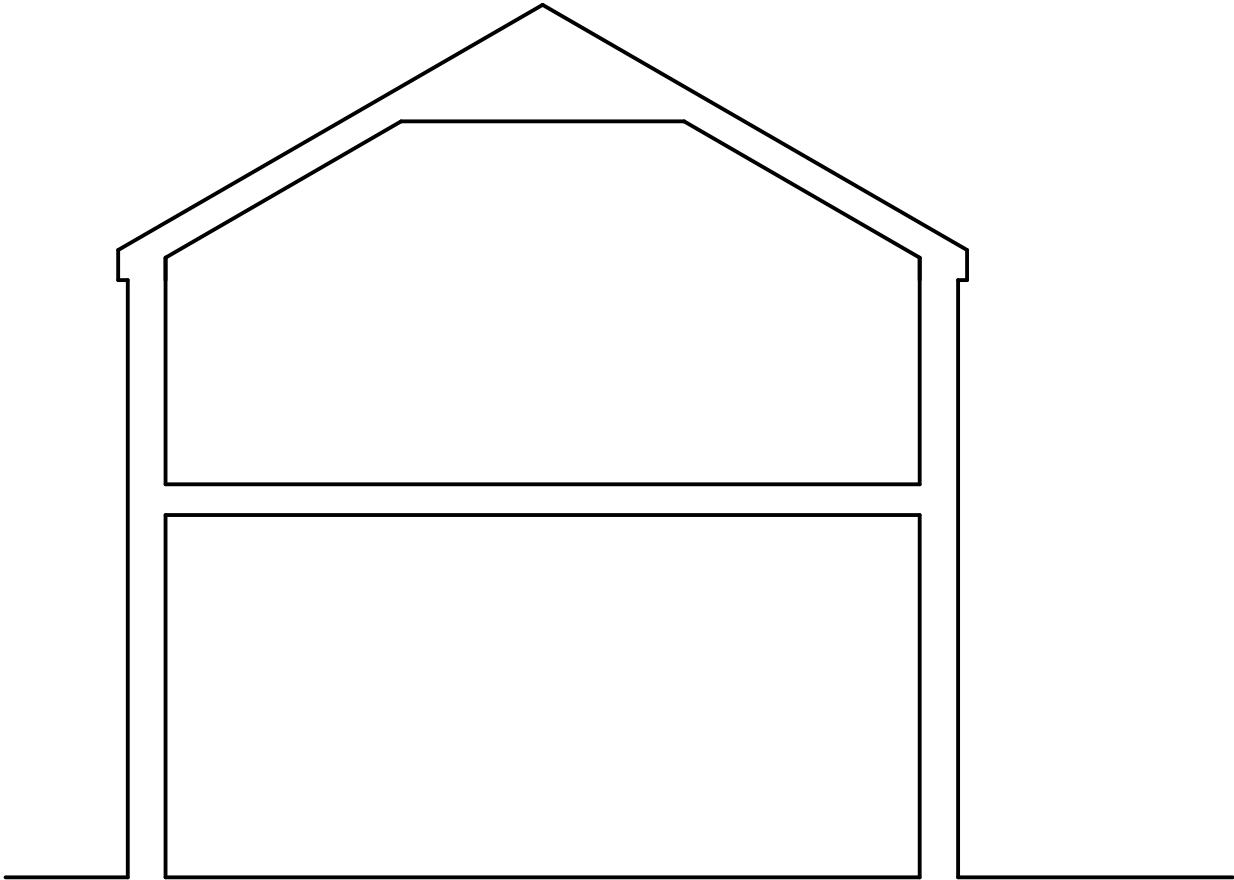

PROPOSED SECTION

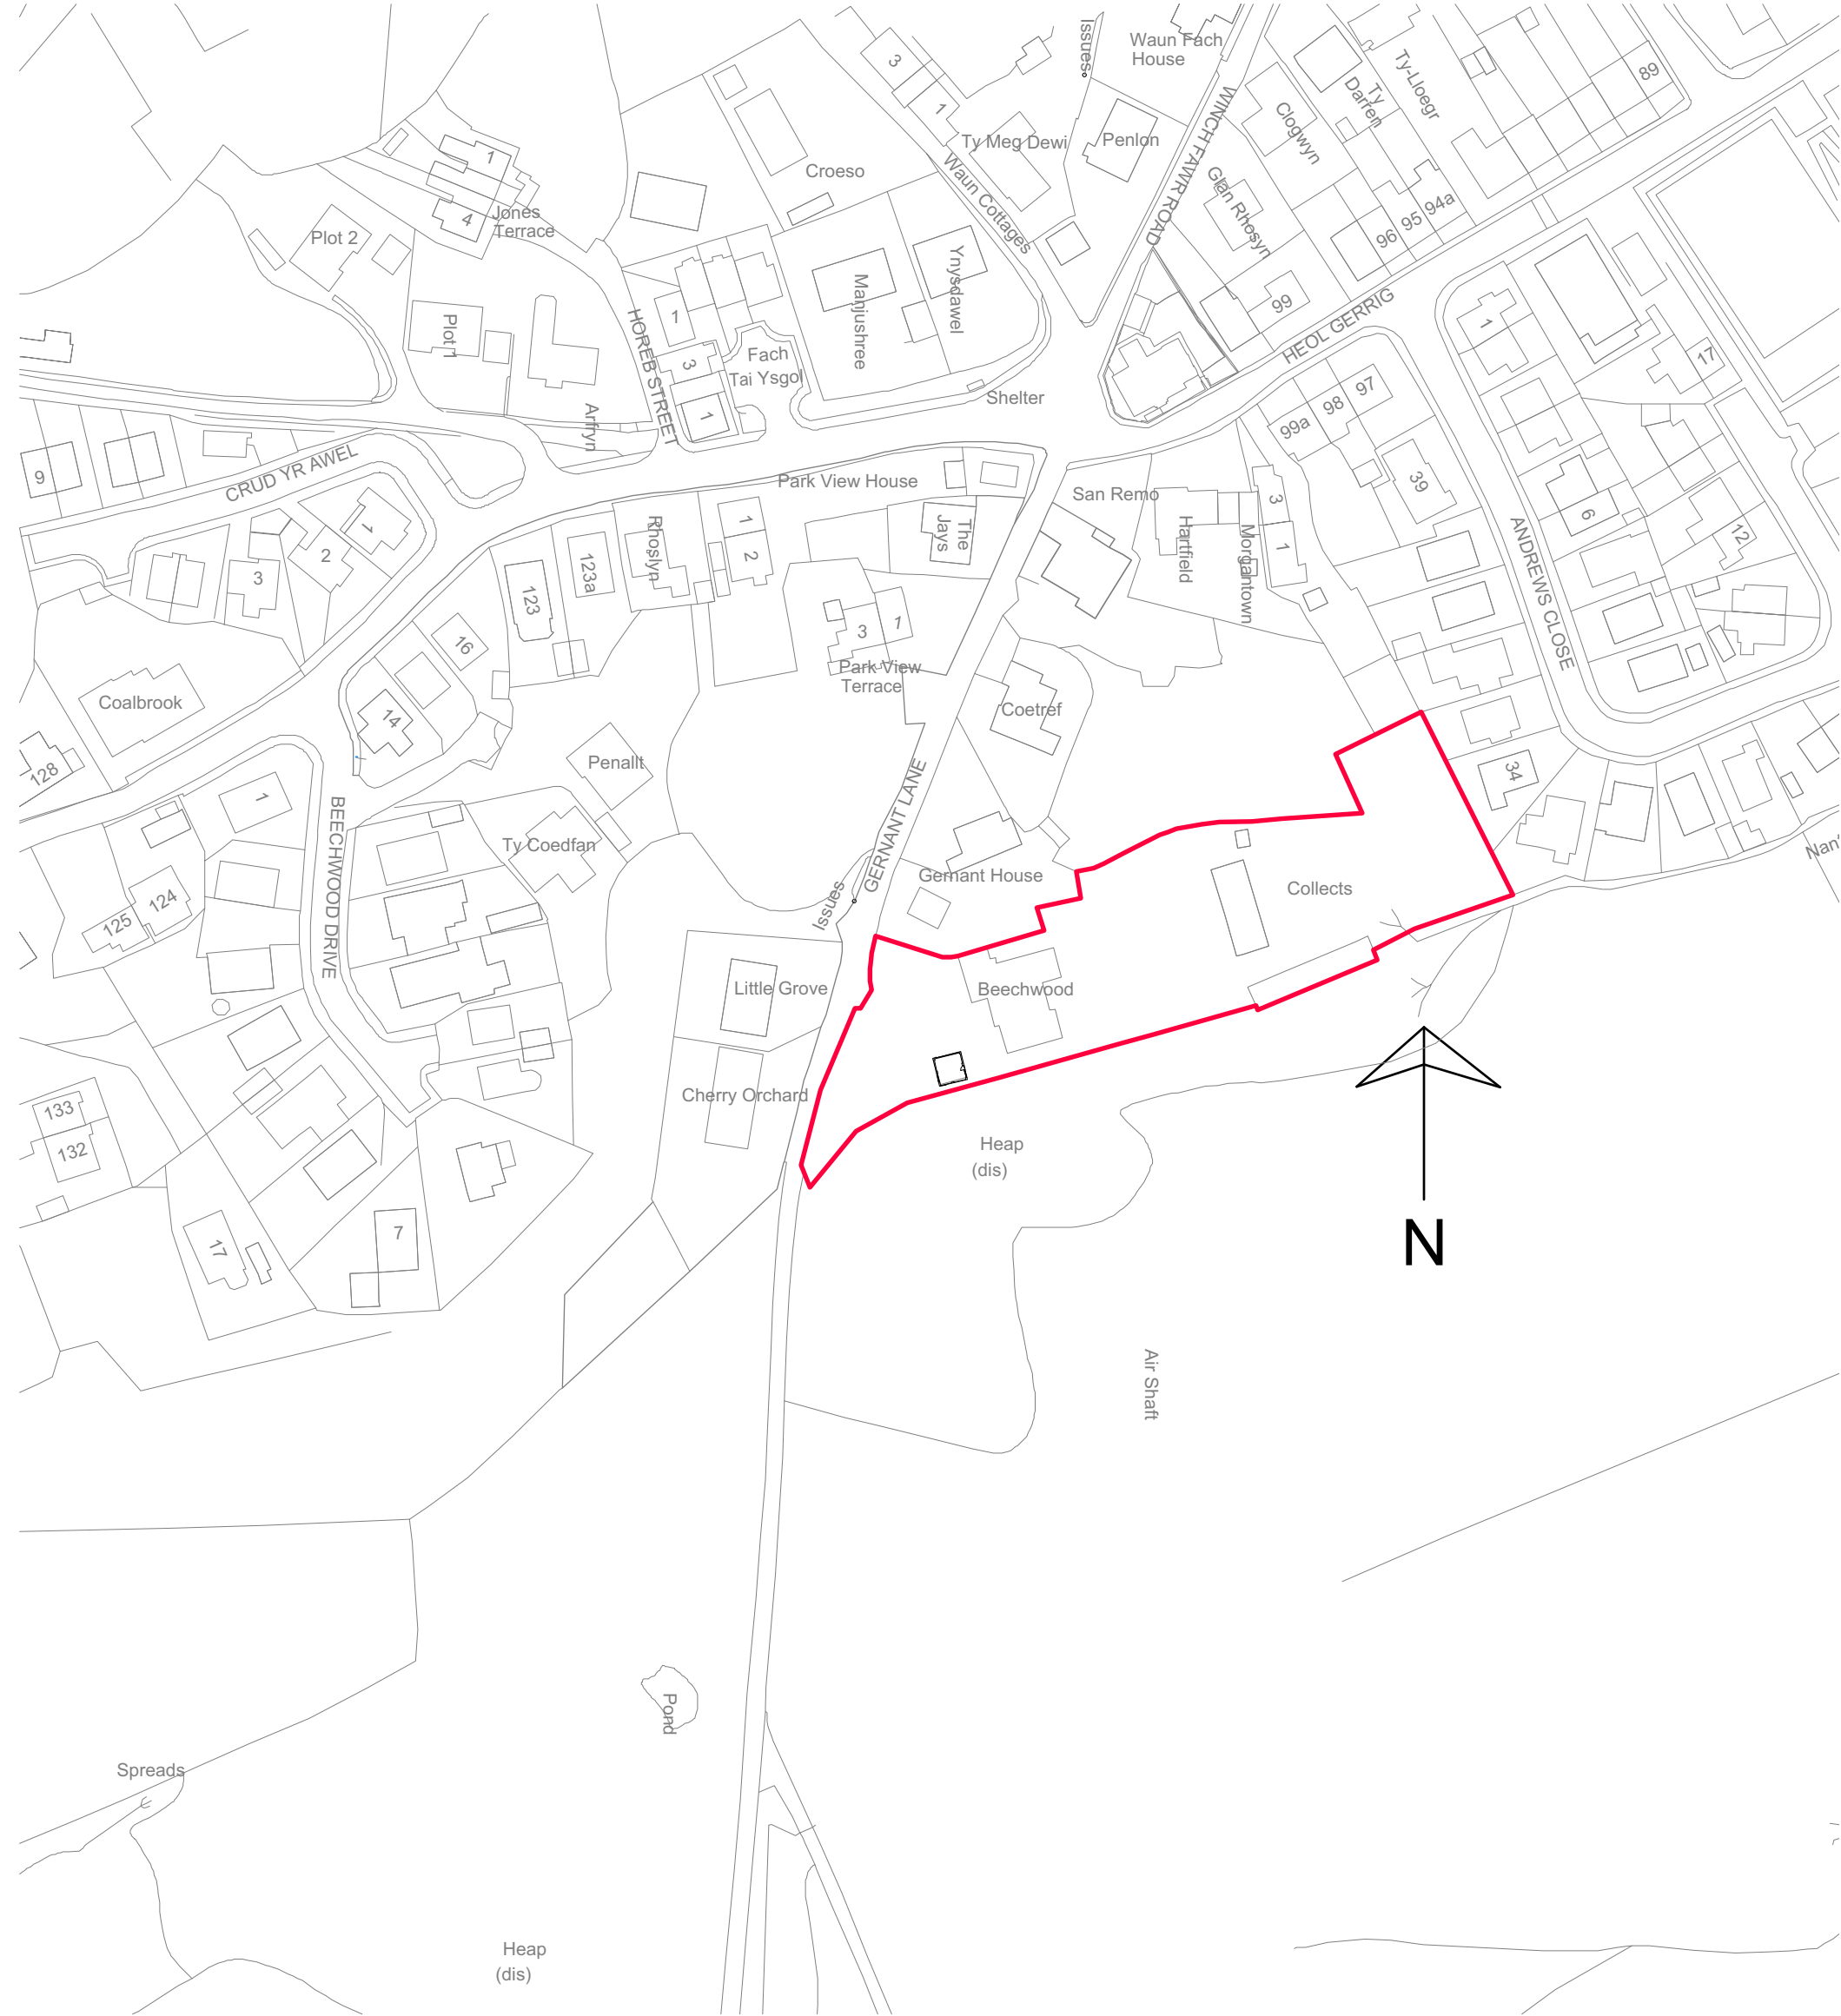

 George and Co.

First Floor Extension
Gernant Lane
Merthyr Tydfil

013.008		OSMAP	
sketch	1:1250@A3	AUG 20	CG
1st Floor Woodfired Studios 62 High St Merthyr Tydfil CF37 8DE 07830328652 hello@georgeandco.studio www.georgeandco.studio			
DO NOT SCALE THIS DRAWING		©George and Co.	