


LANDSCAPING

NO MATURE TREES ON PLOT
 BLACKTHORN AND HAZEL HEDGEROW TO SOUTHERN BOUNDARY
 SHRUBS TO BE PLANTED -
 HYPERICUM - KERRIA JAPONICA
 EUONYMUS - BUDDLEIA
 SAMBUCUS NIGRA - SKIMMIA
 ILEX AQUIFOLIUM - BERBERIS
 ANY FAILURES WITHIN 5 YEARS
 TO BE REPLACED IN FOLLOWING
 PLANTING SEASON.

NOTE GARDEN TO BE TERRACED WITH GARDEN WALLS
 A MAXIMUM OF 900MM HIGH.
 IF SCHEME AMENDED AND WALLS EXCEED 1.000M
 THEN STRUCTURAL ENGINEERS DESIGN DETAILS
 TO BE DEPOSITED WITH BUILDING CONTROL.

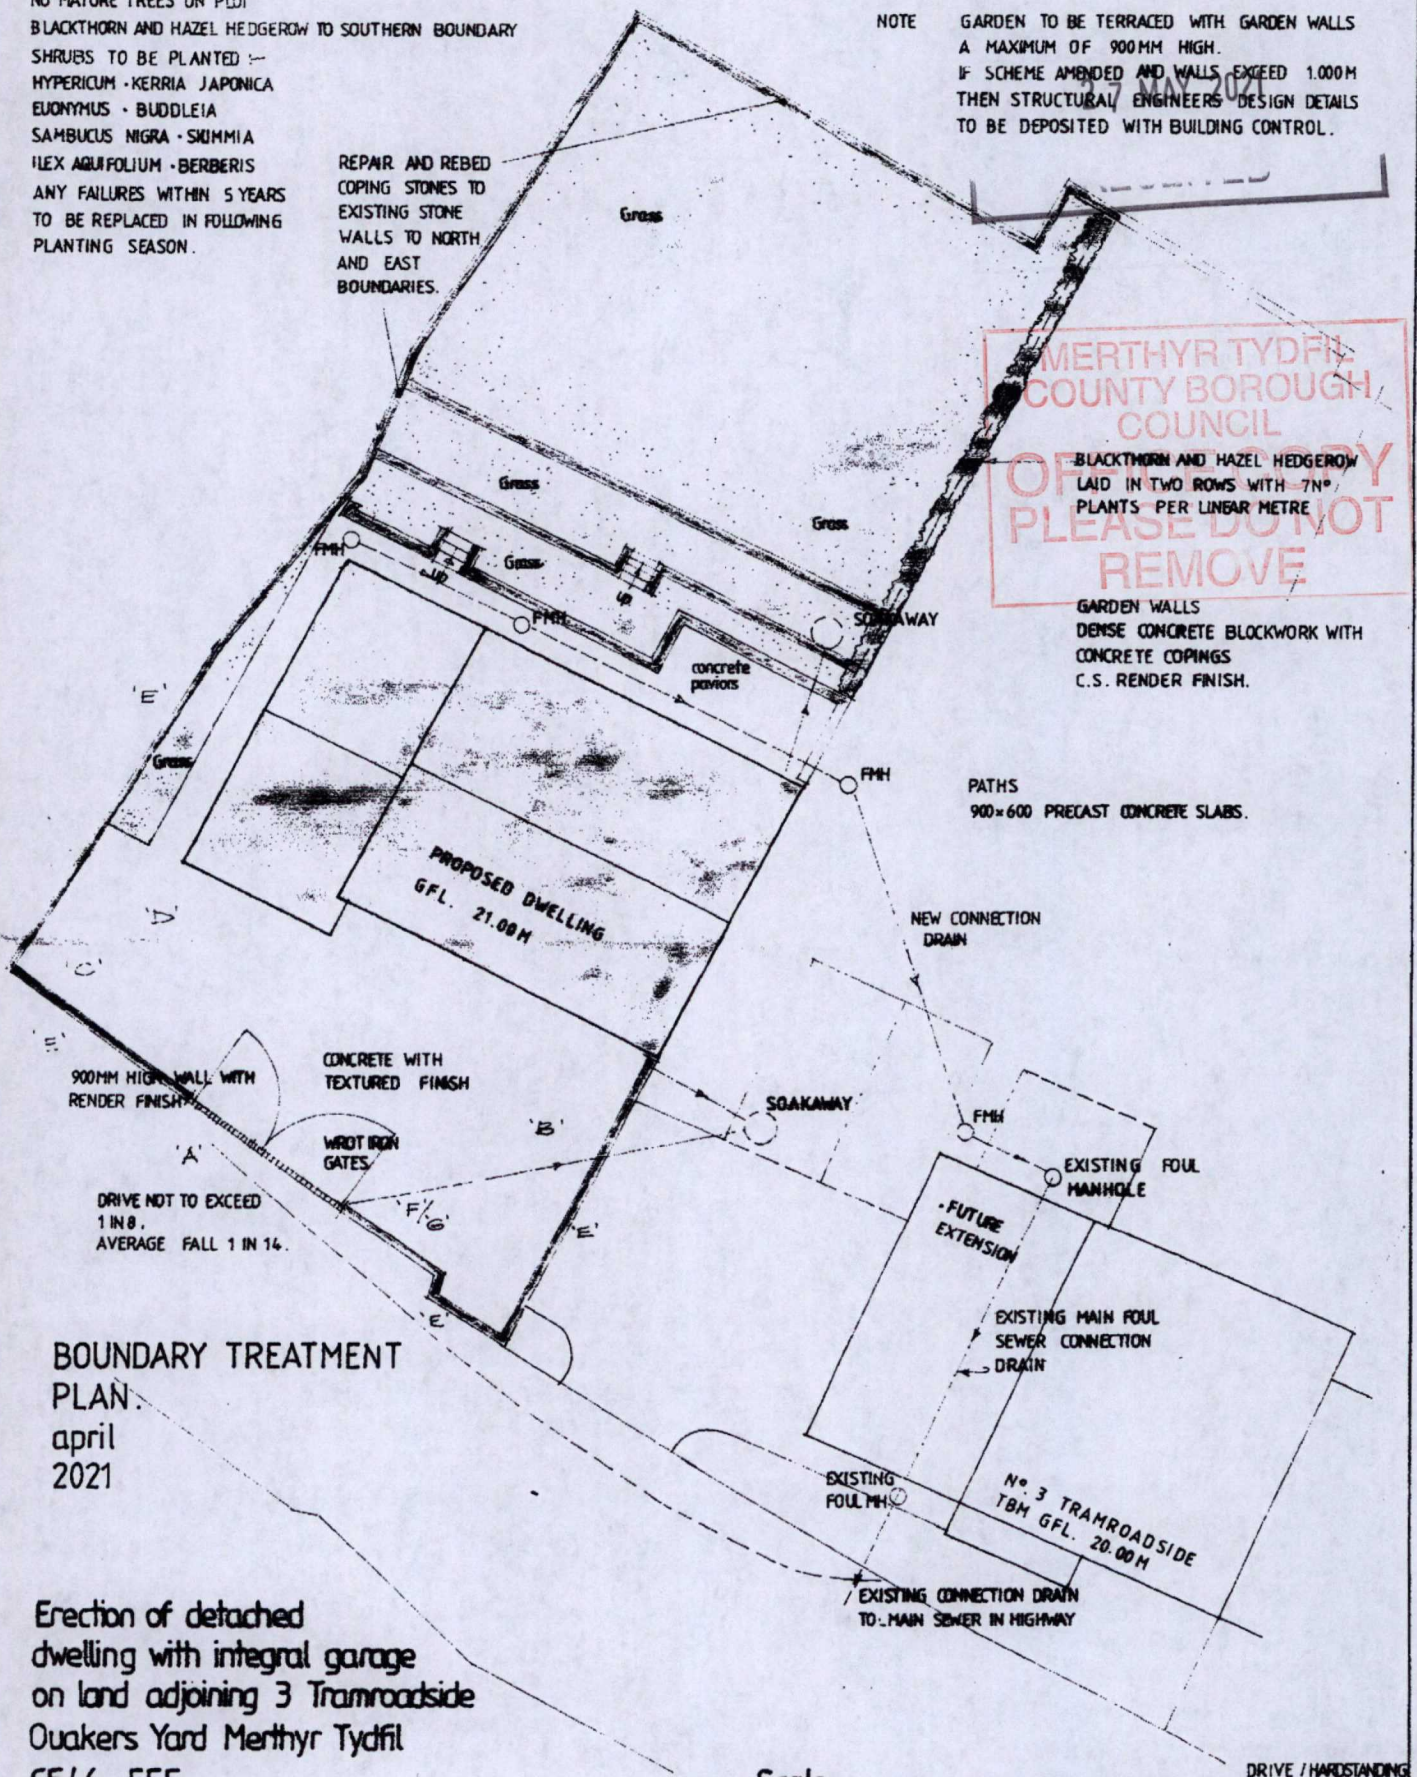

Scale
 1:125

DRIVE / HARDSTANDING

150x50 PC
 Edging kerb

100mm concrete

100mm well
 compacted clean
 hardcore

02