

210190

LANDSCAPING

NO MATURE TREES ON PLOT
BLACKTHORN AND HAZEL HEDGEROW TO SOUTHERN BOUNDARY
SHRUBS TO BE PLANTED :-
HYPERICUM - KERRIA JAPONICA
EUONYMUS - BUDDLEIA
SAMBUCUS NIGRA - SKIMMIA
ILEX AQUIFOLIUM - BERBERIS
ANY FAILURES WITHIN 5 YEARS
TO BE REPLACED IN FOLLOWING
PLANTING SEASON.

NOTE

GARDEN TO BE TERRACED WITH GARDEN WALLS
A MAXIMUM OF 900MM HIGH.
IF SCHEME AMENDED AND WALLS EXCEED 1.000M
THEN STRUCTURAL ENGINEERS DESIGN DETAILS
TO BE DEPOSITED WITH BUILDING CONTROL.

PLANNING DEPARTMENT

27 MAY 2021

RECEIVED


BLACKTHORN AND HAZEL HEDGEROW
LAID IN TWO ROWS WITH 7N°
PLANTS PER LINEAR METRE

GARDEN WALLS
DENSE CONCRETE BLOCKWORK WITH
CONCRETE COPINGS
C.S. RENDER FINISH.

MERTHYR TYDFIL
COUNTY BOROUGH
COUNCIL

PATHS
900x600 PRECAST CONCRETE SLABS.

OFFICE COPY
PLEASE DO NOT
REMOVE

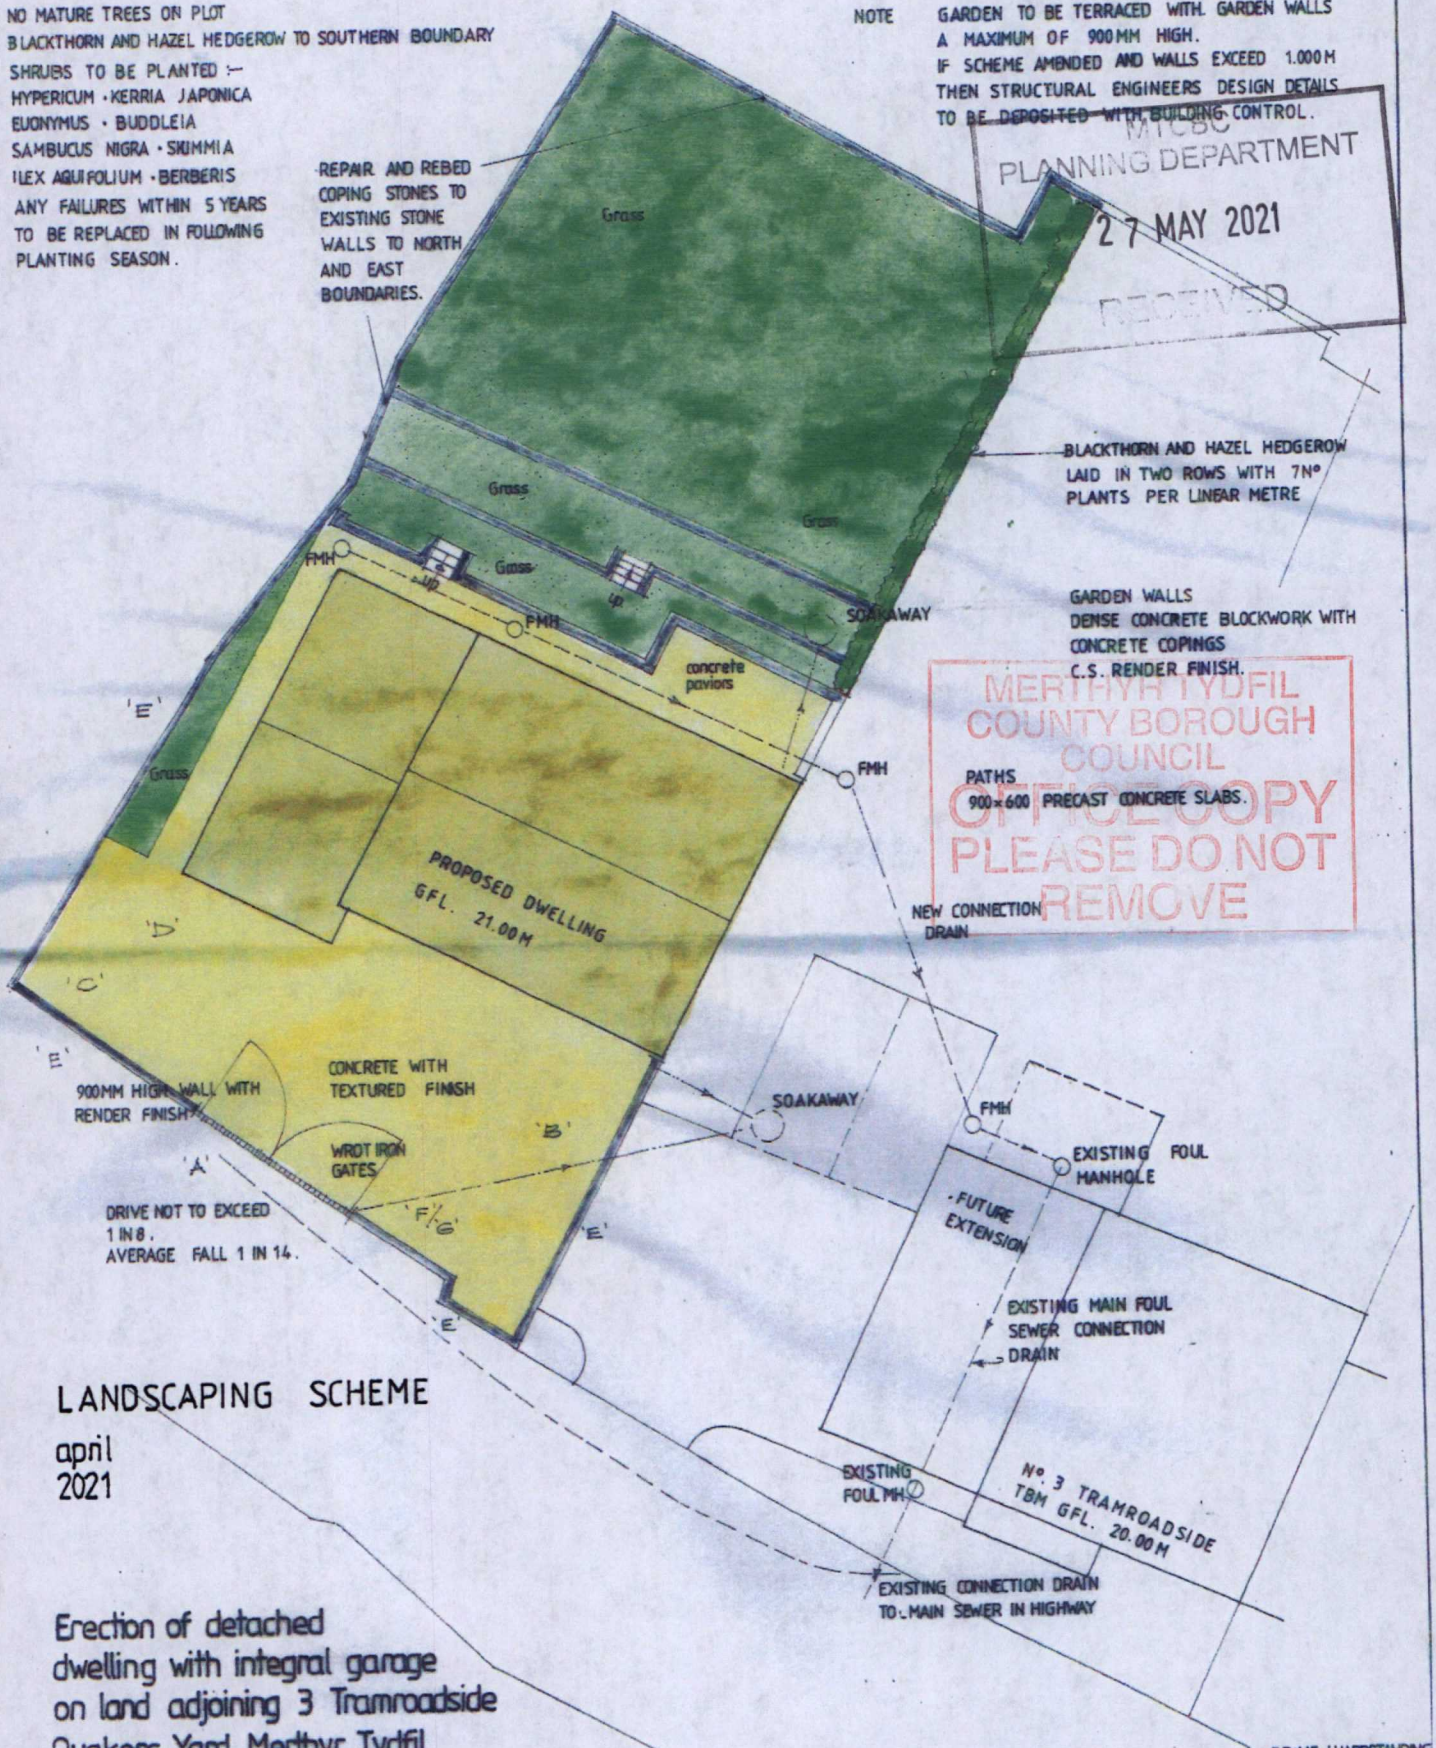

LANDSCAPING SCHEME

april
2021

Erection of detached
dwelling with integral garage
on land adjoining 3 Tramroadside
Ouakers Yard Merthyr Tydfil
CF46 5EF

Scale
1:125

DRIVE / HARDSTANDING

150x50 PC
Edging kerb
100mm concrete
100mm well
compacted clean
hardcore

.01

1962 NB.DD.FZ

may 2012.