



Ex 150 x 63 mm h.w. transom  
2 x rebated  
1 x grooved  
Ex 63 x 50 mm h.w. sash head  
1 x rebated  
1 x grooved  
Ex 75 x 50 mm h.w. sash bottom rail

150 x 75 mm h.w. sill  
2 x rebated  
3 x grooved

VERTICAL SECTION  
SCALE 1:5 mm

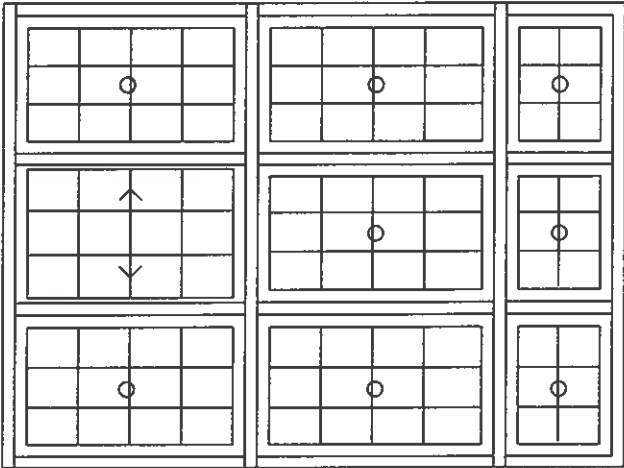


8 No Thus  
1540 mm w x 2030 mm h  
SCALE N.T.S.

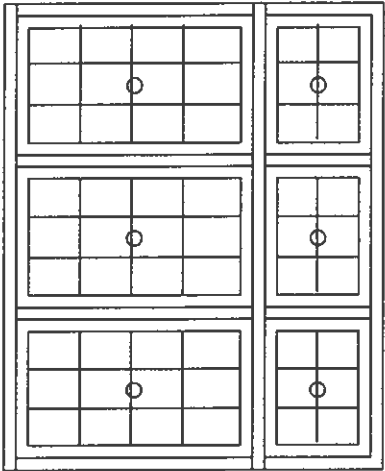

○ Denotes fixed glazing  
△ Denotes opening casement  
↔ Denotes horizontal sliding sash

1 No Thus  
1540 mm w x 1250 mm h  
SCALE N.T.S.




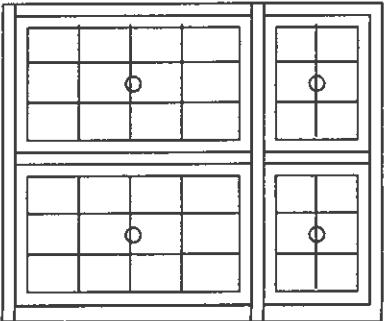


1 No Thus  
1036 mm w x 1250 mm h  
SCALE N.T.S.

Ex 150 x 63 mm h.w. jamb  
1 x rebated  
2 x grooved  
Ex 63 x 50 mm h  
w. sash stile  
1 x rebated  
1 x grooved  
Fixed sash - leaded lights.

HORIZONTAL SECTION  
SCALE 1:5 mm

Horizontal sliding middle sash - lower window  
All other sashes screwed and sealed.

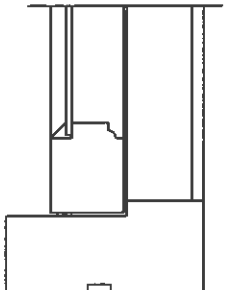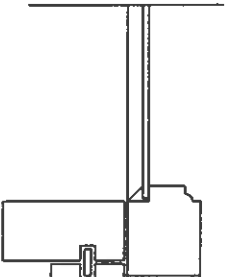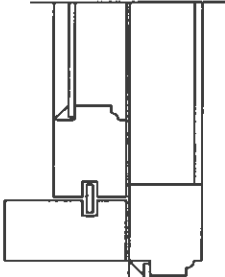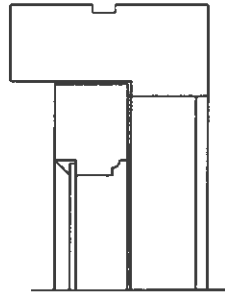

Revision A :  
Glazing symbols explained.

Philip Griffiths - Architect  
3, St Johns Close, Cefn Coed,  
Merthyr Tydfil, CF46 2PE.  
Tel: 01685 370812  
Email: Philip@philipgriffiths.co.uk

Client: High Street Baptist Chapel,  
High Street, Merthyr Tydfil, CF47 8DN  
Tel No: 07949 594850 or  
Tel No: 07949 734556

Proposed Refurbishment of Chapel Hall @  
High Street, Baptist Chapel, High Street,  
Merthyr Tydfil, CF47 8DN

HALL WINDOWS - EXISTING

Date: April 2021  
Drawn by: PG.  
Scale: 1:5 mm  
Scale: N.T.S.  
Dwg No. 15A