




Note:	OS Licence Job No AA000	Job Title Pencoedcea Farm Cwmblacks Merthyr Tydfill CF48 4AJ	Drawing Title Plan & Elevations Of Log Cabin
Not to be used as a design drawing – check measurements & levels on site			
	Drawing No	MH10	Scale: 1:50
	Origin	OS	Date: October 2023
	Checked	Big	
			A3

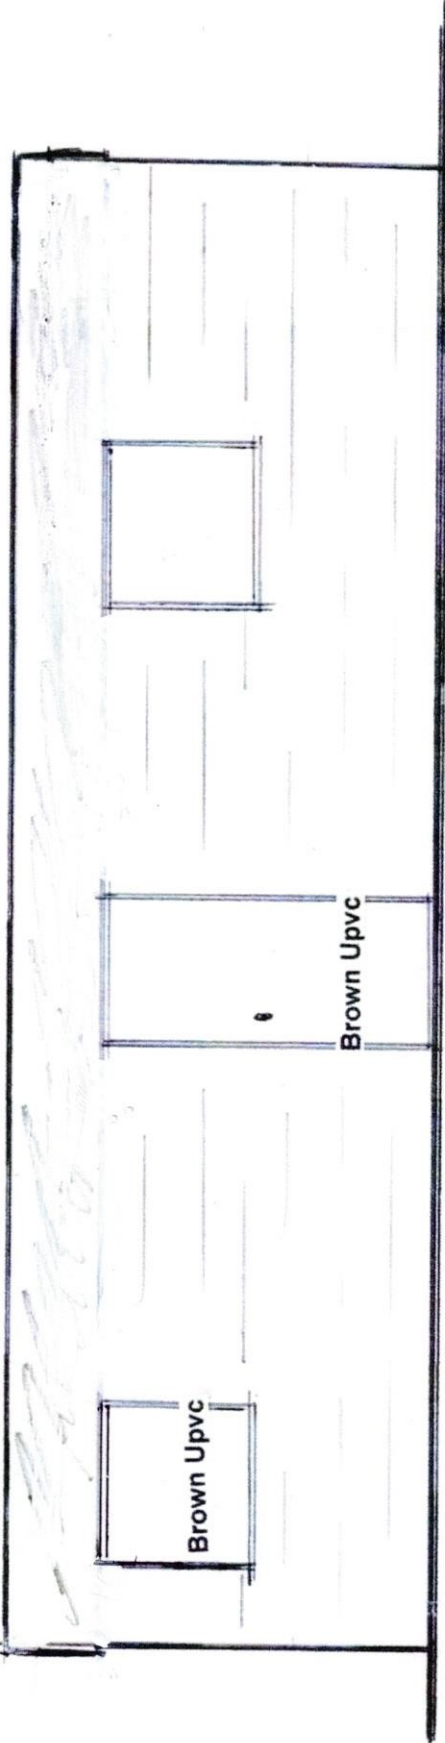


Front

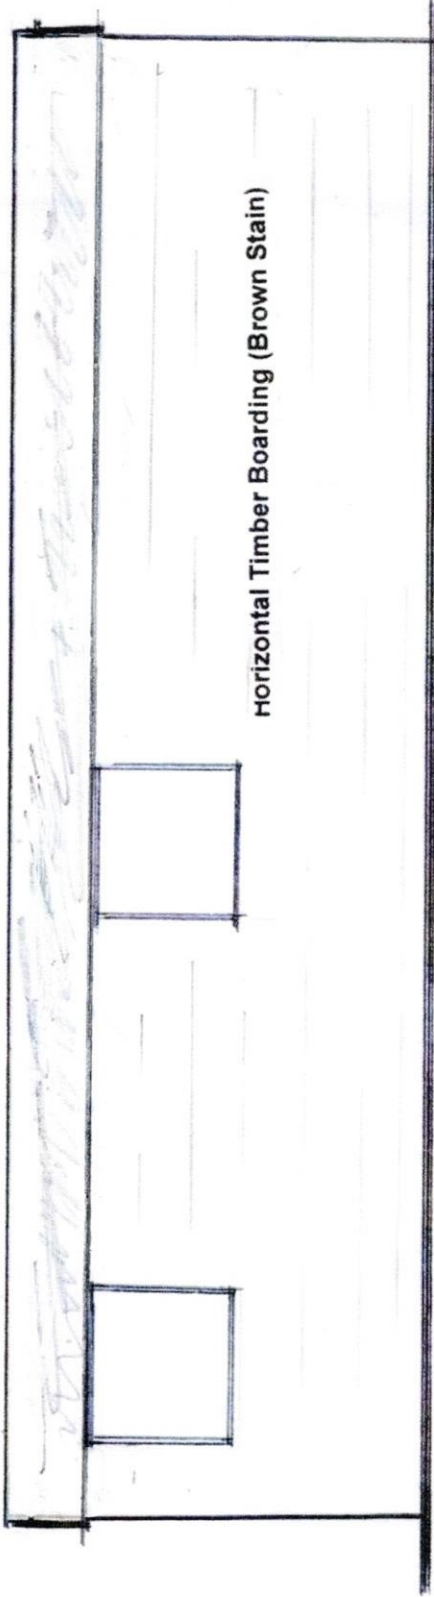


Rear

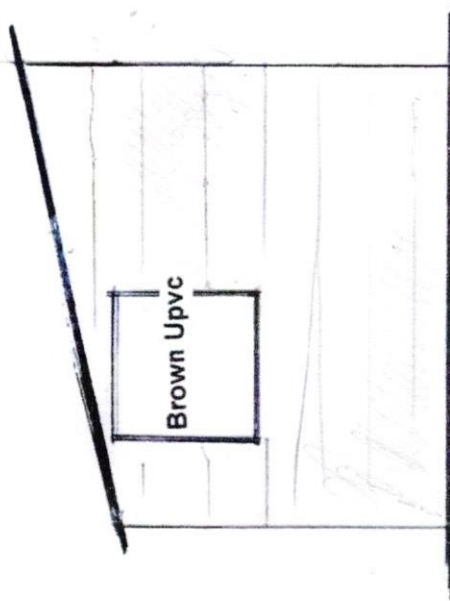

Side 2

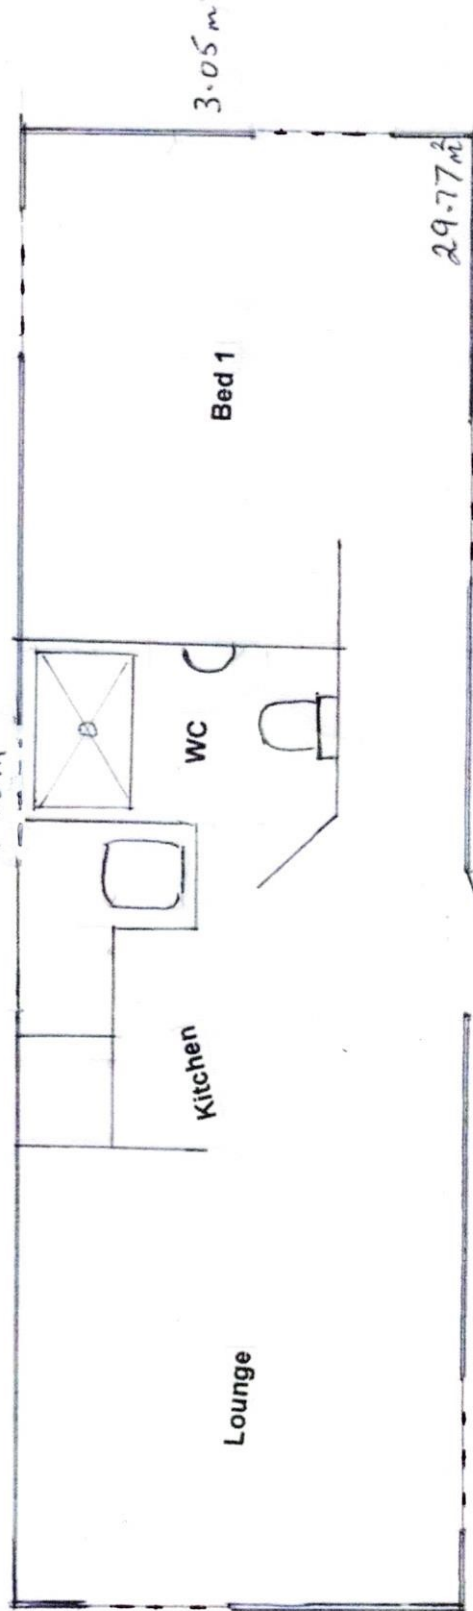

Plan

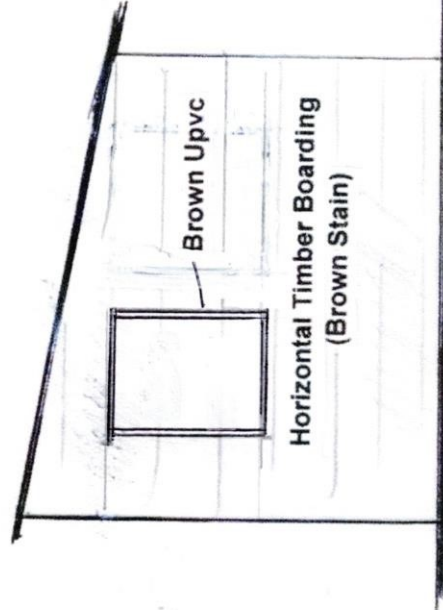

Side 1