


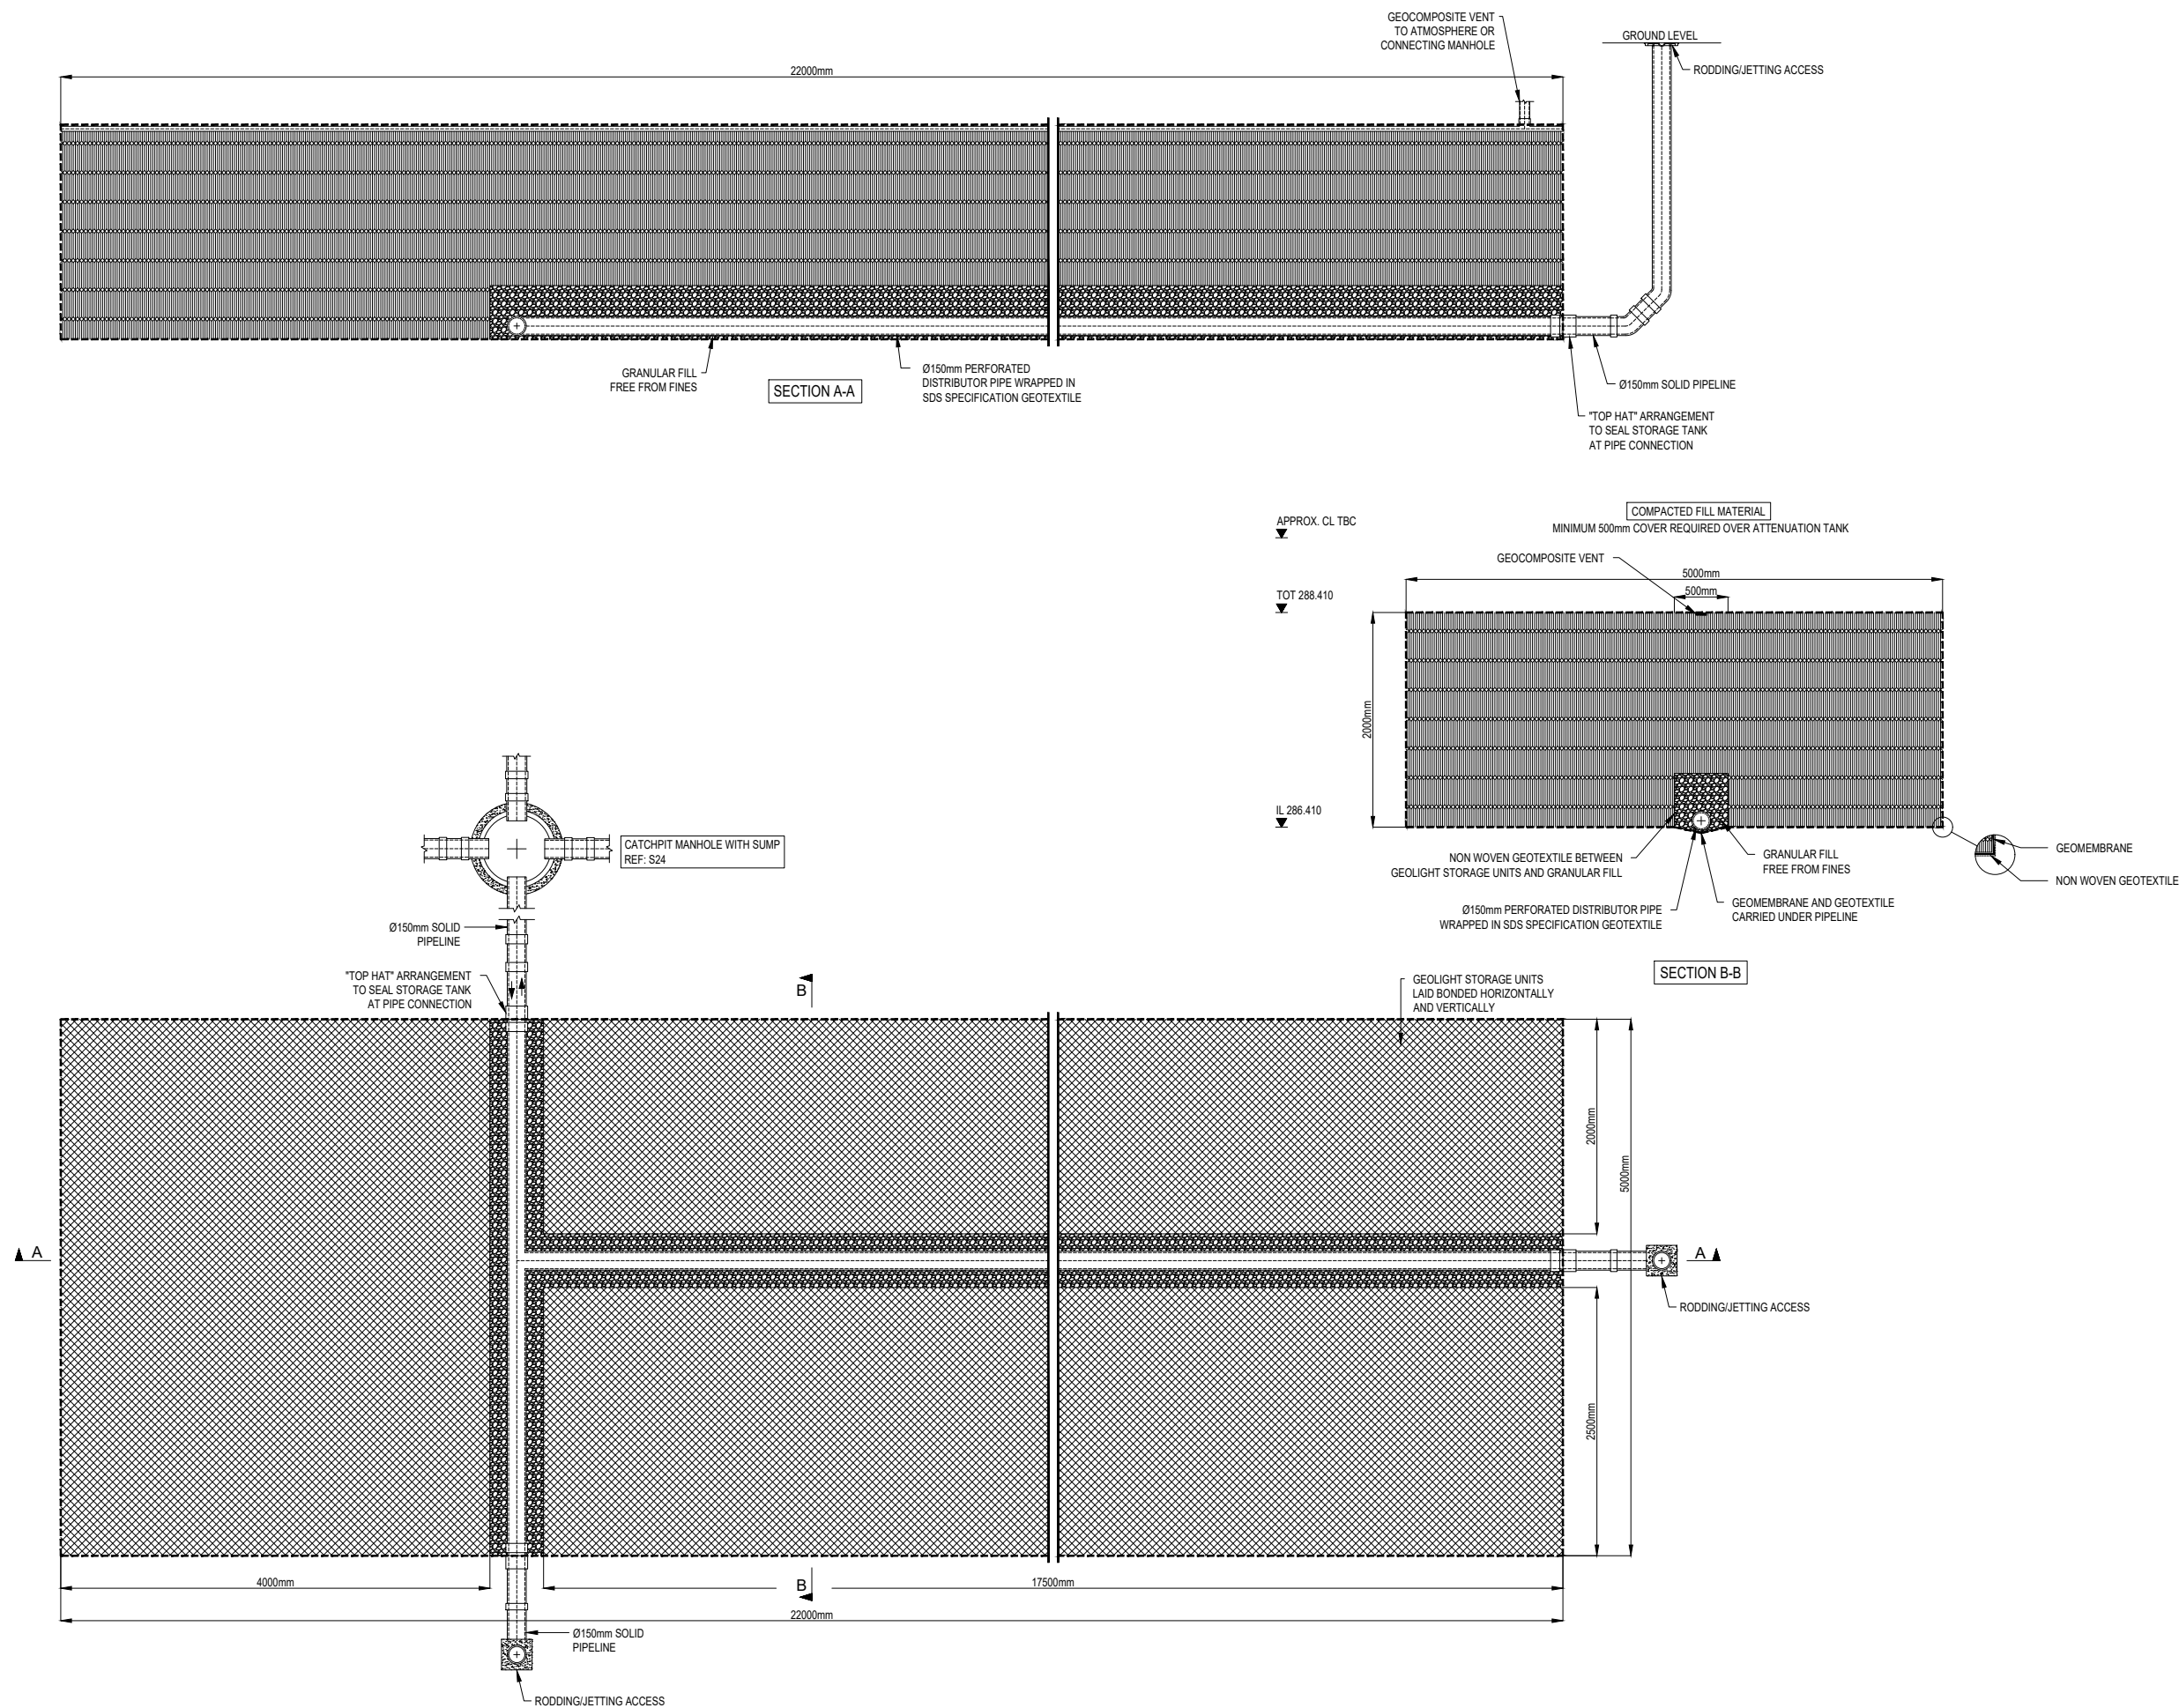

Notes:

This Drawing is to be read in conjunction with all relevant Architects' Engineer's and specialists' drawings and specifications.

Do not scale from this drawing in either paper or digital form. Use written dimensions only.

SDS to leave solid stub only, exiting tank for connection by others.

All external Manholes, Access Points, Junctions & Pipe are shown for guidance only and not part of the SDS program unless otherwise agreed.

ISSUED FOR APPROVAL	12.02.21
Rev	Comments
Rev	Comments
Rev	Comments

SDS

Water Infrastructure Systems

Clearwater House
Castlemills
Biddisham
Somerset
BS26 2RE
+44 (0)1934 751303

sdslimited.com

TREFECHAN

WDL HOMES

ATTENUATION TANK 3 DETAIL

Drawing Number	Revision	Drawing Title	Date
1914-001-3	B	ENGINEERING LAYOUT SHEET 1 OF 2	05.02.21

Scale	NTS	Date	12.02.21
Drawing No	E197320_03	Rev	-