
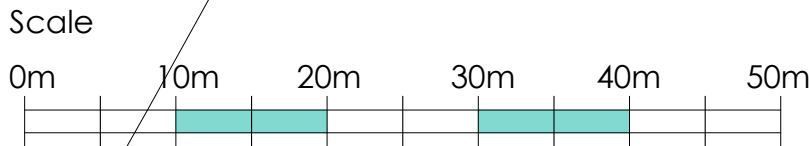


CRABTREE WALK, TREFECHAN, MERTHYR TYDFIL.

REFUSE COLLECTION KEY

- Pedestrian Route
- Wheelie bin storage location
- Bin Collection Point

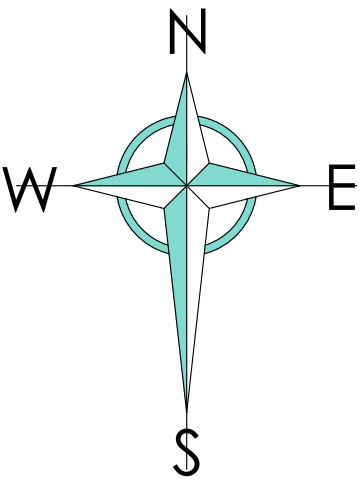

B	18.02.21	Plot 15 amended.	P1/TU
A	06.01.21	Drawings updated to accommodate SAB's requirements.	P1/TU
Revision	Date	Amendment	Initials

thinkurban Quest House
St Mellons Business Park
Forton Road
Cardiff CF3 0EY
Architecture & Civil Engineering

project title
**CRABTREE WALK,
TREFECHAN, MERTHYR TYDFIL.**

drawing title
REFUSE COLLECTION LAYOUT 02.06.20
scale 1:500 @ A1 drawing by PVCT/TU

status	drawing number TREF-15-04-06	revision B
--------	---------------------------------	---------------

Do NOT scale off this drawing. Check dimensions before use and notify thinkurban Design Ltd of any discrepancies immediately. Contractors, subcontractors and suppliers must verify all dimensions applied to the drawings and on site before commencing works. Check the contents of this drawing and any related information before ordering materials.
© thinkurban Design Ltd

W.D.L. Homes Limited

STUART QUARRY, FENDERYN,
ABERDARE, RHONDA CYNON TAFF.
CF14 3YF
Telephone 01685 811975
Fax 01685 814326
www.wdlhomes.co.uk