



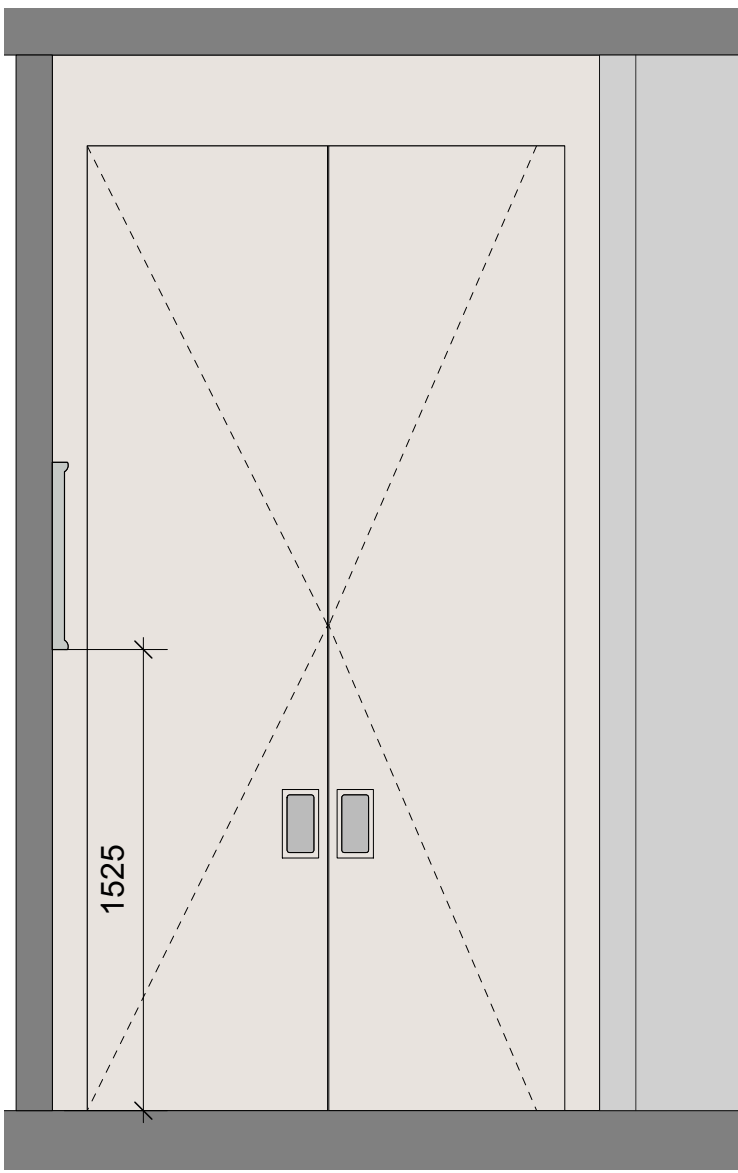


All three plaques to be carefully removed and once the wall has been repaired and re-plastered, re-hang on the wall using a stainless steel fabricated set of brackets.

Harmon hinge door leaf (in open position) completely recessed back into the pocket when created by Wall nibs built on either sides, thus creating a clear passageway

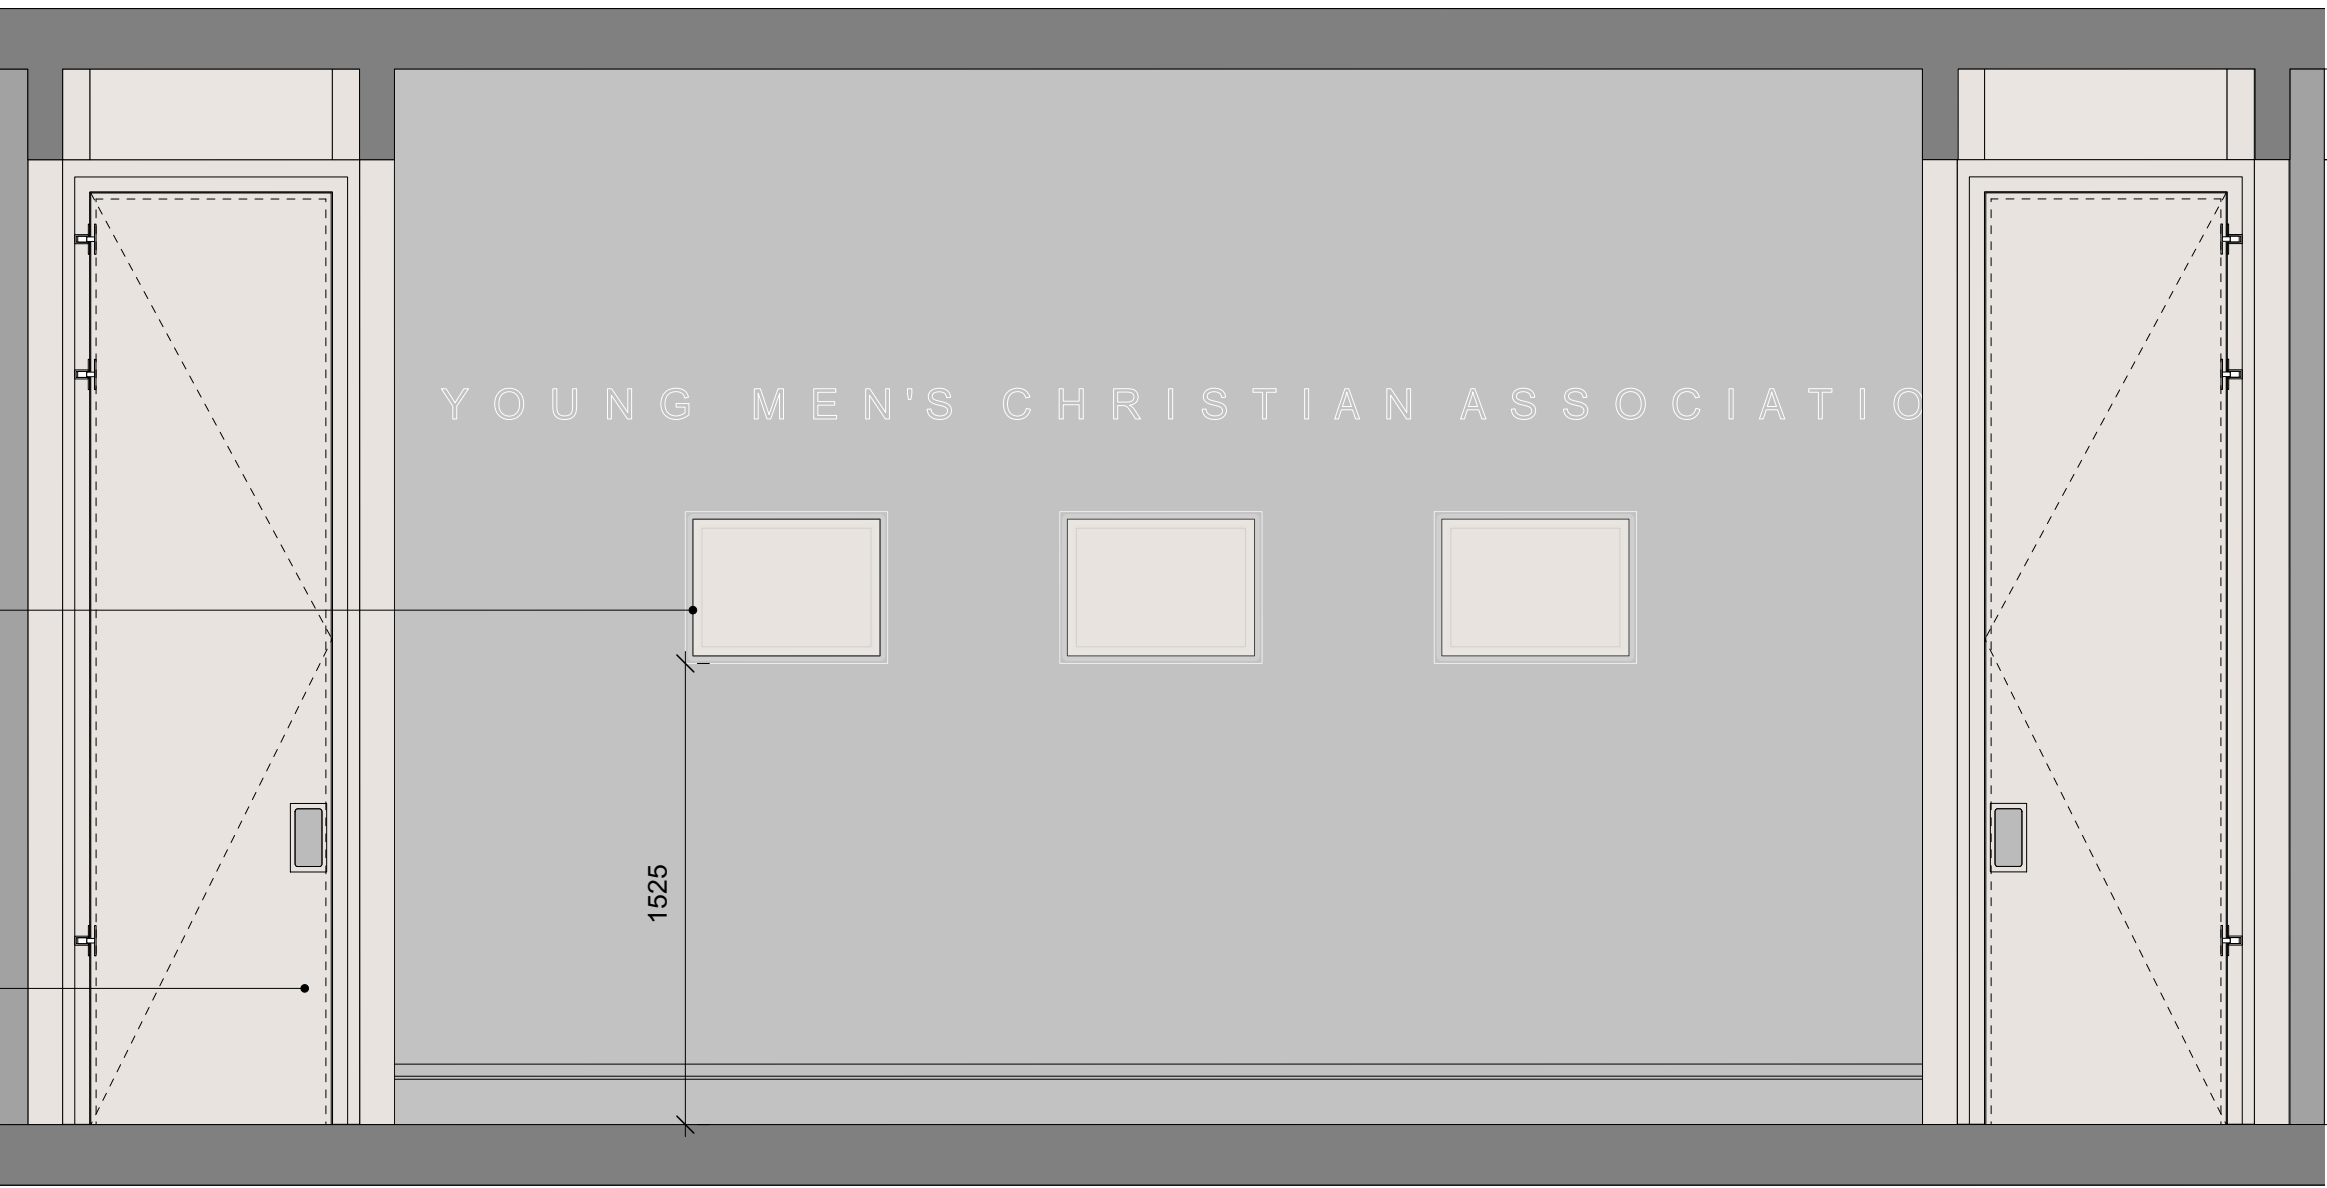

A 553.1 ELEVATION C
SCALE 1:25 @ A1, 1:50 @ A3

A 553.2 ELEVATION B
SCALE 1:25 @ A1, 1:50 @ A3

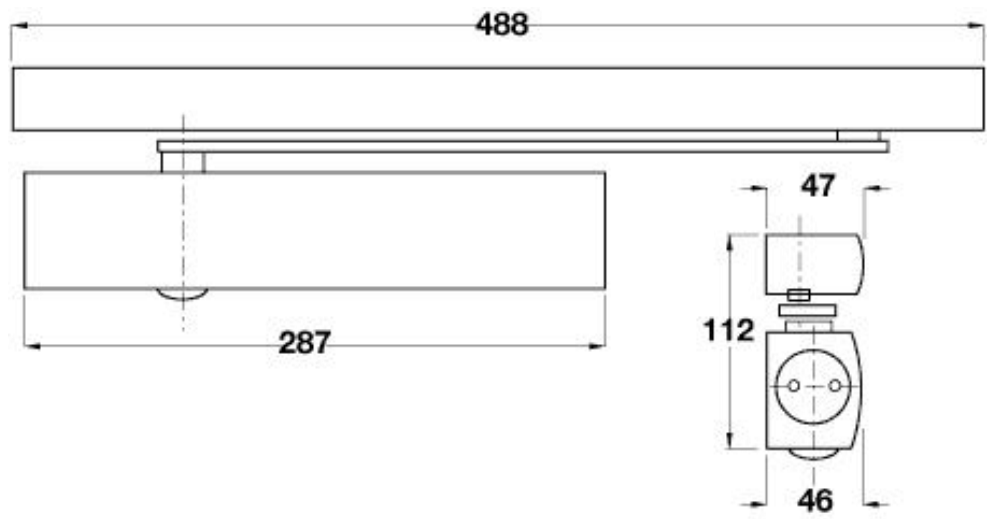

A 553.3 PRODUCT_HAFELE
Electromechanical concealed door closer



SITE PHOTOGRAPH_Ground floor landing:
Showing current location of Historic Stone Plaques

WALL FINISHES LEGEND


- TRADITIONAL HYDRAULIC/ LIME PLASTER
- GYPSUM PLASTER

Notes:
Responsibility is not accepted for errors made by others scaling from this drawing.

All construction information should be taken from figured dimensions only.
Dimensions are in millimetres unless otherwise stated.

All dimensions and conditions are to be checked on site prior to preparing drawings or commencing any work.

Any variations or supplementary drawings are to be approved by The Architect.

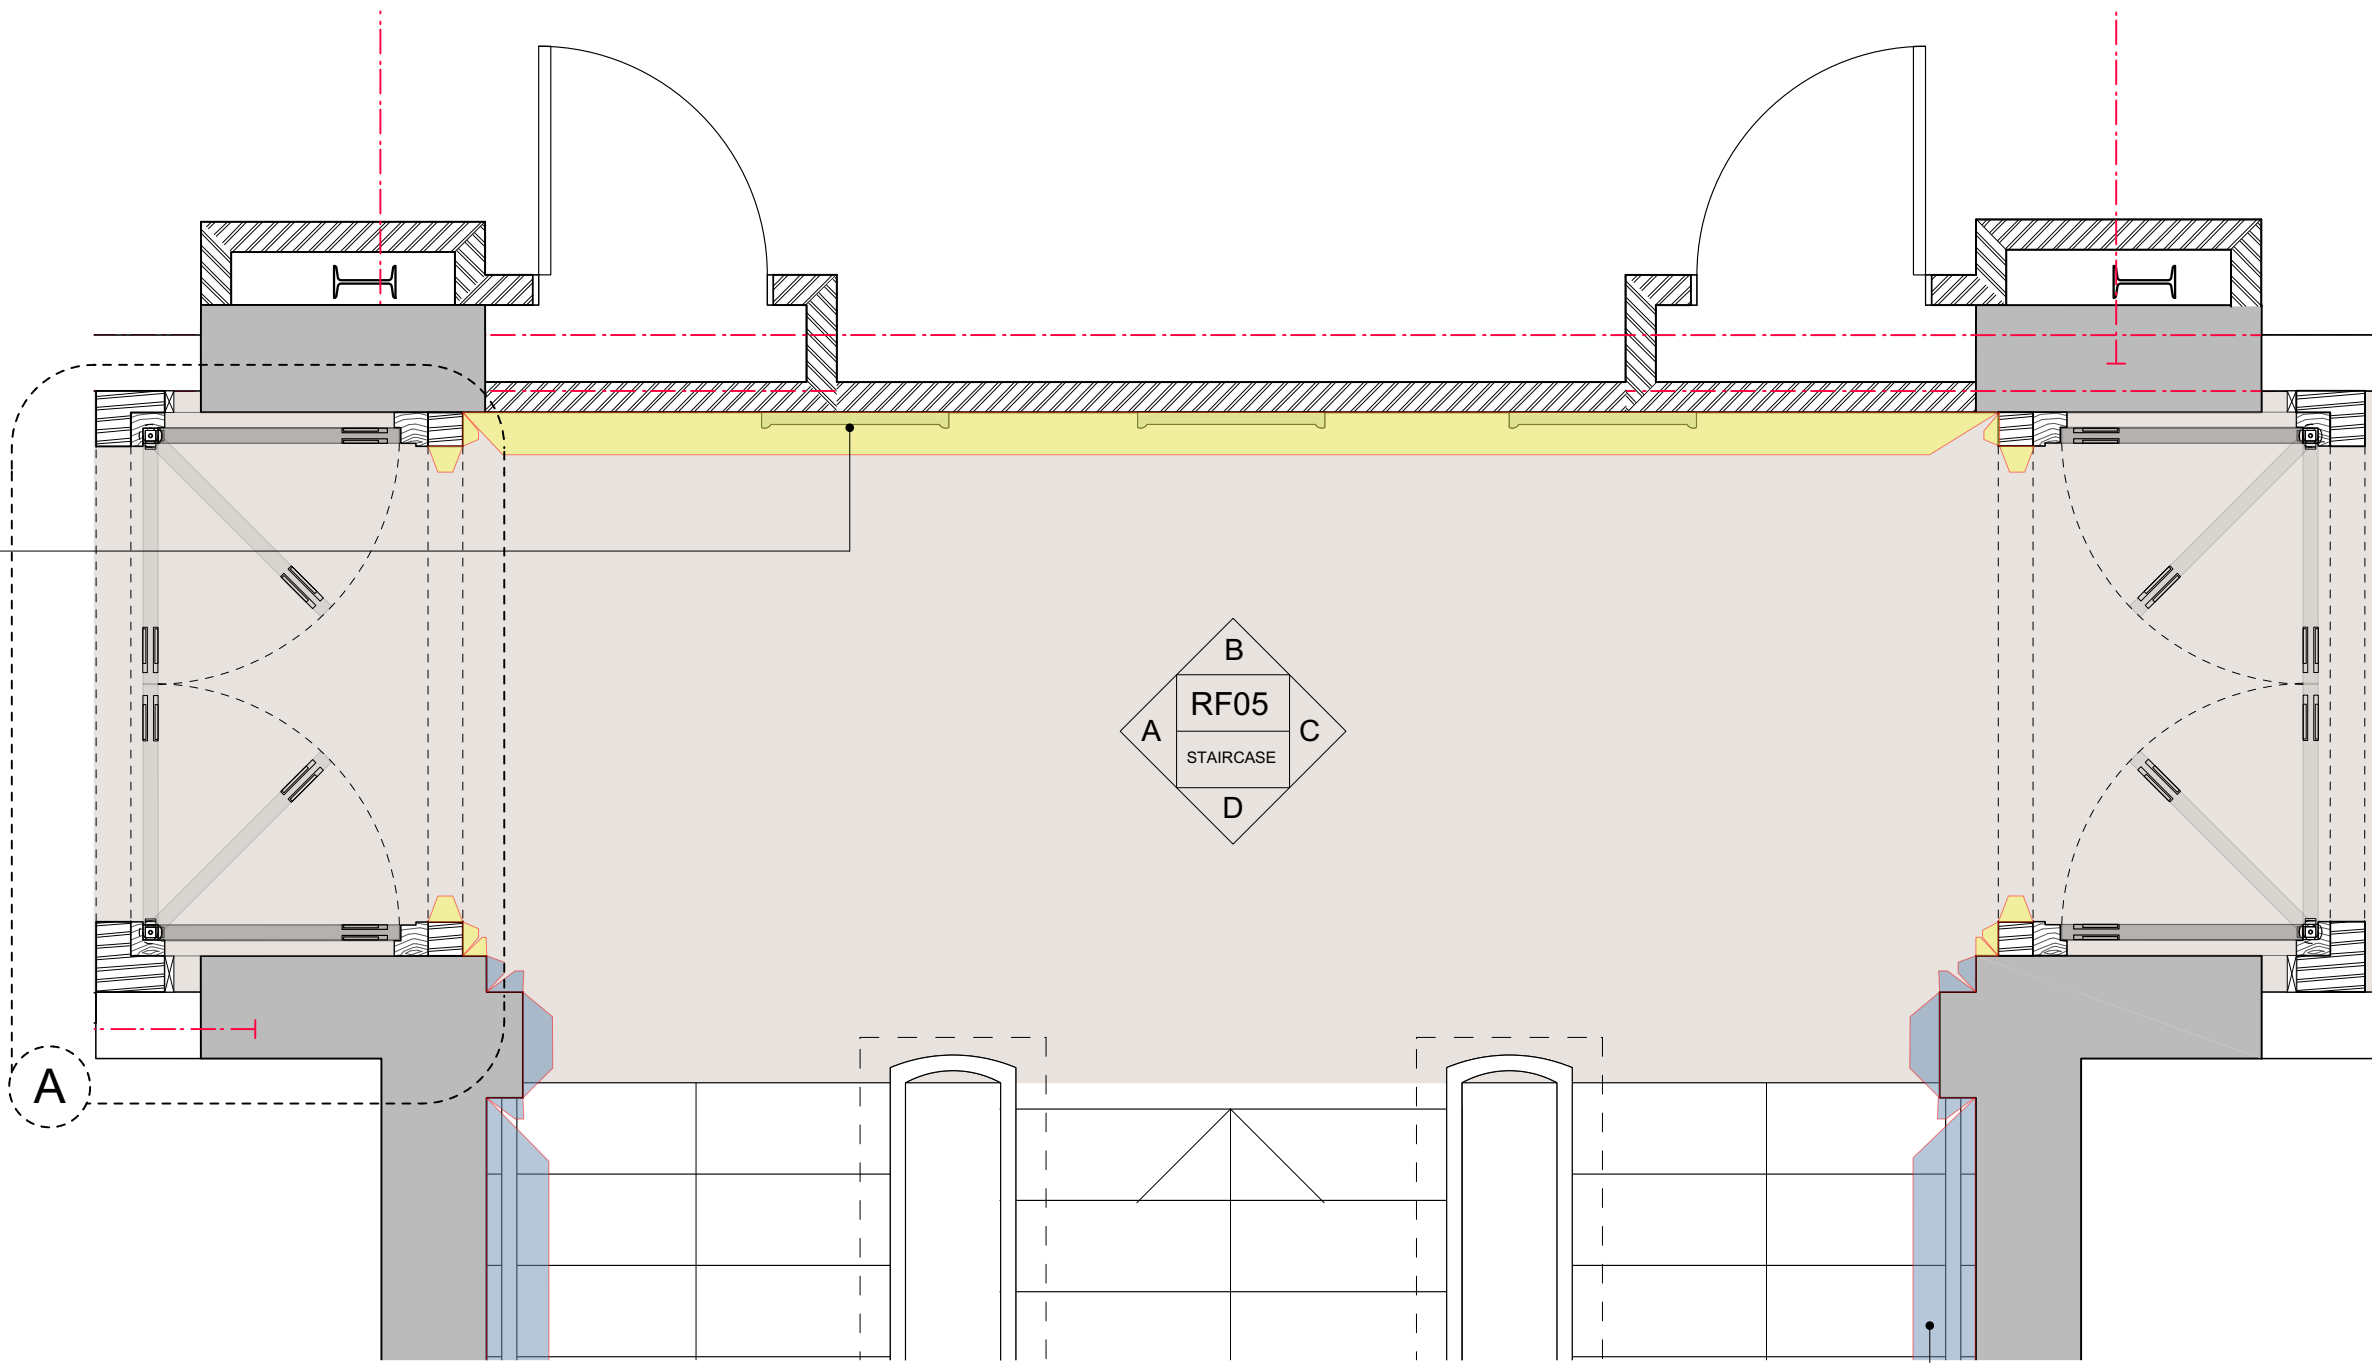

A 553.5 PLAN_FIRST FLOOR HALLWAY
SCALE 1:25 @ A1, 1:50 @ A3


Original ochre and black painted Scheme over traditional hydraulic/ lime plaster

Harmon hinge door leaf (in open position) completely recessed back into the pocket when created by Wall nibs built on either sides and creating a clear passageway

Harmon Hinges allow the doors to swing clear of the opening and fold back into a pocket at a right angle to the closed position and allow for the creation of a panelled hallway when the doors are in open position.

No part of the hinge projects beyond the face of the door in either the open or closed position

A 553.4 DETAIL@ A PLAN
SCALE 1:10 @ A1, 1:20 @ A3

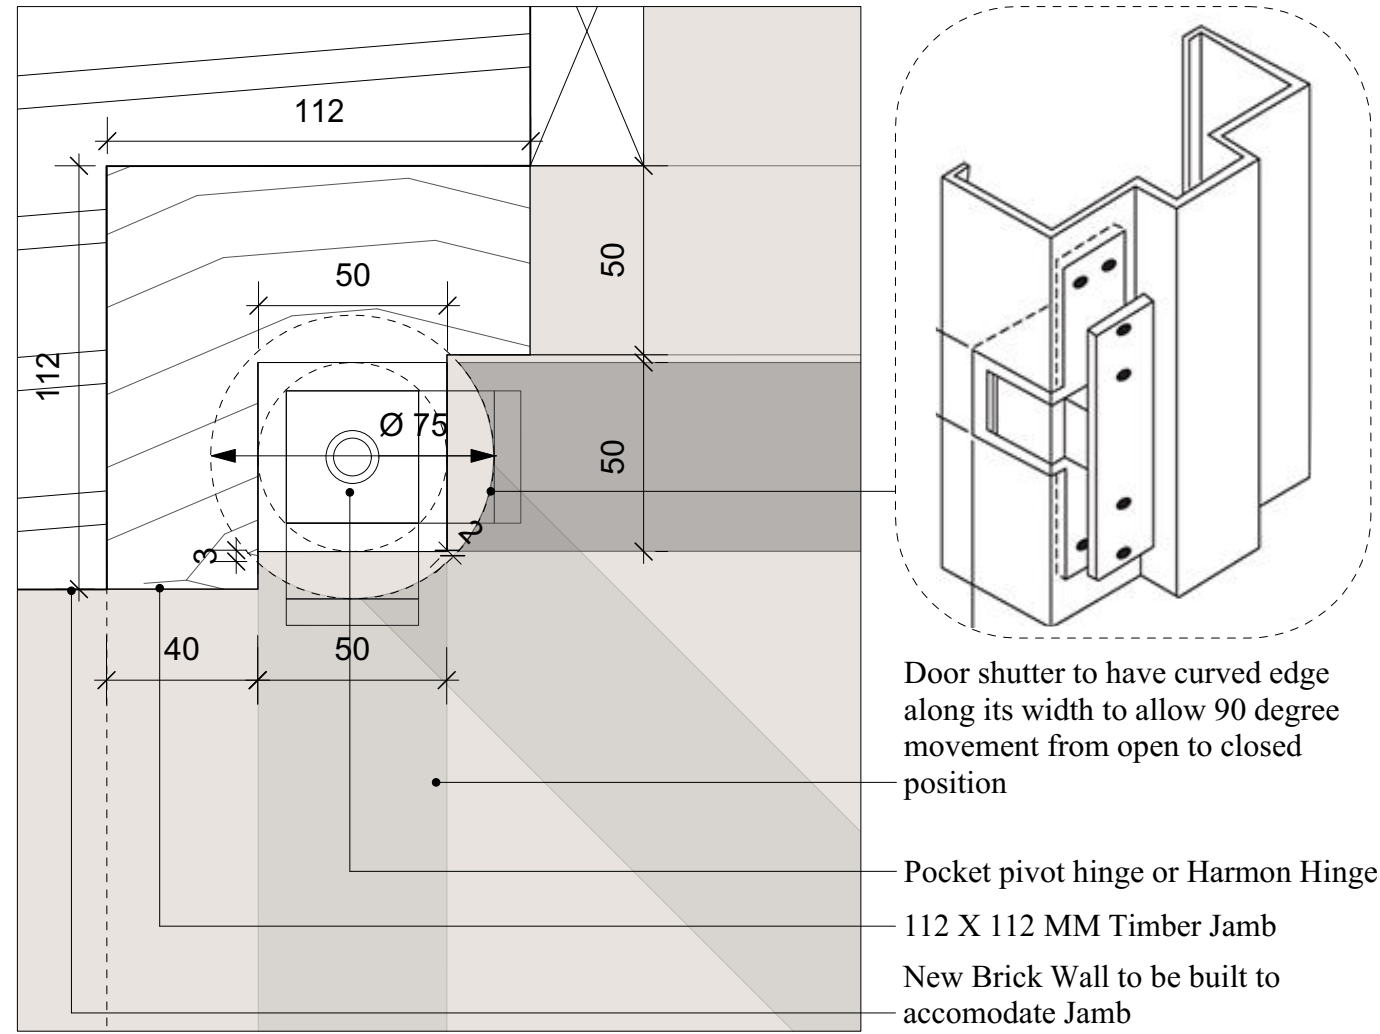

A 553.6 DETAIL@ B PLAN
SCALE 1:2 @ A1, 1:4 @ A3

A 18/12/20 Wording altered for treatment of stone plaques.

NO.	DATE	REVISION
A	18/12/20	Wording altered for treatment of stone plaques.
CLIENT		
Merthyr Tydfil CBC		
PROJECT		
YMCA Merthyr Tydfil		
DRAWING TITLE		
Door Details - First Floor Lobby		
DRAWN/CHECKED	SCALE	DATE
SK/KS	1:50	24.06.2016
DRAWING NO.		REV.
3510_A_553		A

DAVIES SUTTON
ARCHITECTS
Penrhed Studios • Penrhed Street
Grangefarm • Cardiff • CF11 7LJ
Tel: 029 2066 4455 • Fax: 029 2066 4411
E-mail: office@davies-sutton.co.uk
Web: www.davies-sutton.co.uk

DO NOT SCALE FOR CONSTRUCTION PURPOSES • ALL DIMENSIONS TO BE CHECKED ON SITE • NOTIFY ARCHITECT OF ALL DISCREPANCIES • THIS DRAWING IS COPYRIGHT