



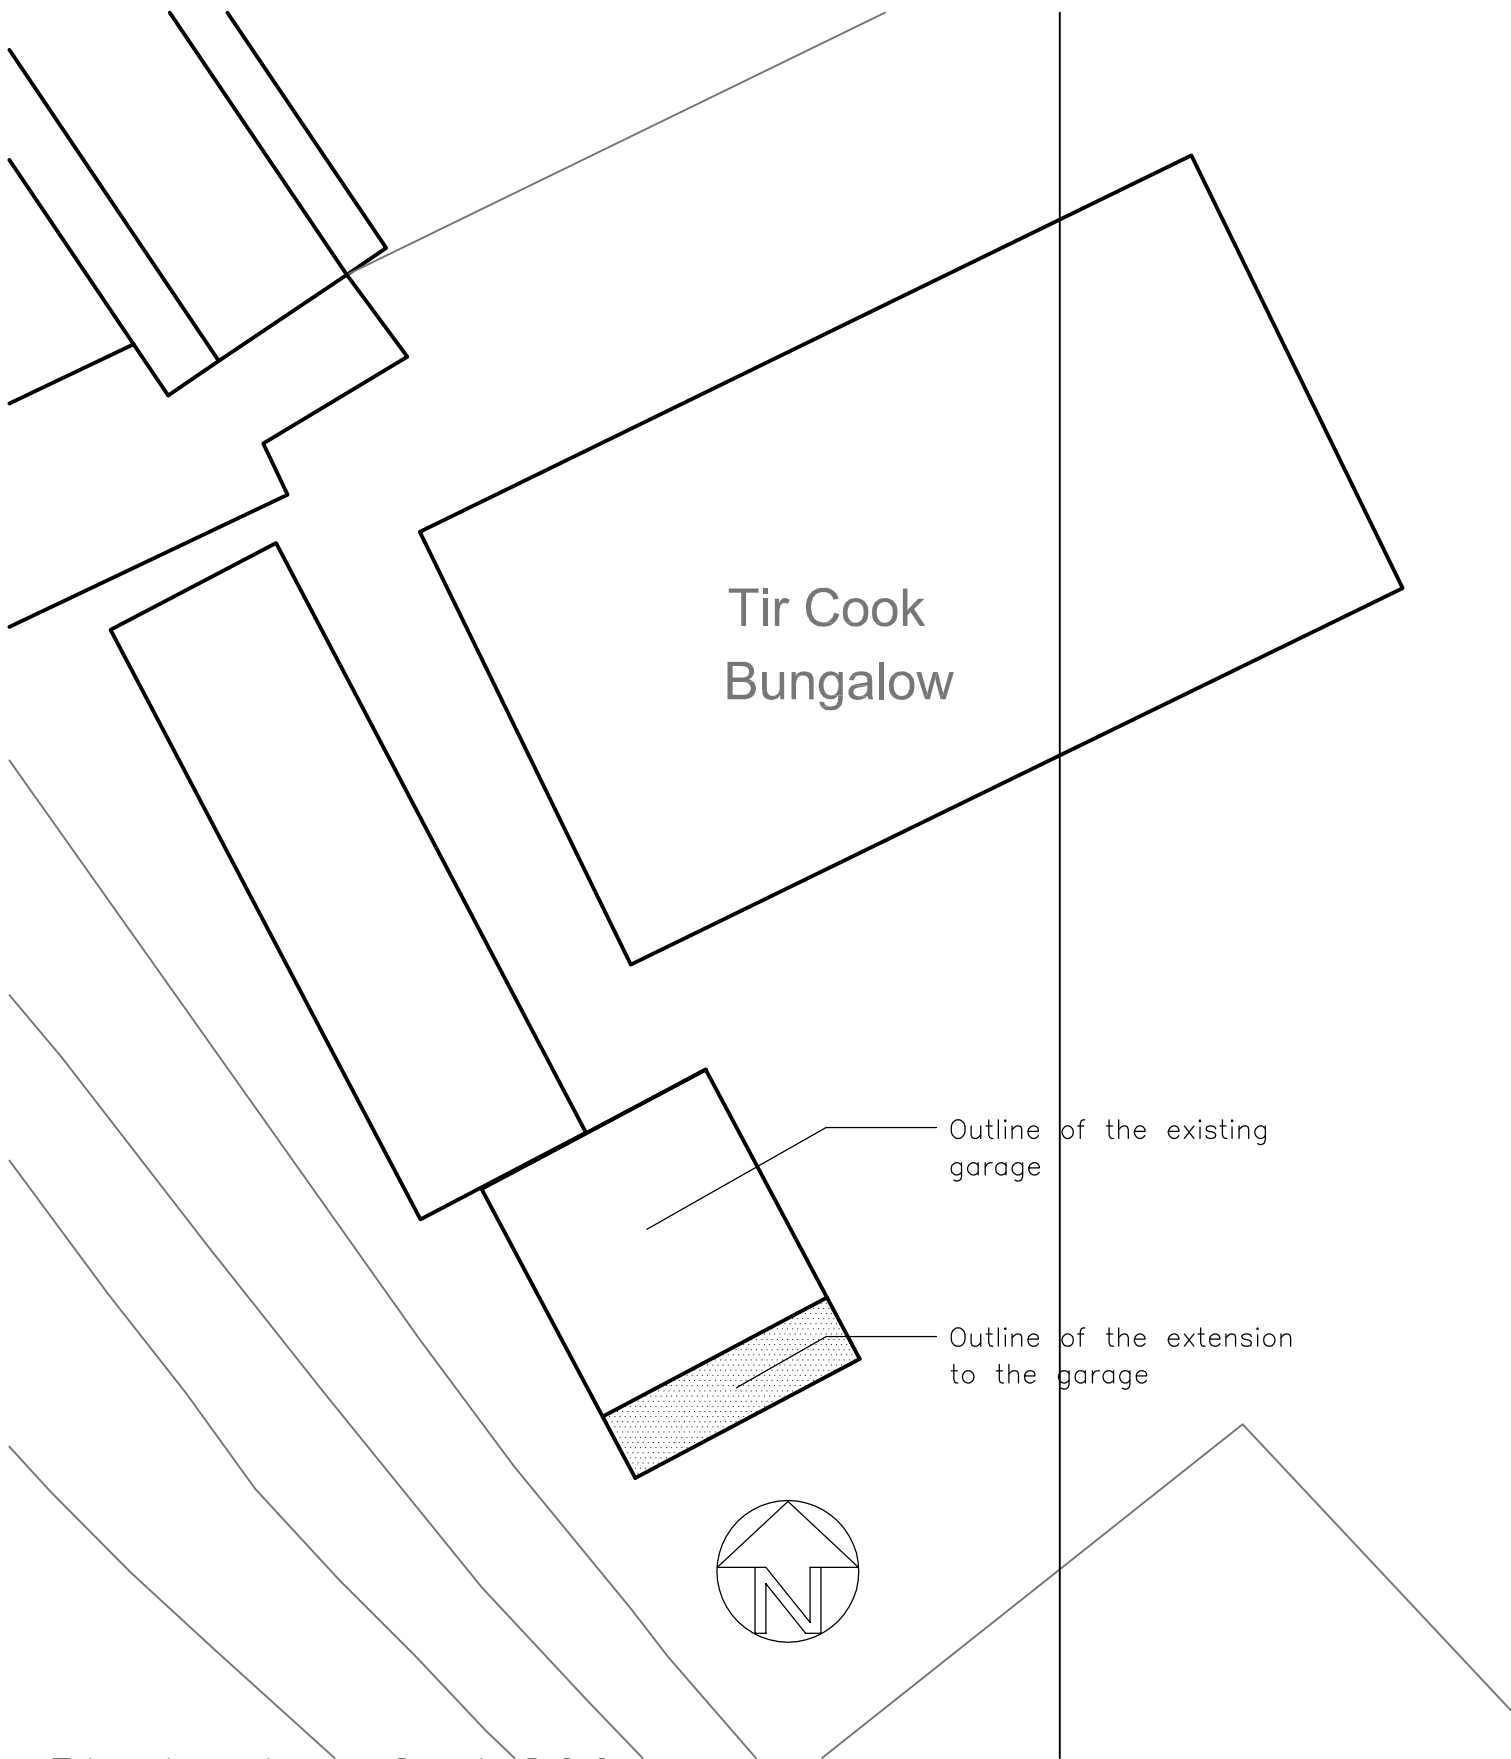

Tir Cook
Bungalow

Outline of the existing
garage

Outline of the extension
to the garage

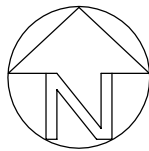

Block plan @ 1:200

Client

Mr D. Olsen

Project

Extension and raising of the roof of garage
adjacent to Tir Cook Farm Bungalow,
Twynygarreg, Treharris, CF46 5RN

Date:

June 2021

Scale:

1:200 @ A4

Job No:

3093

Drawing No:

Block plan

Revision

Date:

*
*
*
*
*