


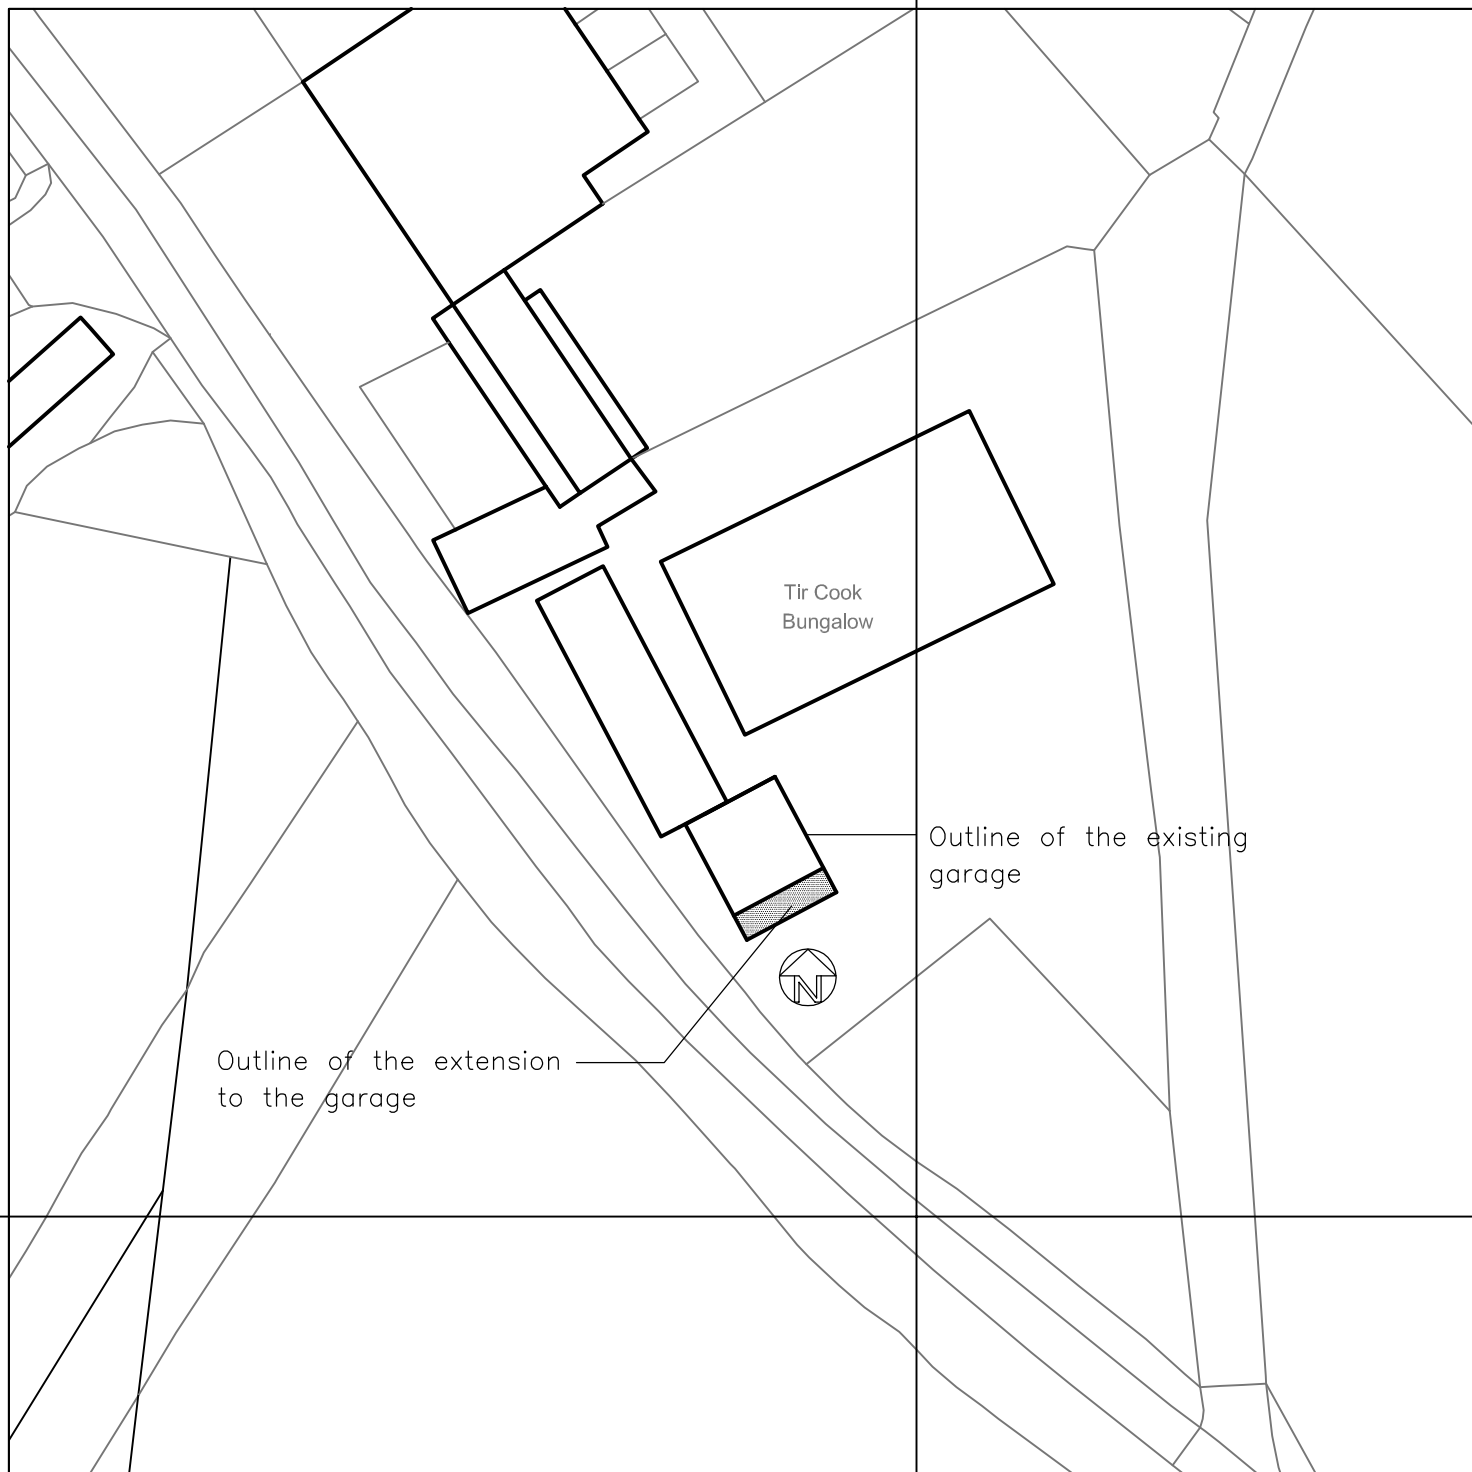

Existing site block plan @ 1:200

Client

Mr D. Olsen

Project

Extension and raising of the roof of garage adjacent to Tir Cook Farm Bungalow, Twynygarreg, Treharris, CF46 5RN

Date:

June 2021

Scale:

1:500 @ A4

Job No:

3093

Drawing No:

Block plan

Revision

Date:

*
*
*
*
*