

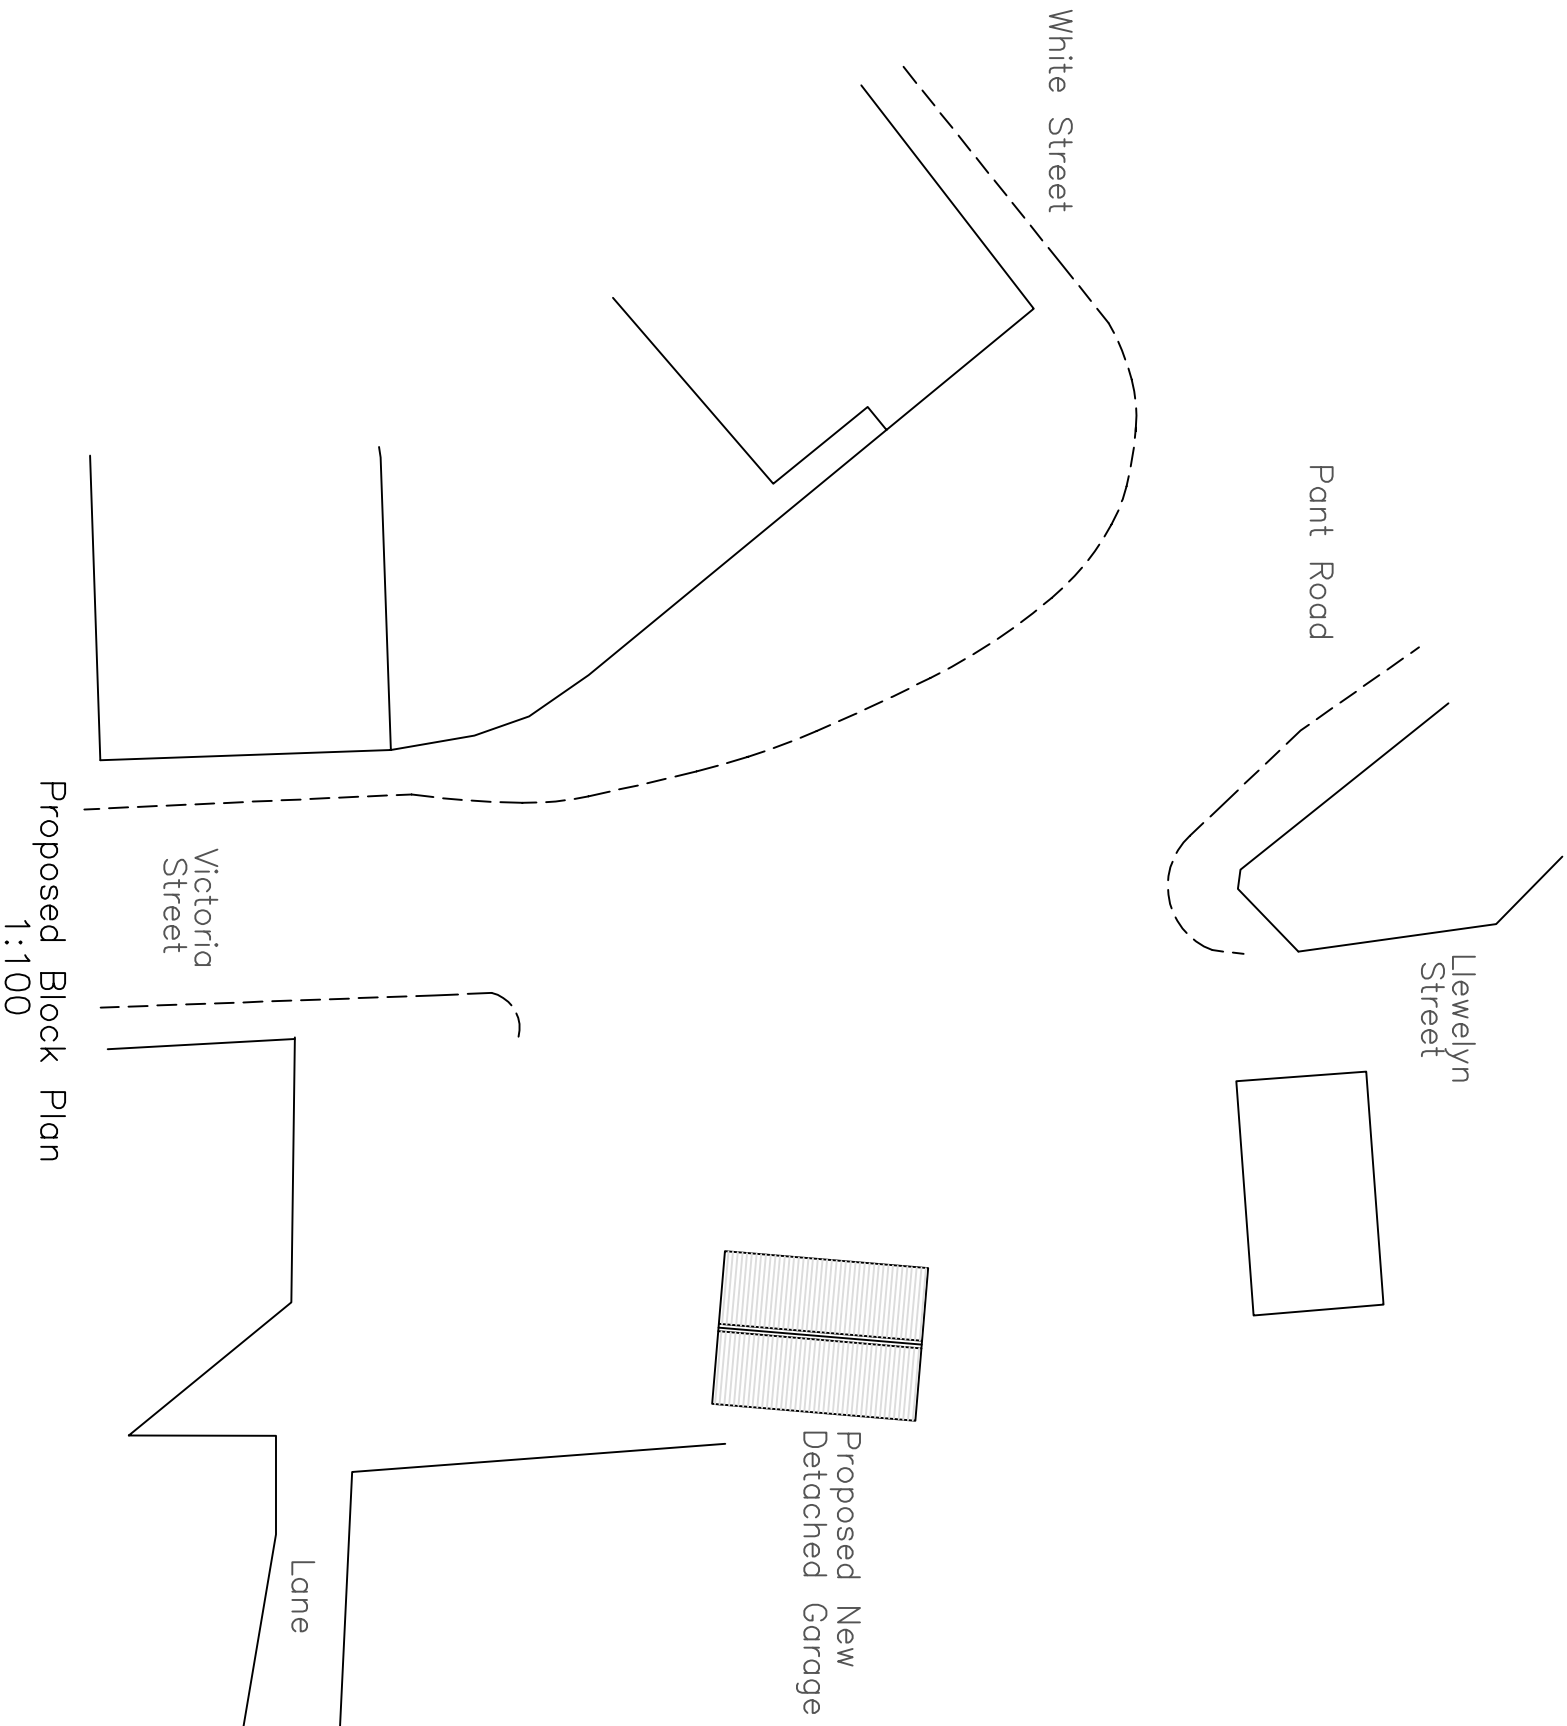
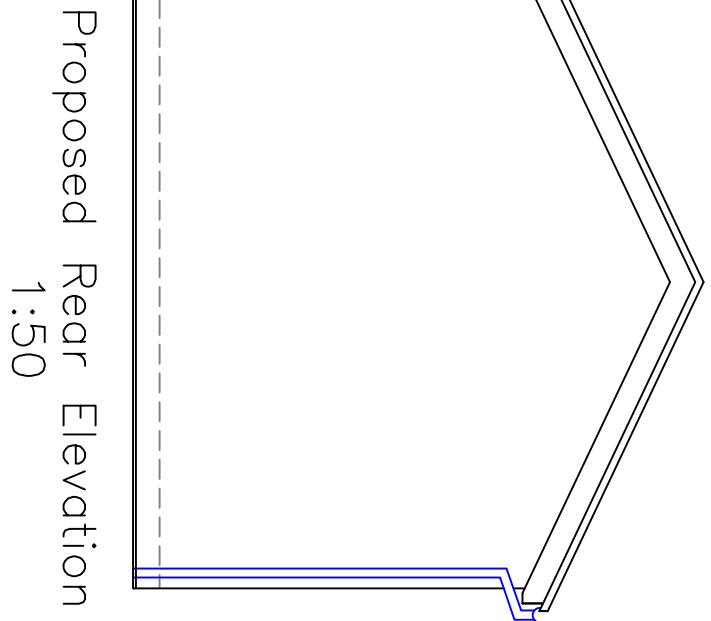
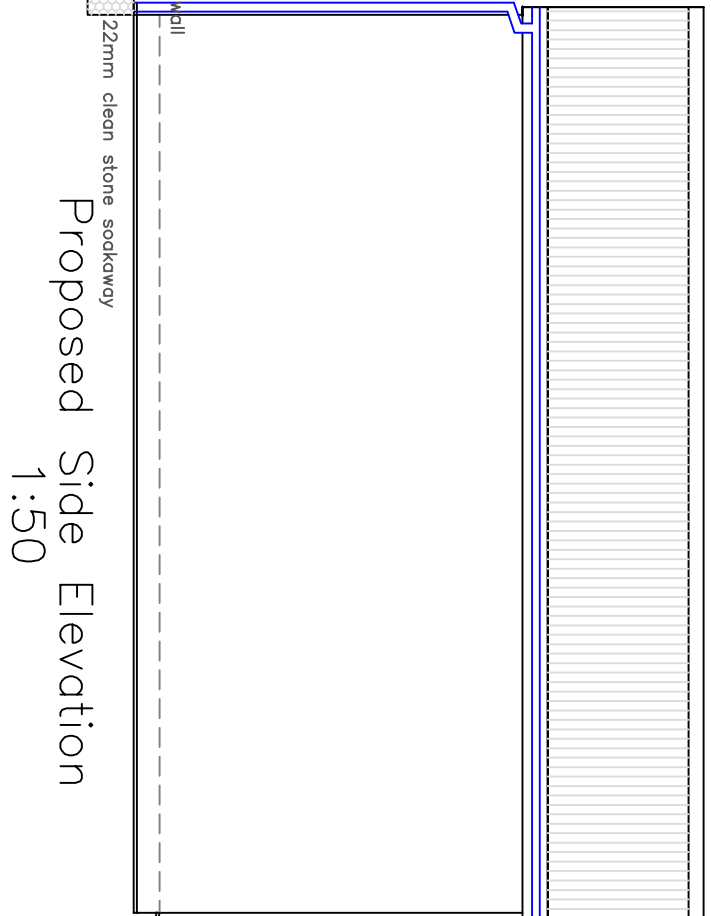
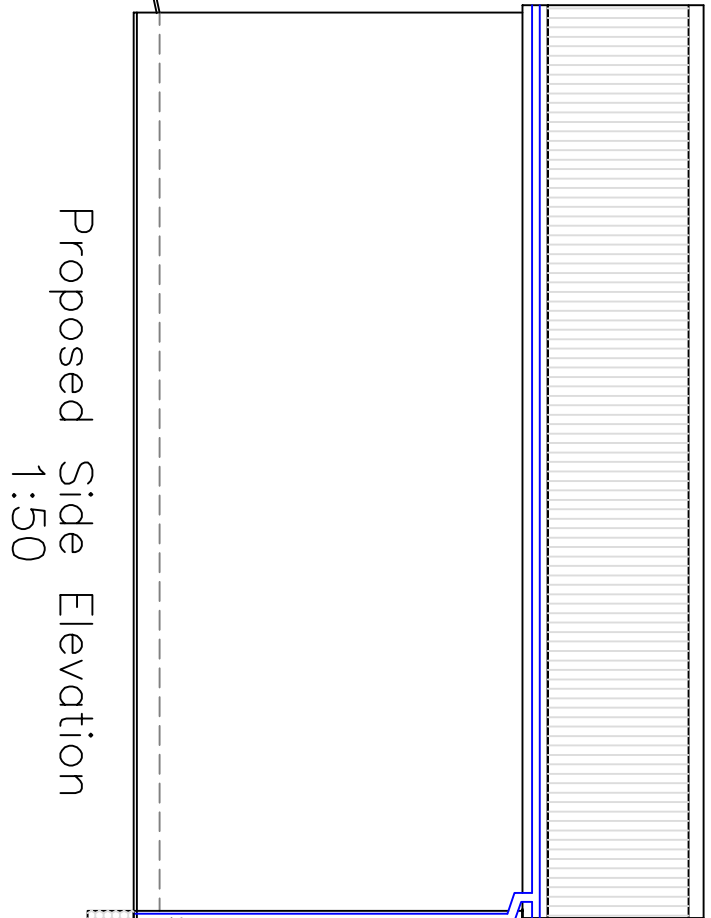
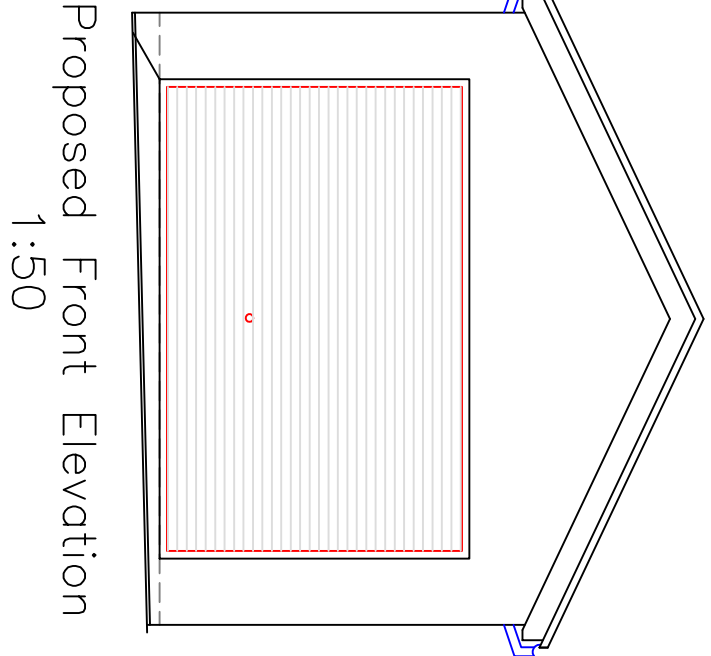
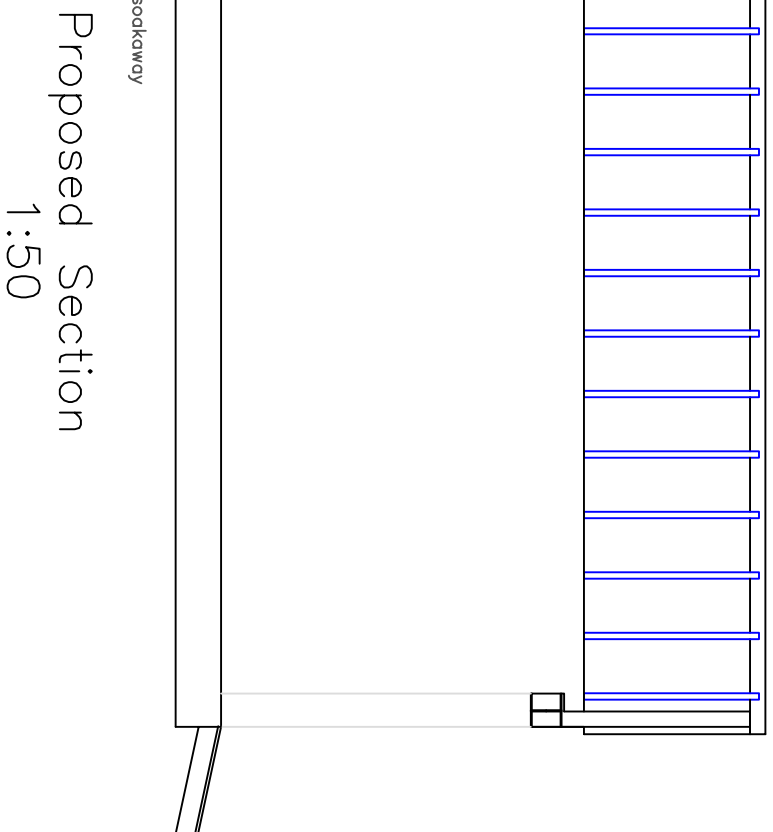
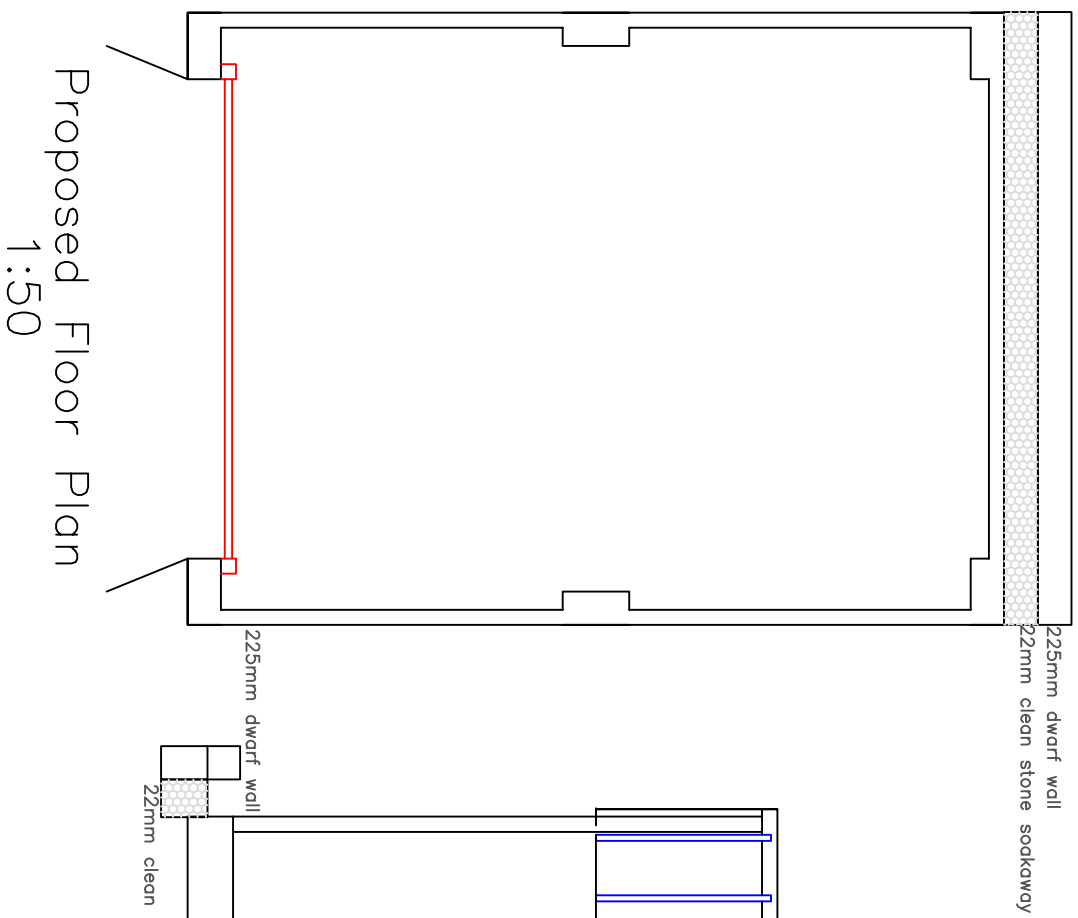


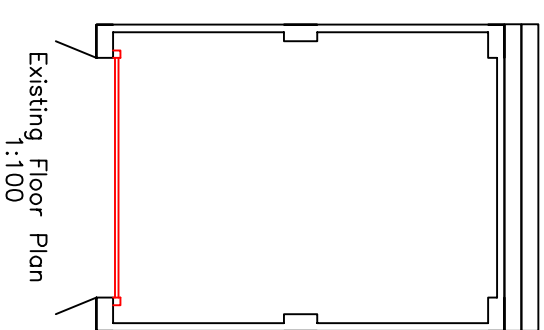

Finishes	
Roof:	Plastic coated steel profile roof
External walls:	Fined down render
Doors:	Galvanised Steel
Fascia/RWC s:	White uPVC

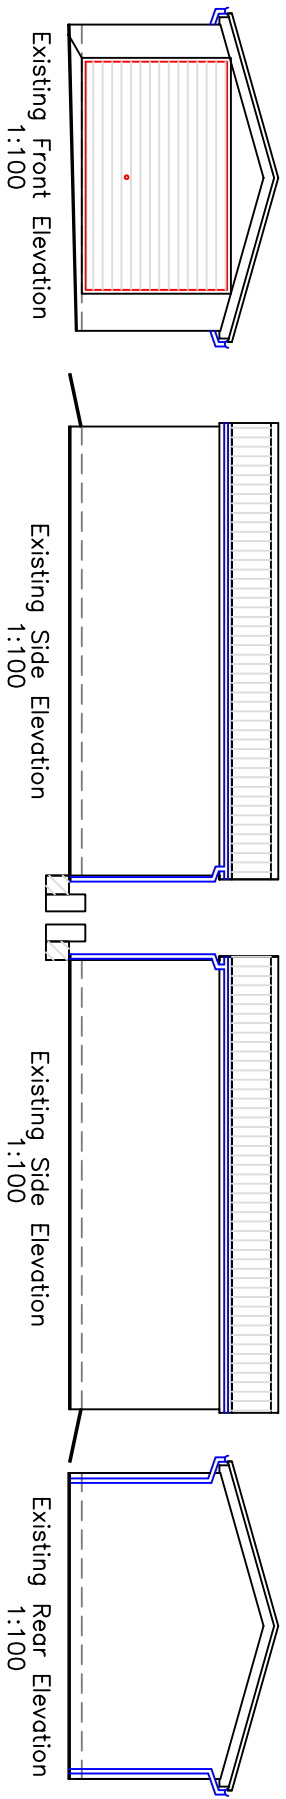

Issued Only for Purpose Indicated			
Drawing Status: FOR PLANNING PURPOSES ONLY			
Client: Land at Junction of Llewelyn St/Victoria St Dowlais, Merthyr Tydfil CF48 3SP 306492, 208264			
Project: Proposed New Detached Garage			
Drawn by	Date	Paper	Scale
PT	07.09.20	A2	1:50
Title: Existing & Proposed Plans Elevations & Sections		Dwg No	1:100, 1:200
		LLEW GAR 01	