


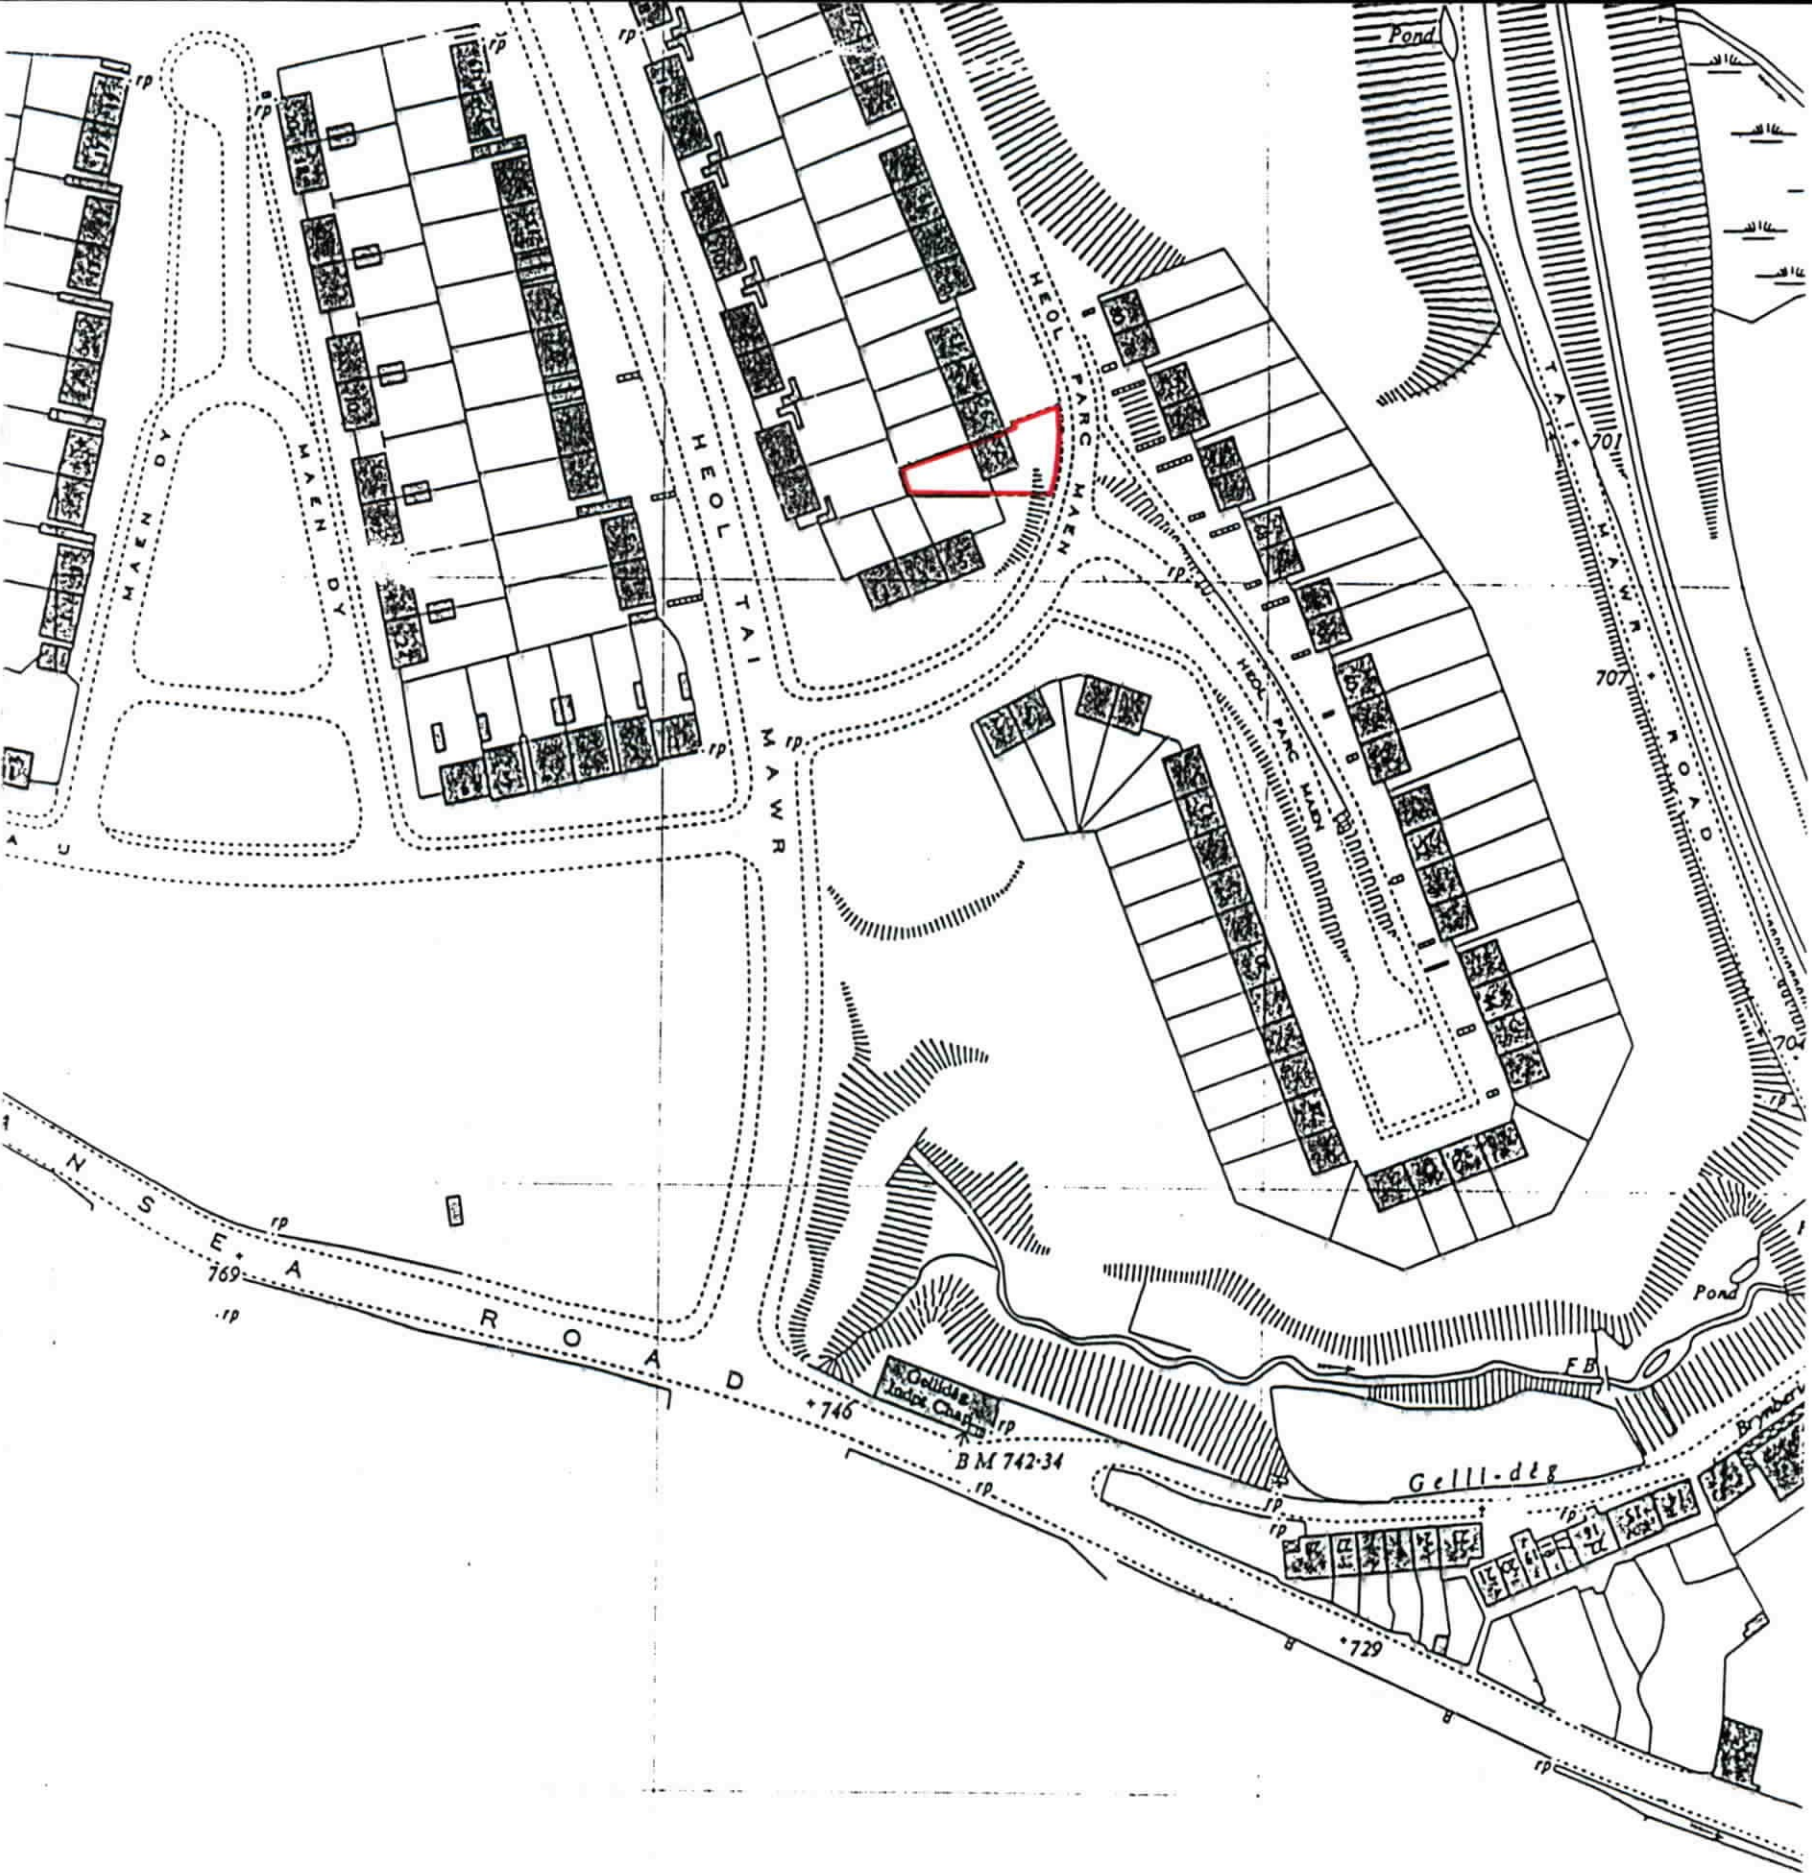

7 Heol Parc Maen Swansea Road CF48 1LF

Scale 1:1250 @ A4

Scale
1:1250

