




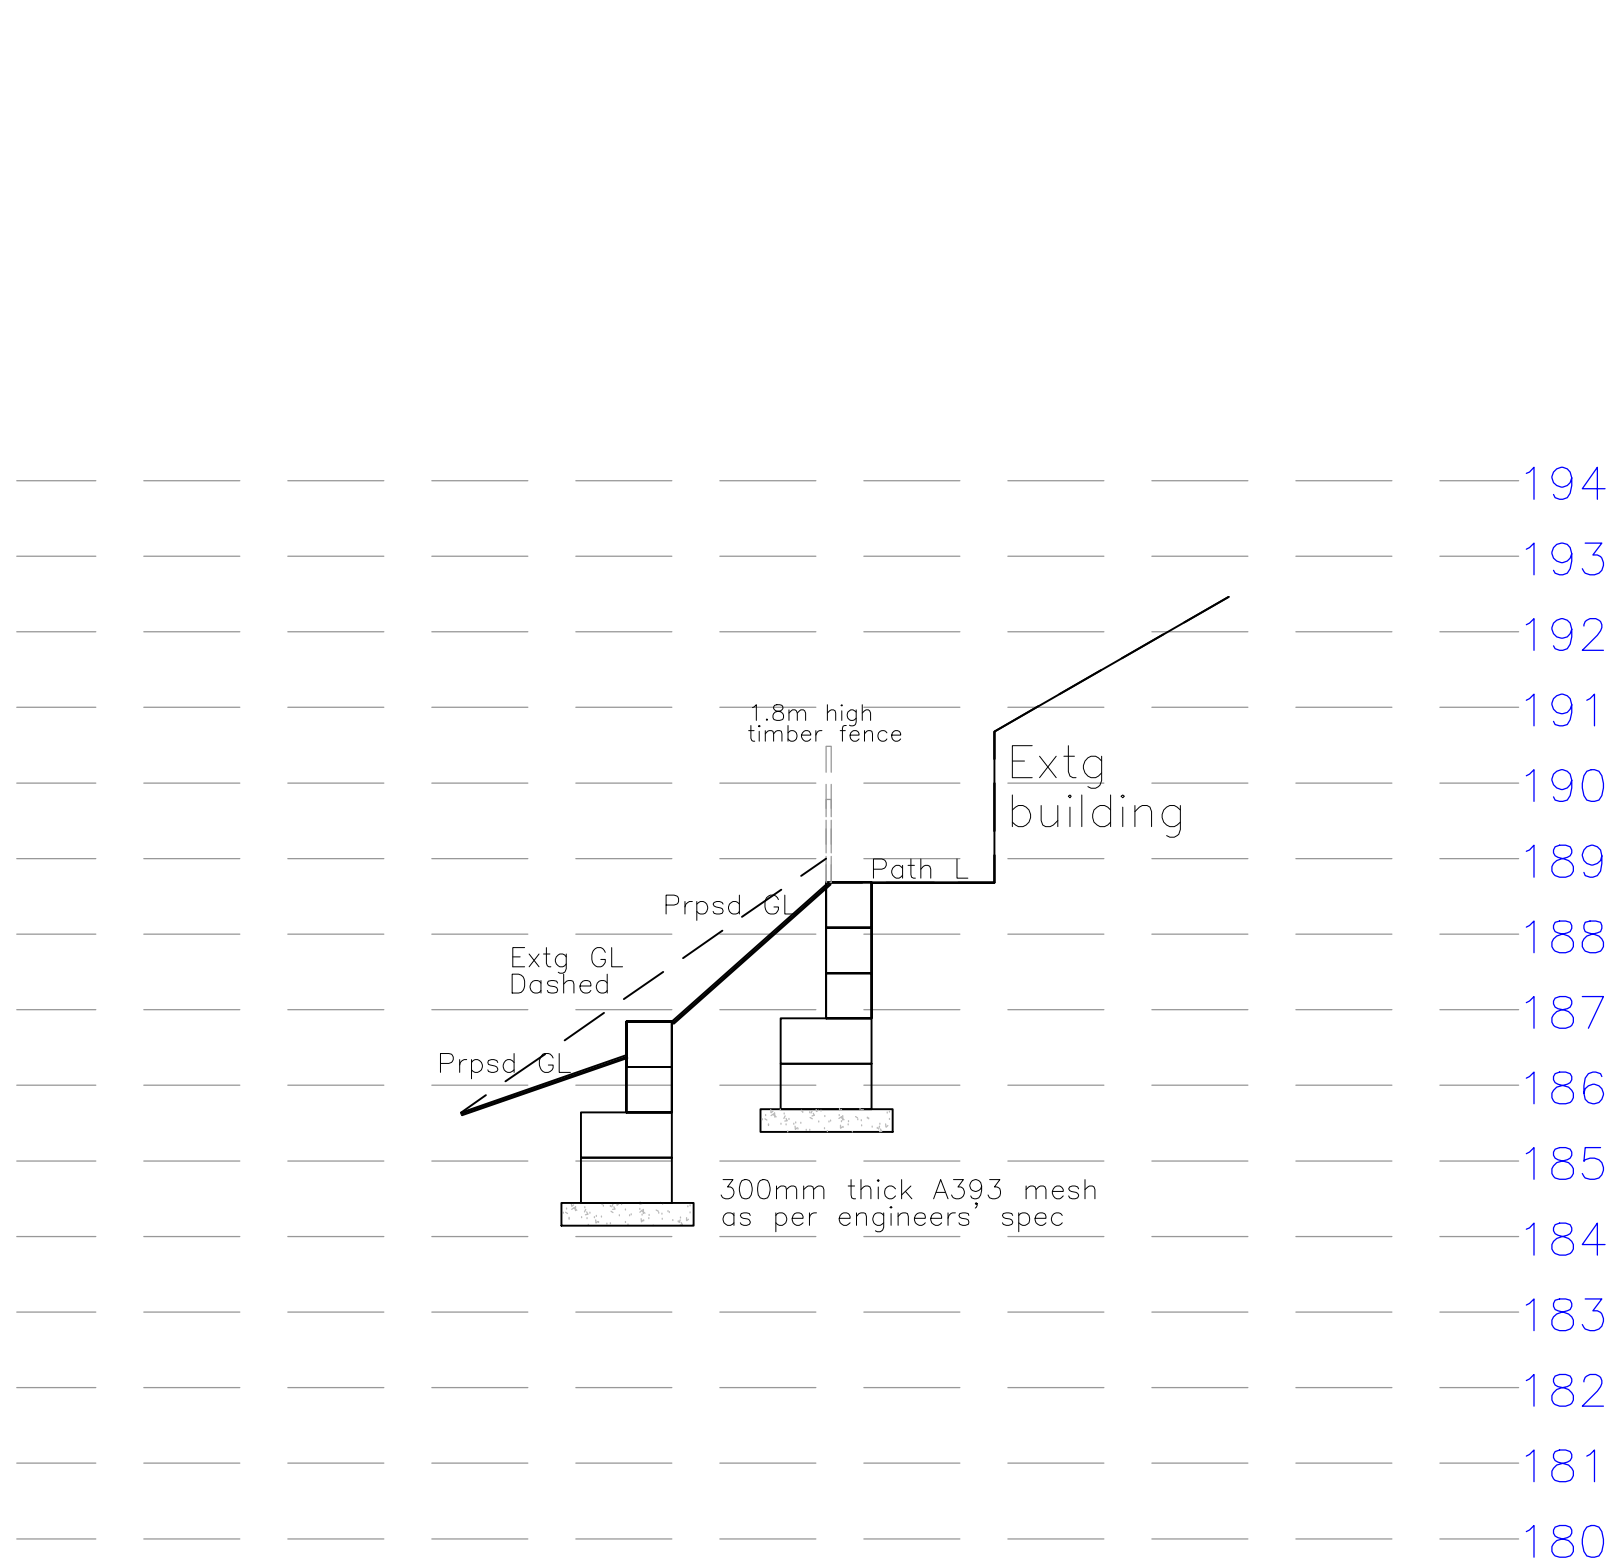

Proposed Section A-A
1:100

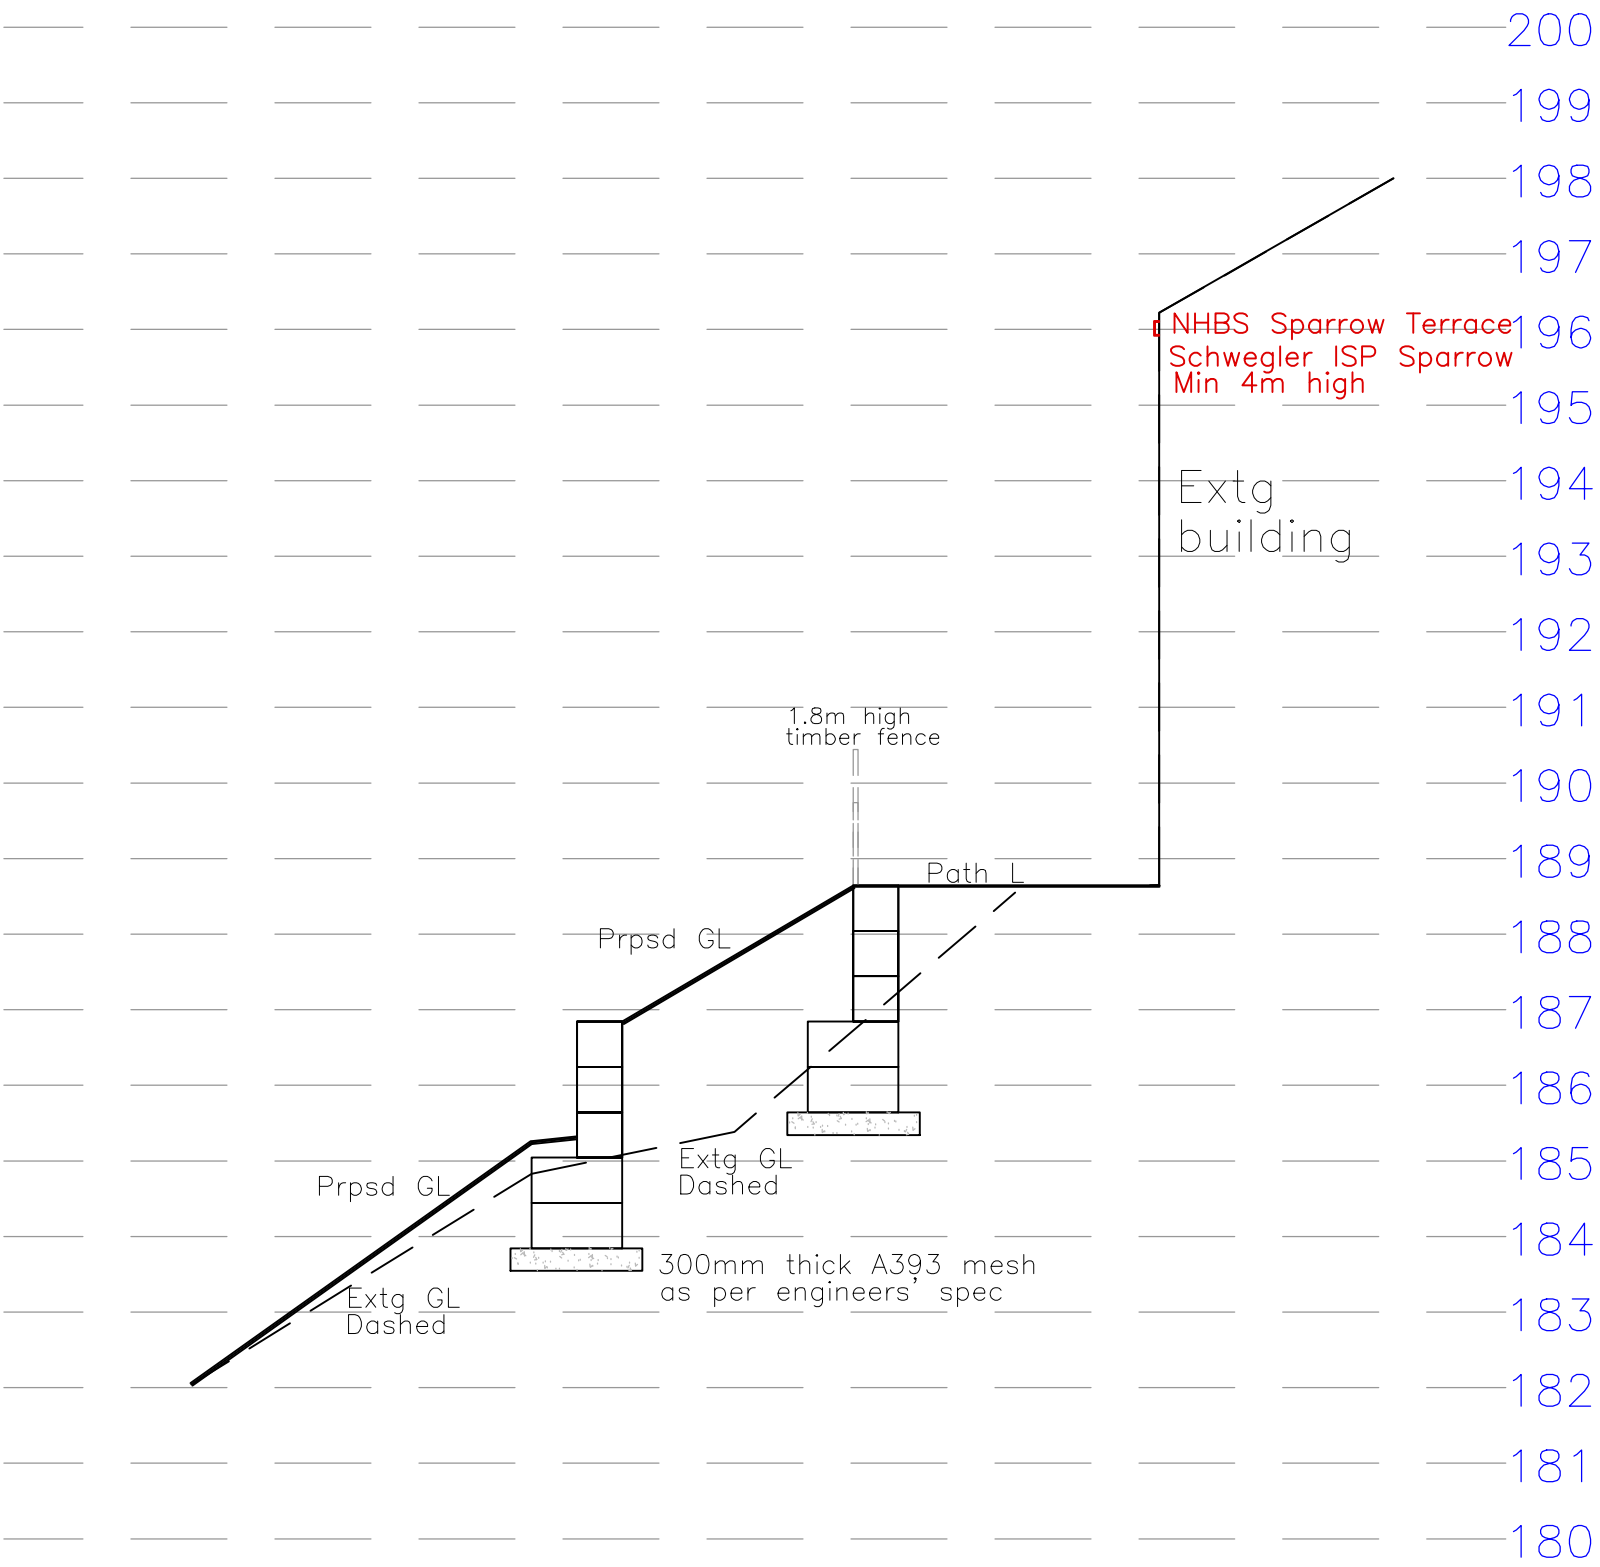

Proposed Section B-B
1:100

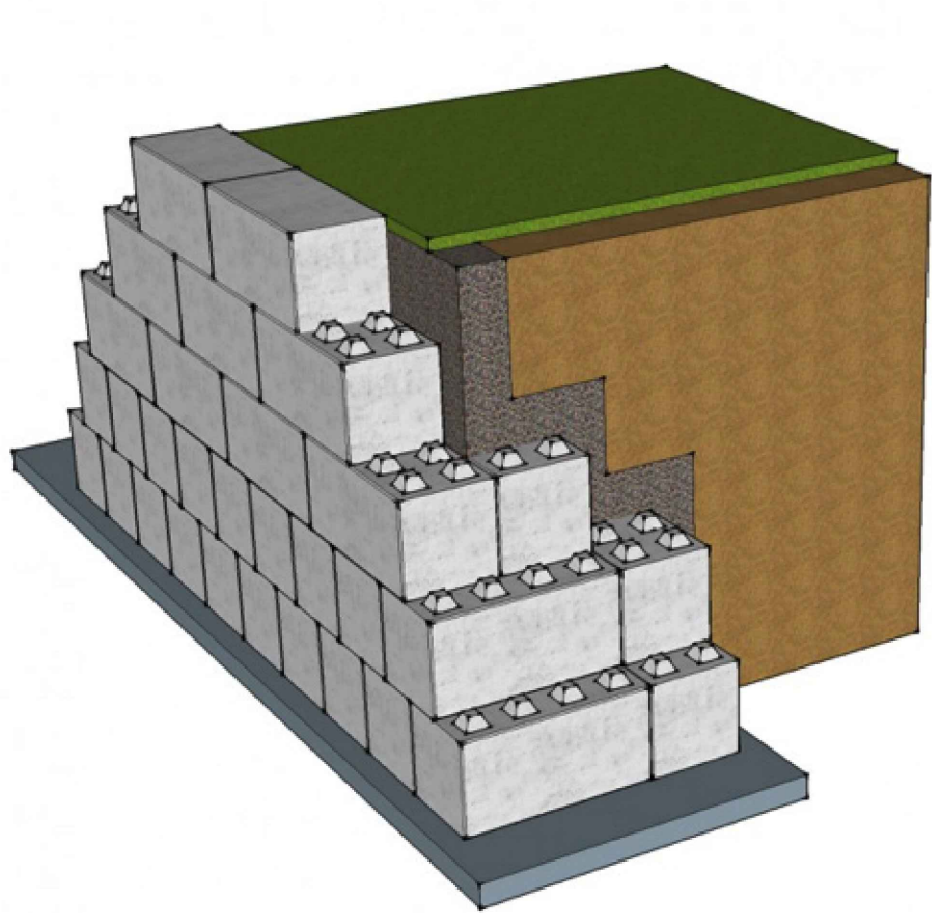

Concrete Interlocking Blocks Images

 Utopia Design Architectural Services 		
Utopia Design Architectural Services Building Planning Application Support Paul Thomas: BSc (Hons) Tel: 01685 559230. Mob: 07908 725065		
Issued Only for Purpose Indicated		
Drawing Status: FOR PLANNING PURPOSES ONLY		
Address	The Grawen Takeaway 19 Brecon Road Merthyr Tydfil CF47 8NR	
Project	Retaining Works with Associated Re-profiling of Land & New Boundary Treatments	
Drawn by	Date	Paper
PT	SEPT 24	A2
Title	Scale	
		1:100
Proposed Section		Drwg No GRAWEN 19 01C