



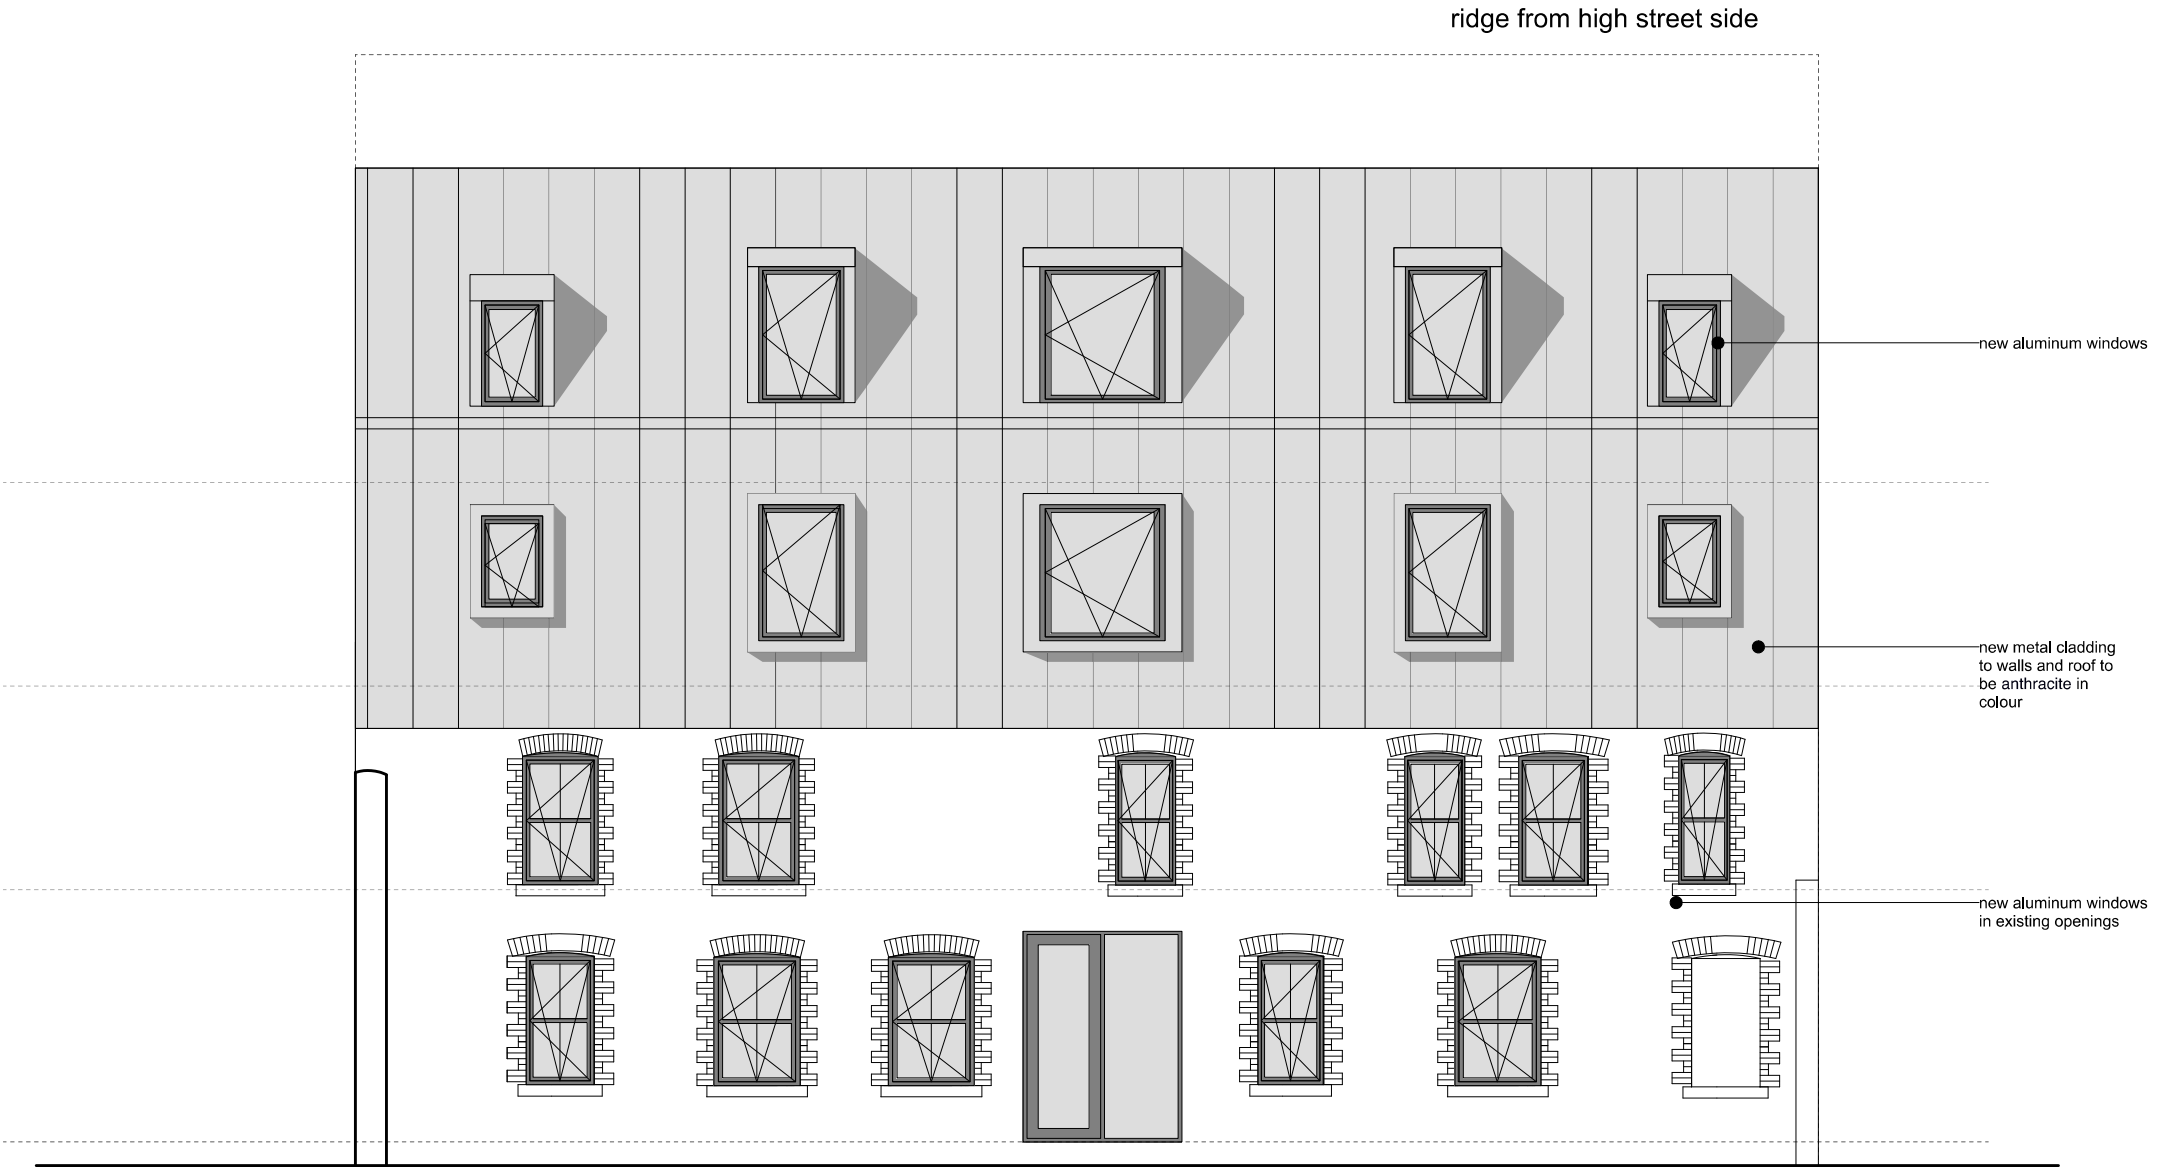

ELEVATION G PROPOSED REAR ELEVATION

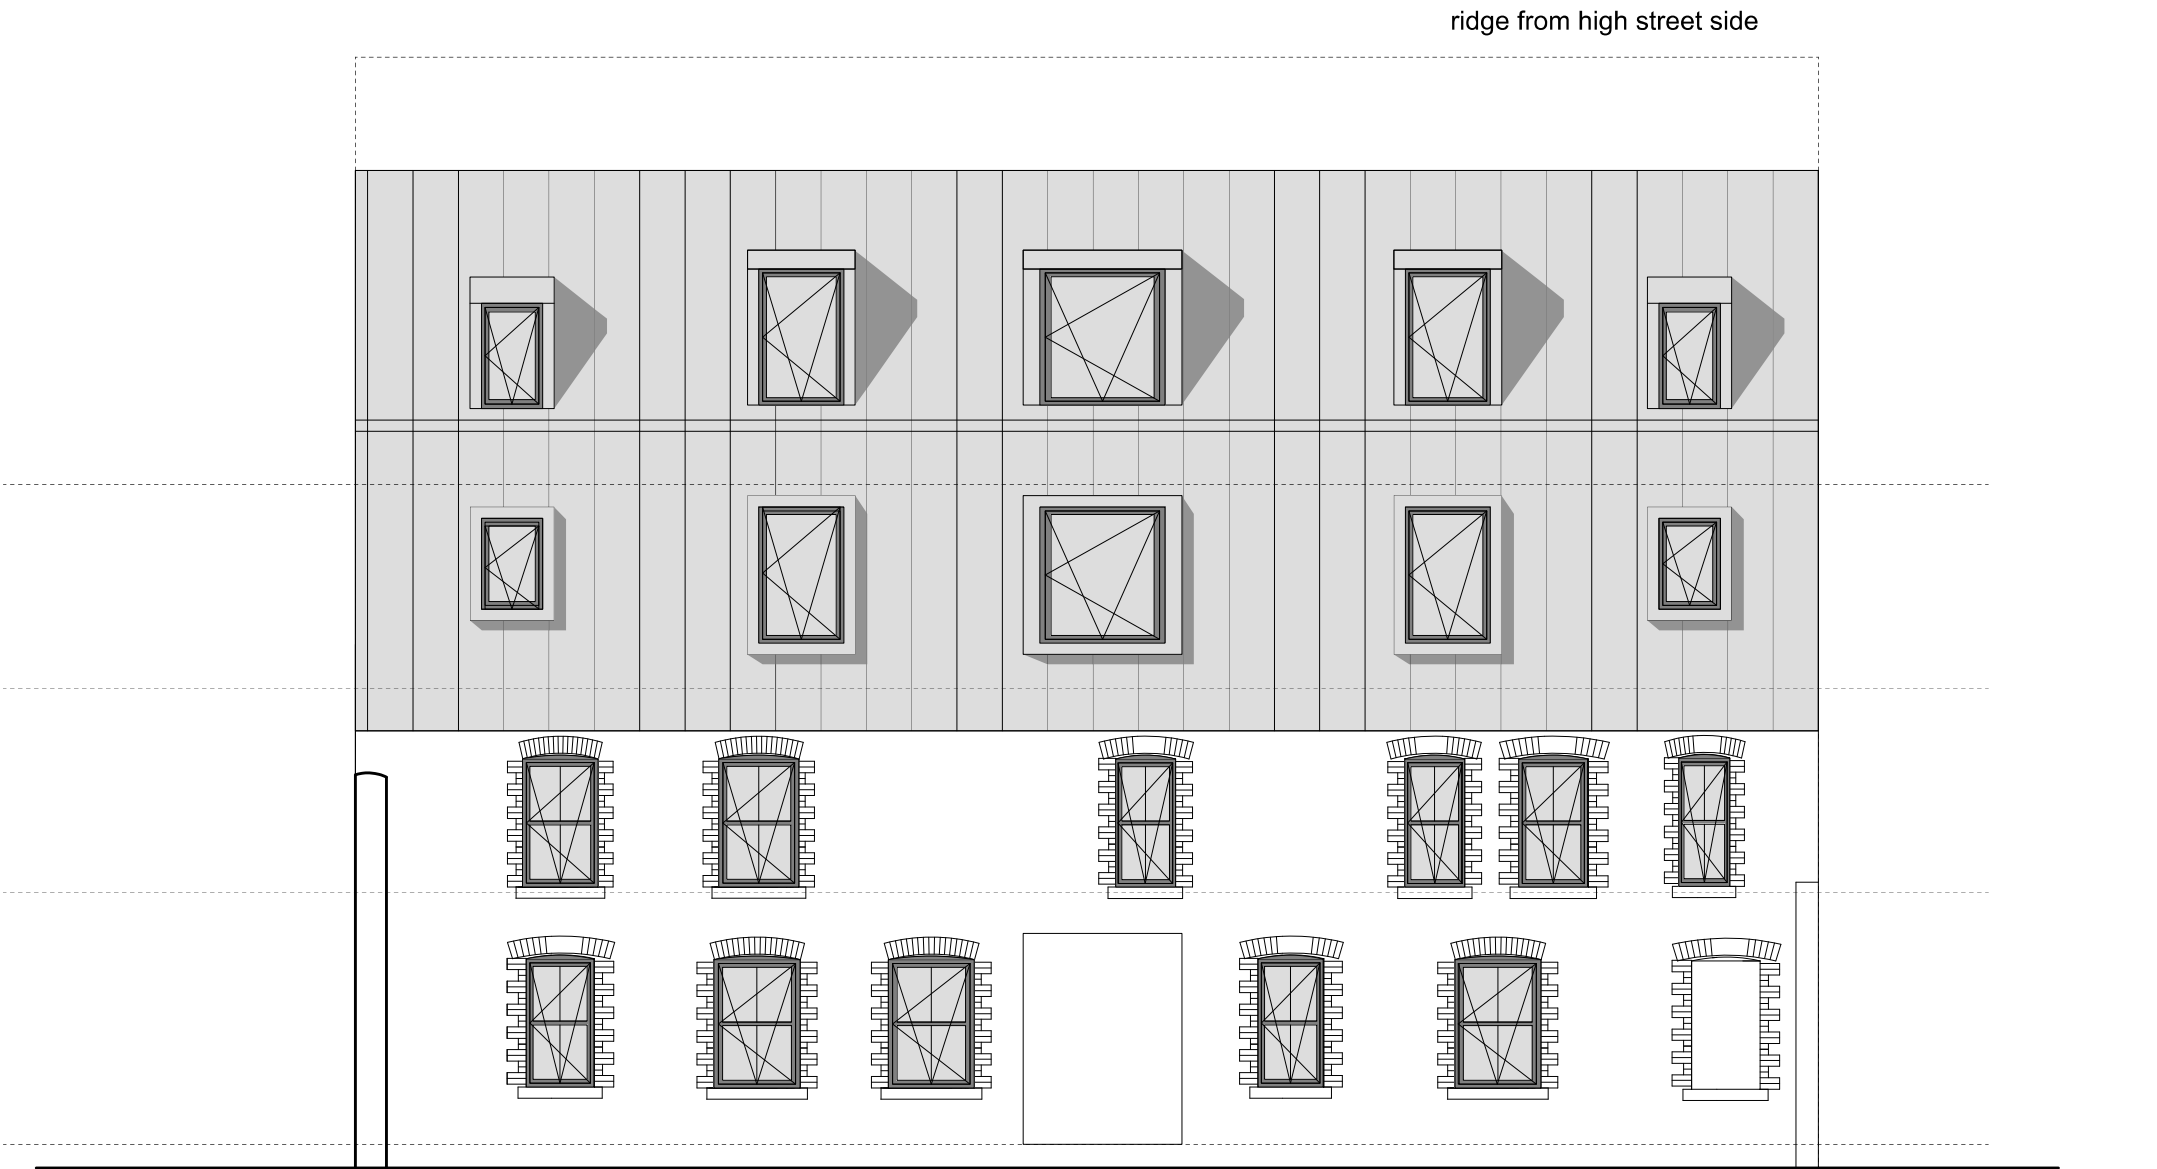

ELEVATION G EXISTING REAR ELEVATION