


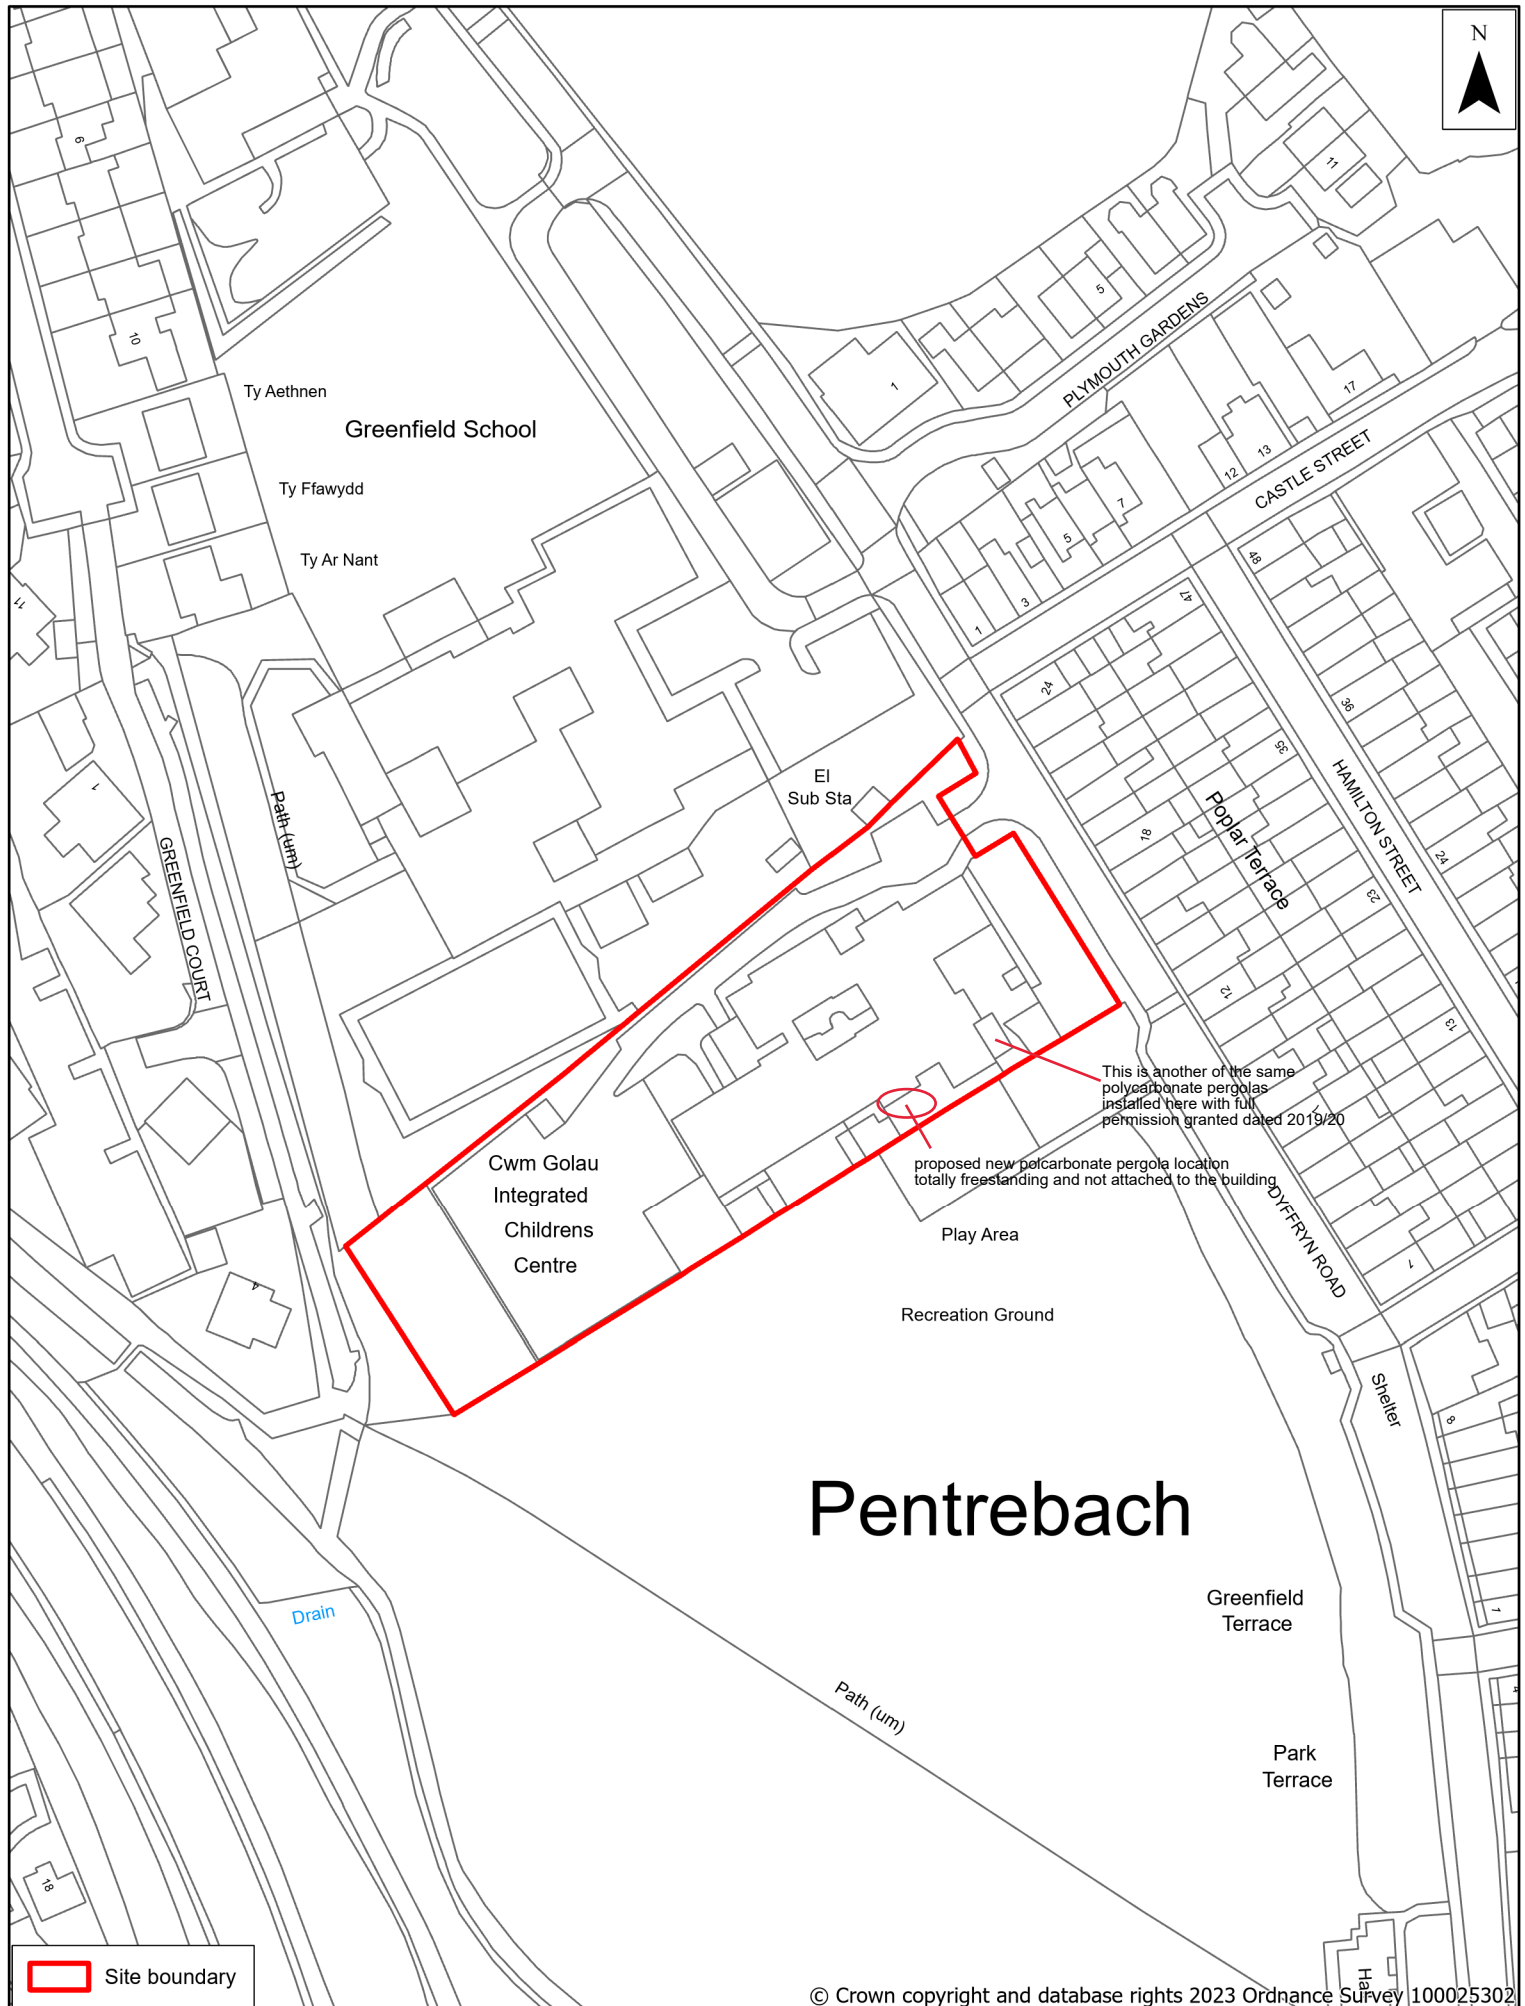

TITLE: Cwm Golau Integrated Children's Centre

SCALE: 1:1,250 at A4

DATE: 21/12/2023

DEPARTMENT: Planning

© Crown copyright and database rights 2023 Ordnance Survey 100025302