




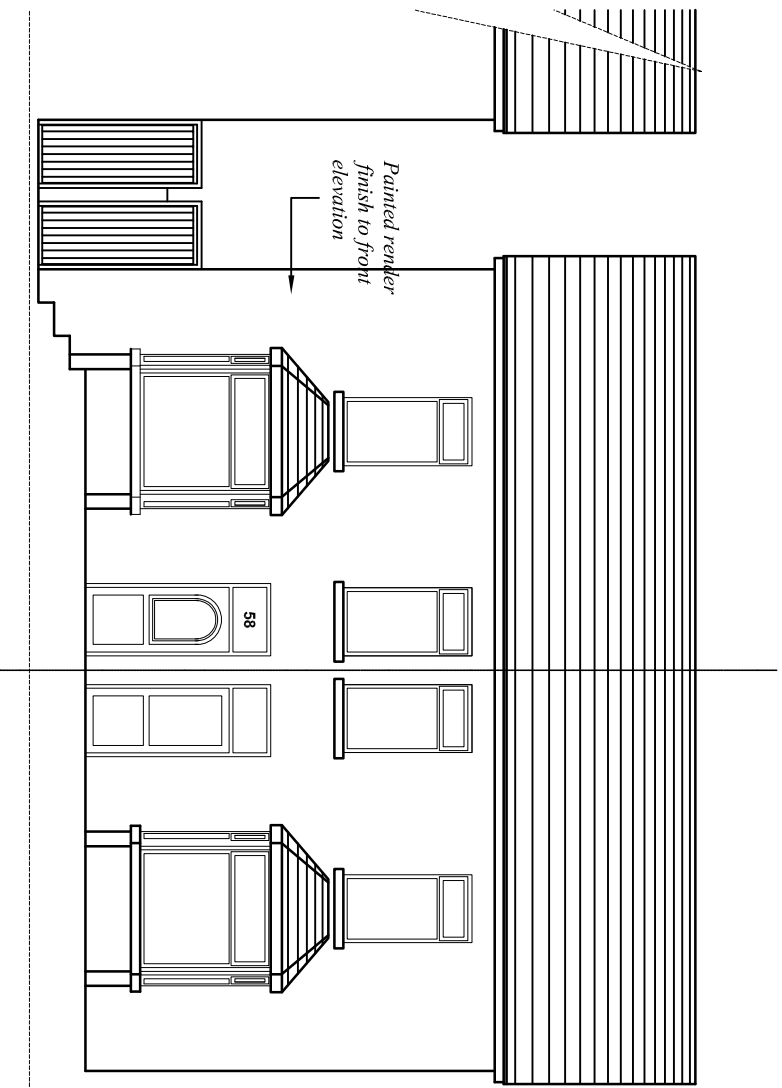


Front Elevation

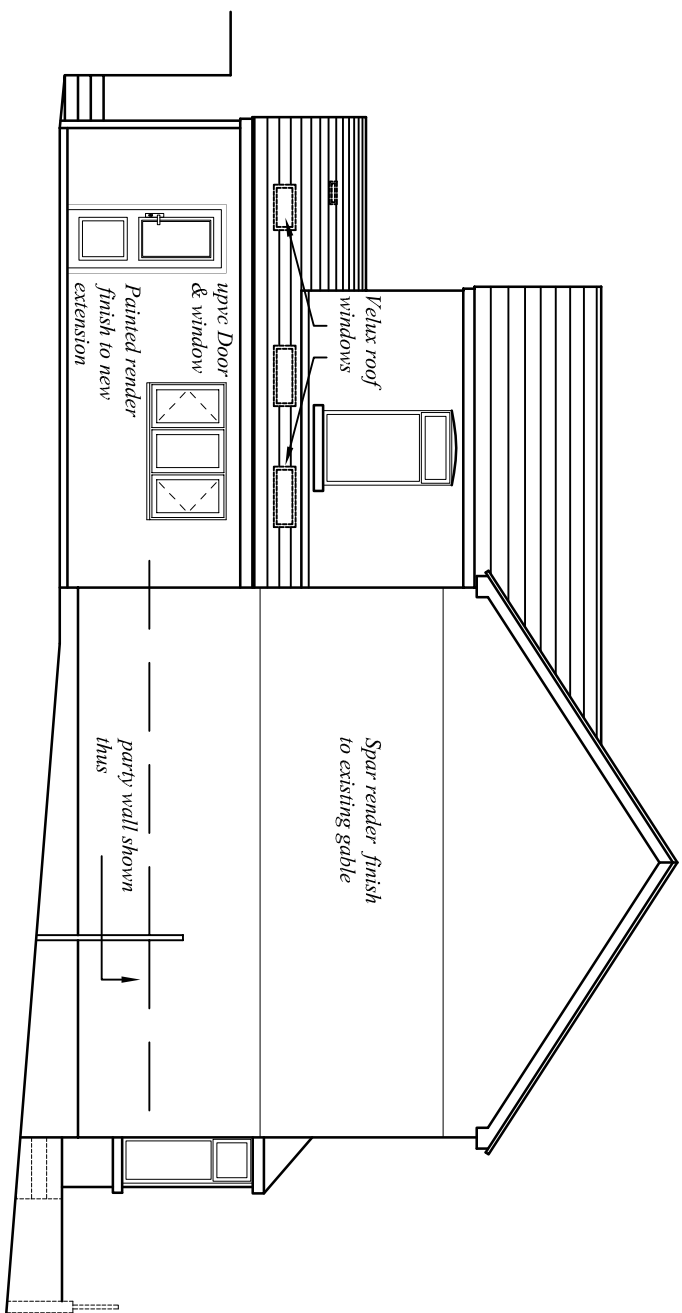

Side Elevation

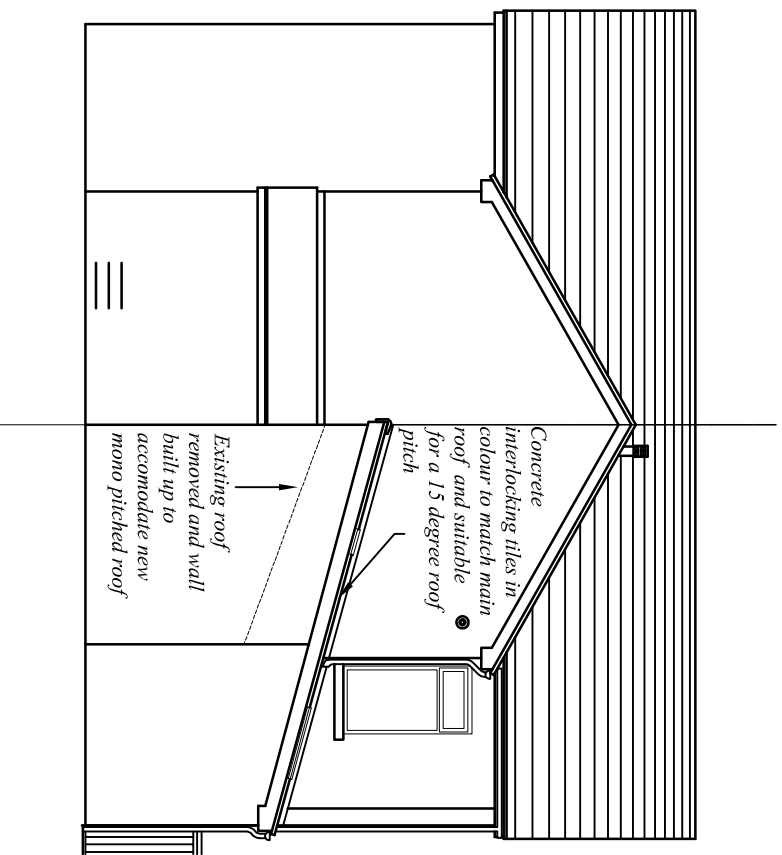

Rear Elevation

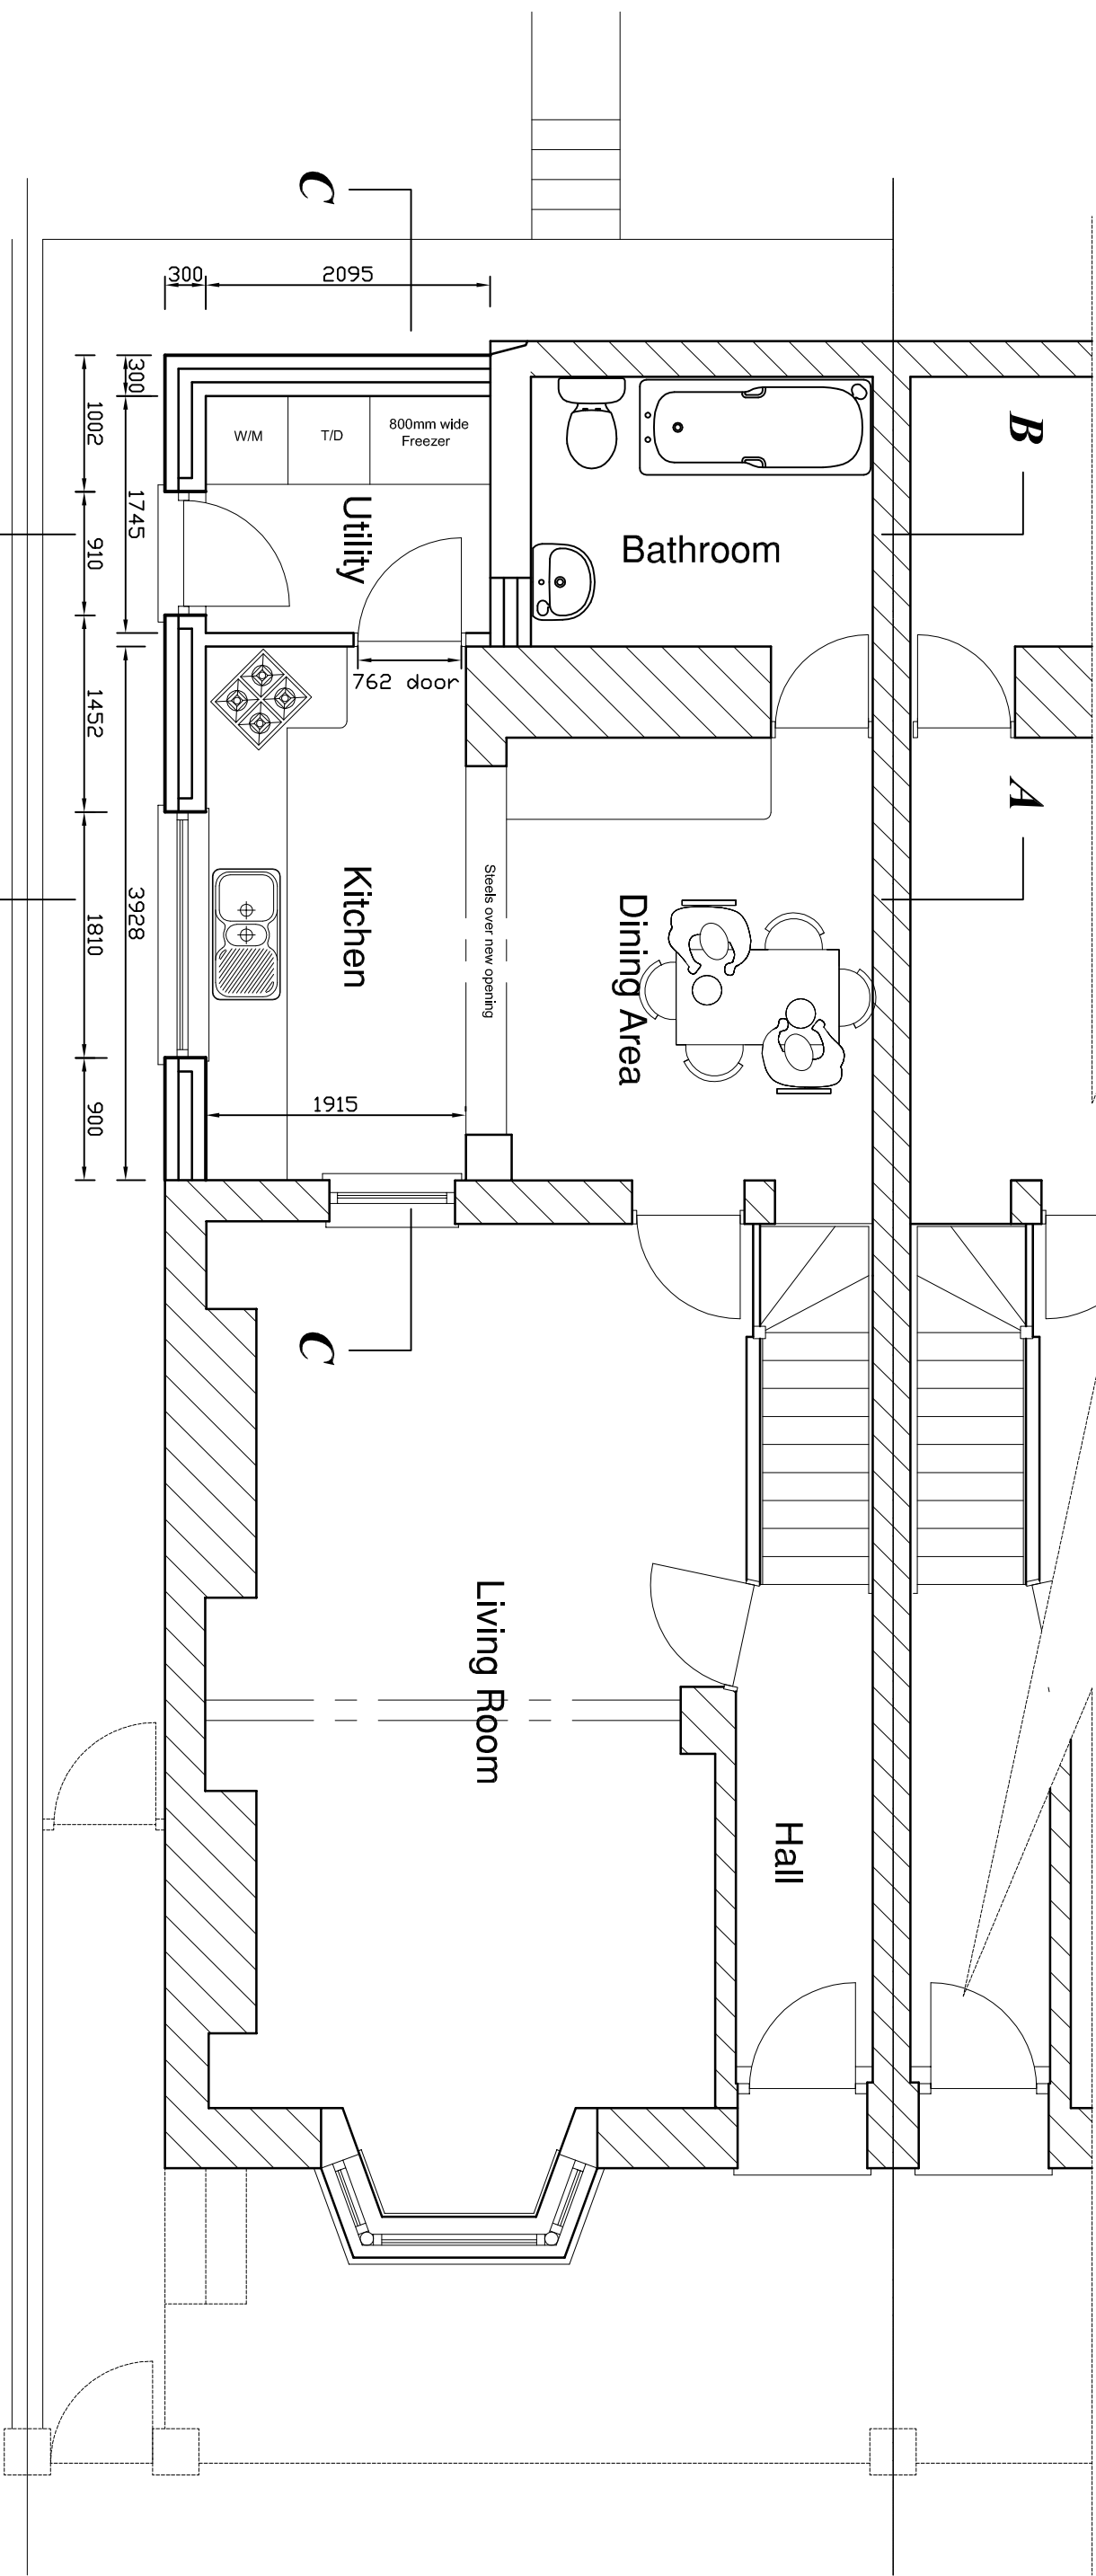

Ground Floor Plan

Title Side kitchen extension @ 58 Aberfan Road Aberfan Merthyr Tydfil CF48 4QJ		Client Mr & Mrs Stephen Minett 58 Aberfan Road Aberfan Merthyr Tydfil CF48 4QJ	
Drawing Proposals		Tid 07972341679	
Revision No		Drawn J Pugh :: AG Reed	
		Scale 1 / 100 :: 1 / 50	
		Date 07 / 01 / 2021	
		Amended	