



EXISTING FOOTPATH
SECTION A - A
SCALE 1:175

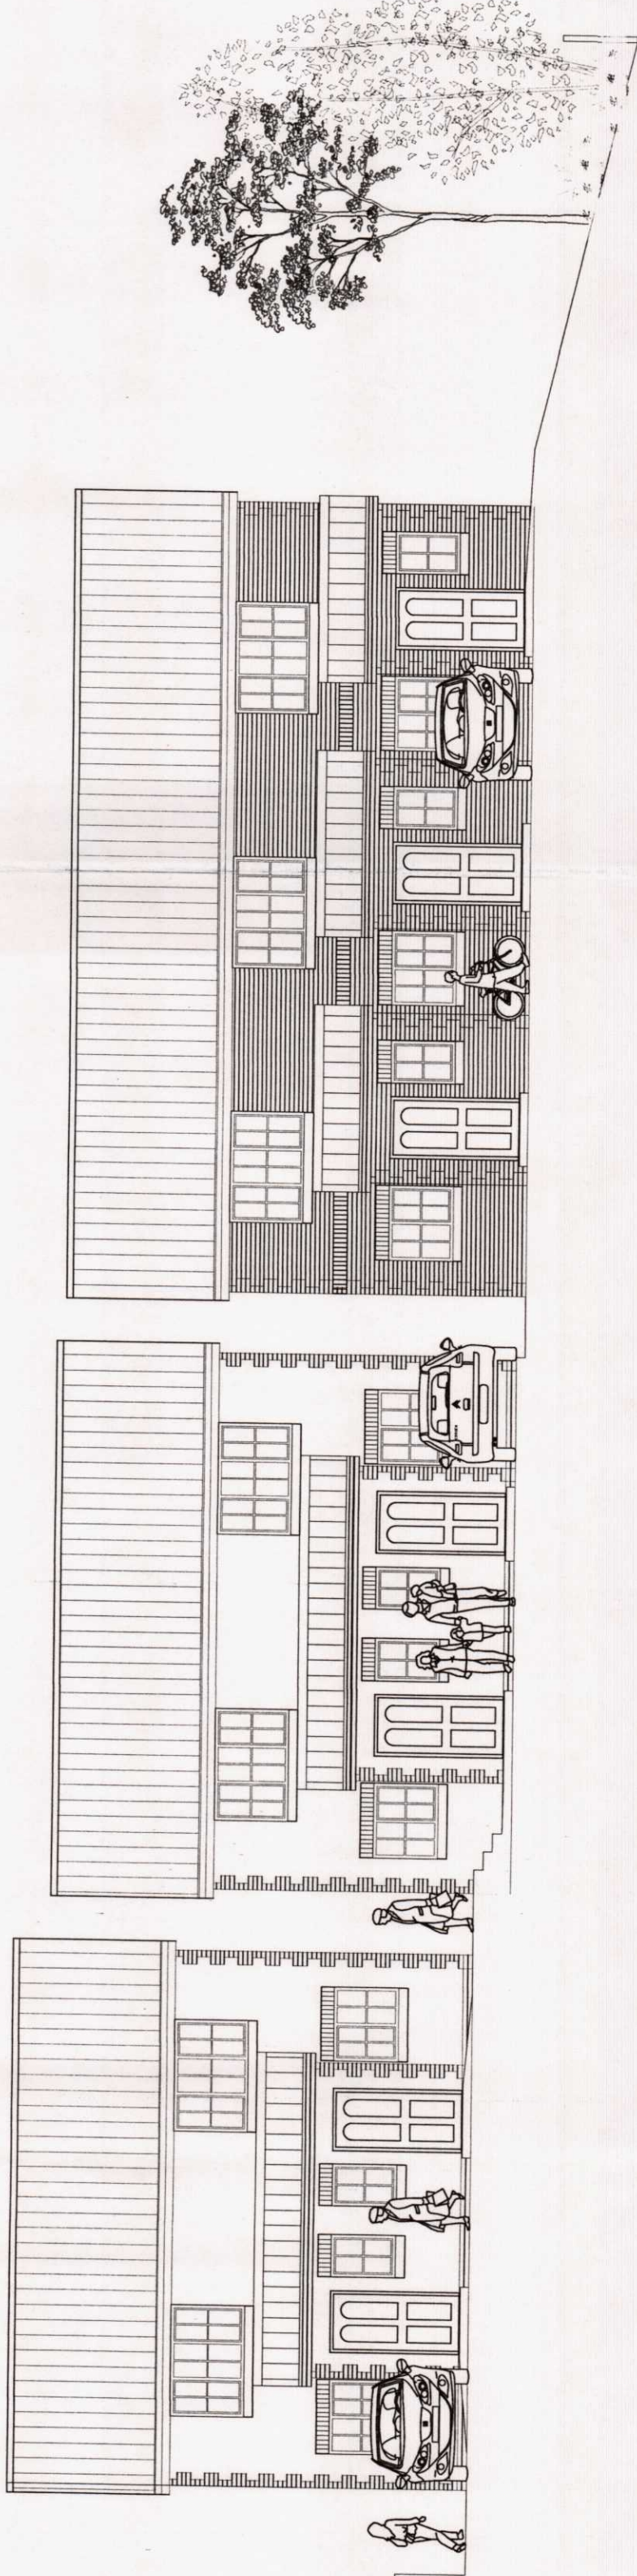

SECTION B - B
SCALE 1:100

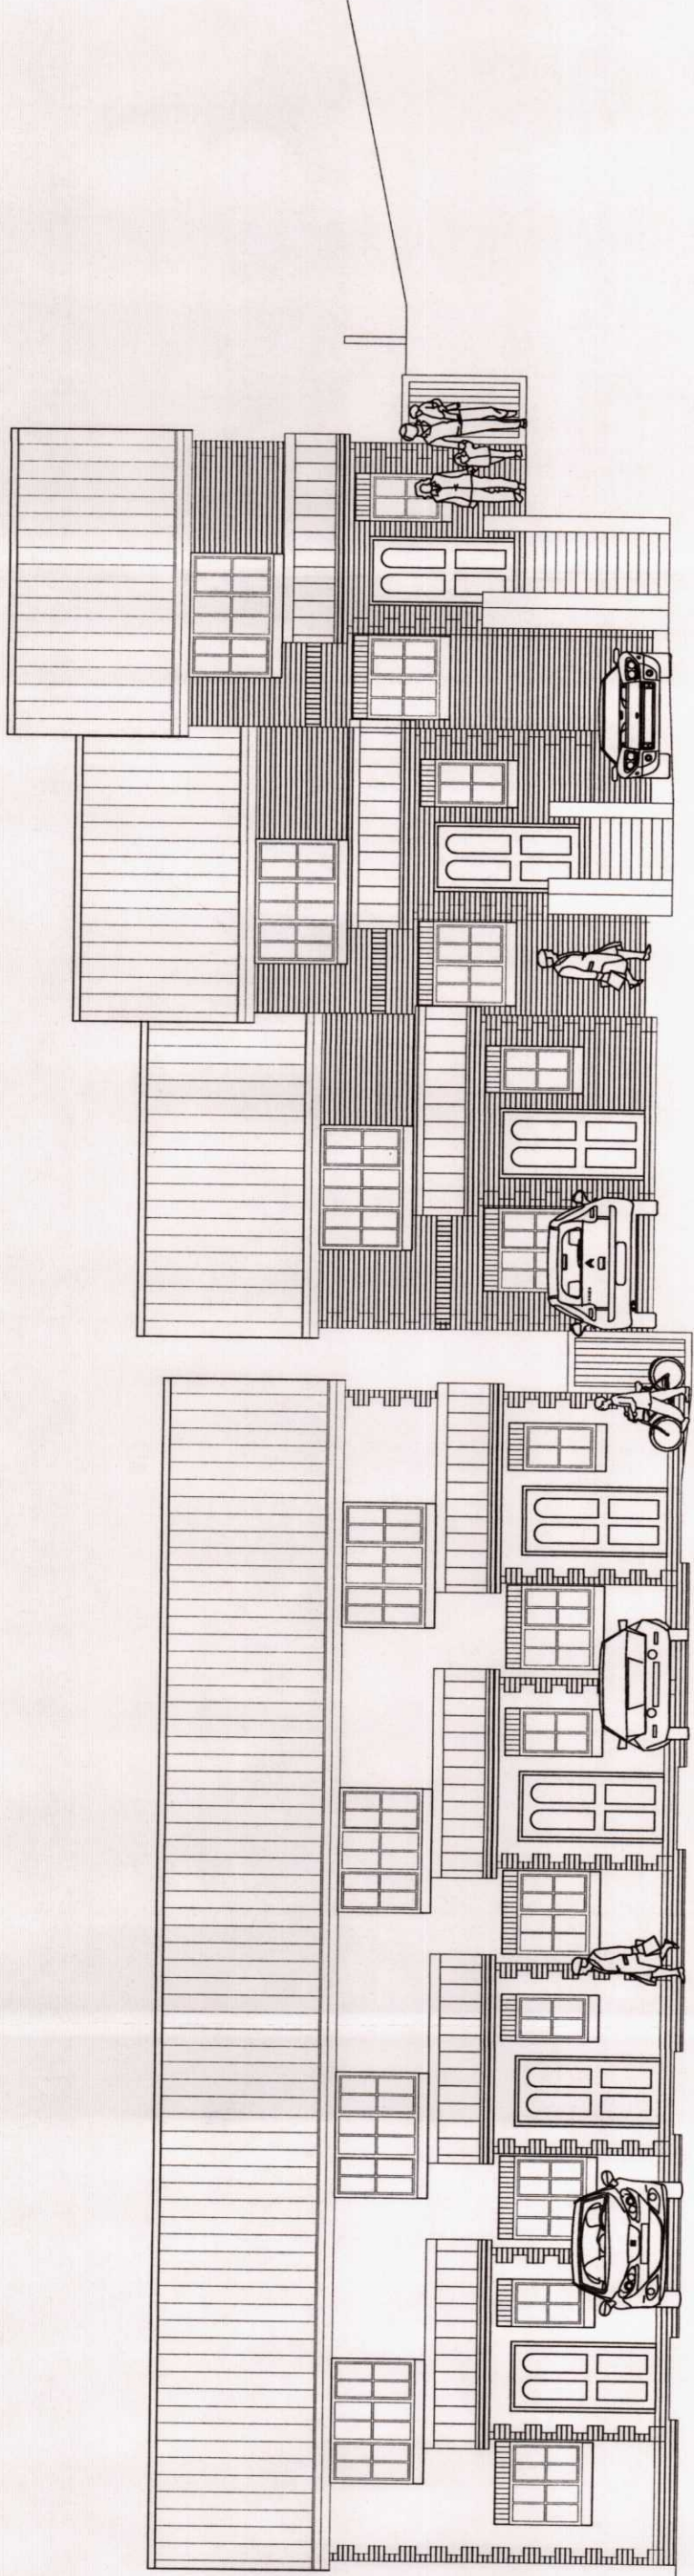

SECTION C - C
SCALE 1:100

This drawing, the works and concepts depicted are the copyright of Stephen George Architects. It may not be reproduced or made use of in any form without the written consent of Stephen George Architects.

Do not scale off this drawing.

All heights, levels, areas and materials to be checked on site before any work is put to hand.

SGA
STEPHEN GEORGE ARCHITECTS
25 COURTLAND TERRACE
DUBLIN 15
TEL: 01855 371974
WWW.SGAARCHITECTS.CO.UK
SGA@SGAARCHITECTS.CO.UK

Client
DEVELOPER : KEVIN JONES

Project
NEW PRIVATE HOUSING DEVELOPMENT
TREVOR CLOSE, MERTHYR TYDFIL.
PHASE 2

Drawing Title
STREET ELEVATIONS

CAD ref	7778-27	Drawn	SMH
Date	MAR 2016	Scale	1:175, 100 @ A1

Project No.	7778	Drawing No.	27	Revision	-
-------------	------	-------------	----	----------	---