

Appendix A: Traffic Management Plan

Appendix B: Existing Services

Appendix A: Traffic Management Plan

TRAFFIC MANAGEMENT PLAN – SPRINGFIELD RISE, TREHARRIS




Key


- Denotes Public highway (Springfield Rise)
- Denotes temporary indicative allocation for visitor parking zone
- Denotes site roads for traffic movement & material deliveries
- Temporary/holding material delivery drop off location
- Denotes site footpaths (pre and post completion)
- Denotes location for site office, welfare and storage containers.
- Denotes site entrance with hording access gate provision
- Denotes public highway and site typical vehicle access routes
- Denotes location of standpipe for wheel wash facility
- 1 Construction Site ahead signage
- 2 Contractors + client main signage
- 3 Site safety signage

Note: to be read in with phasing plan and Construction Method Statement / Construction Phase Plan

Appendix B: Existing Services

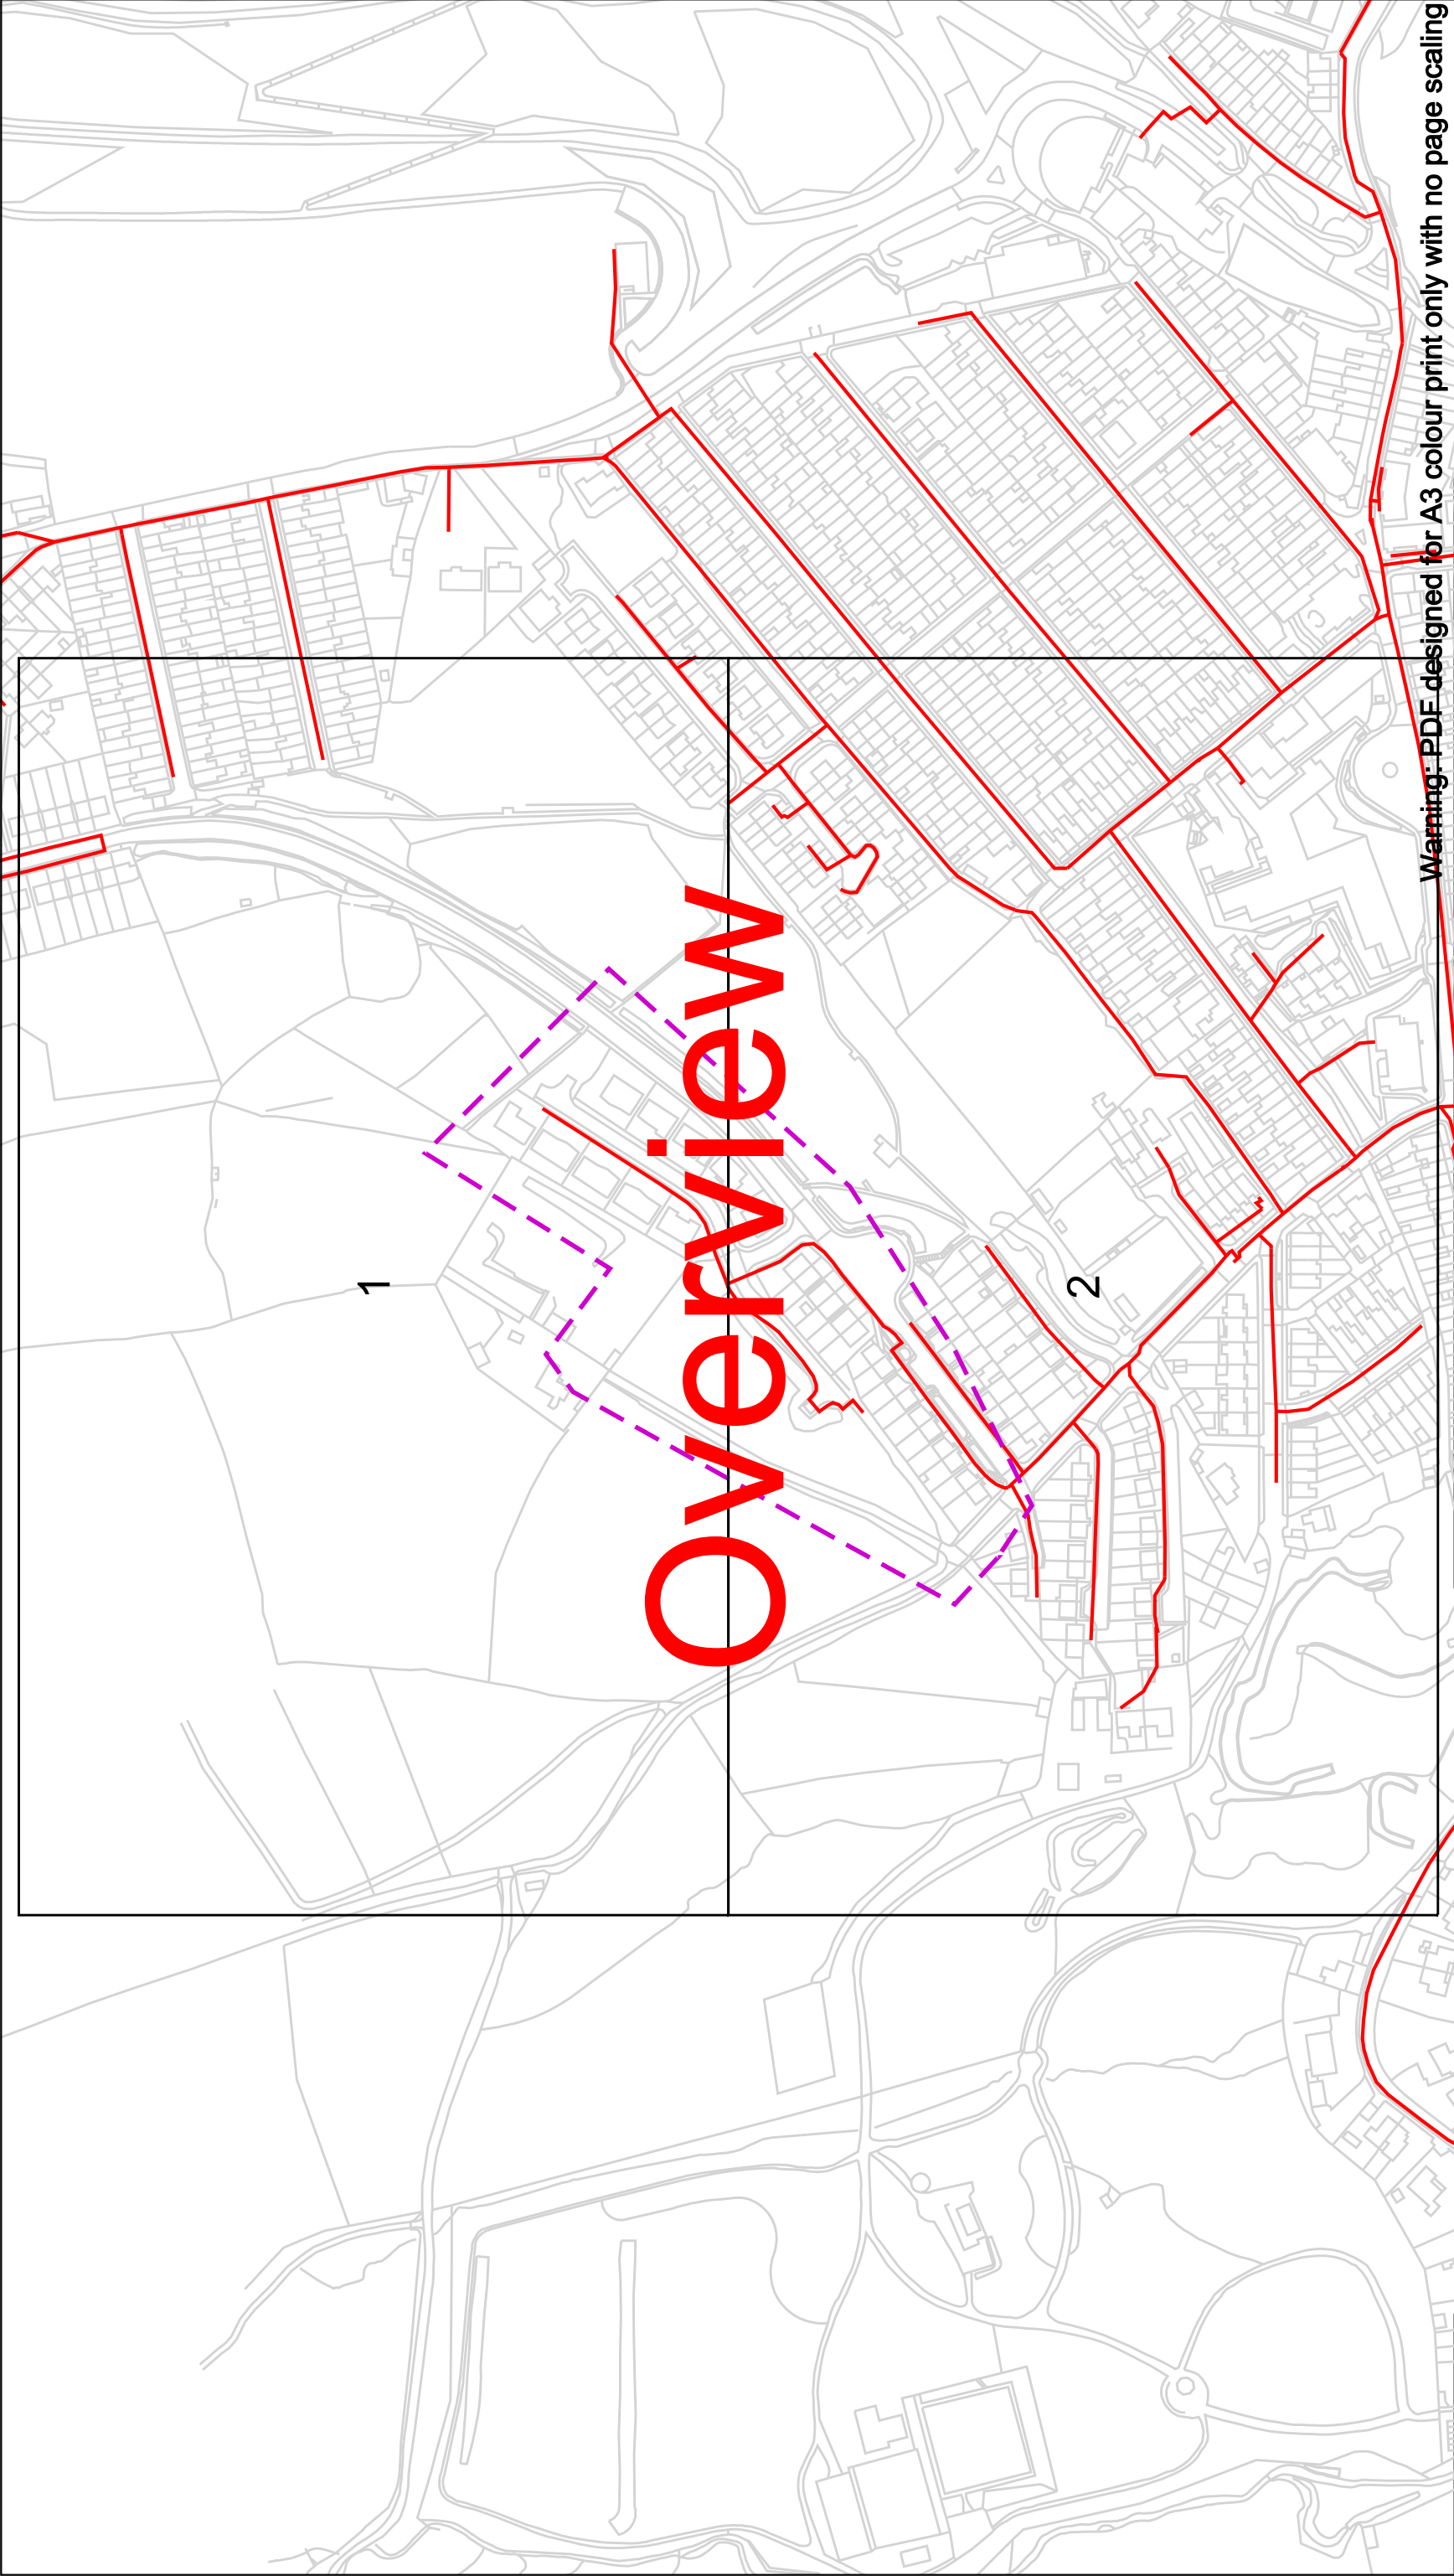

Contact Us Mapping Enquiries: 02920 278 912 General Enquiries: 0800 312 2399 Date Requested: 29/06/2022 Job Reference: 26104747 Site Location: 309605 197329 Requested by: Mr James Sloan Your Scheme/Reference: Springfield Rise	IMPORTANT NOTICES • This information is given as a guide only and its accuracy cannot be guaranteed • The plan only shows those pipes owned by Wales & West Utilities (WWU) as its role as a licensed Gas Transporter • Service pipes, valves, syphons, stub connections etc. may not be shown but their presence should be anticipated • You must use safe digging practices in accordance with HS(G)47 to establish the actual position of mains, services and other apparatus before any mechanical excavation is used • It is your responsibility to ensure this information is provided to all persons working near our plant • If in doubt call the WWU dig team on 02920 278912	In case of an emergency call 0800 111 999 Dig Sites Area: - - - - - Line: - - - - - Low Pressure (LP) 21mbar – 75mbar Medium Pressure (MP) 350mbar – 2bar Intermediate Pressure (IP) 2bar – 7bar High Pressure (HP) >7bar Line/Fire Valve Governor Station Change of Diameter End Cap Depth of cover	WALES & WEST UTILITIES Smell gas? Call the Gas Emergency Service on 0800 111 999. Dial before you dig Call 029 2027 8912 before you start work. Investigate Before you dig, make sure you know what's below. Go ahead Done your research? Now you can dig safely. We need 10 days notice
Scale: 1:2563 (When plotted at A3) Crown Copyright © - Reproduced by permission of Ordnance Survey on behalf of HMSO. And database right 2020. All rights reserved. Ordnance Survey Licence number 0100044308.			

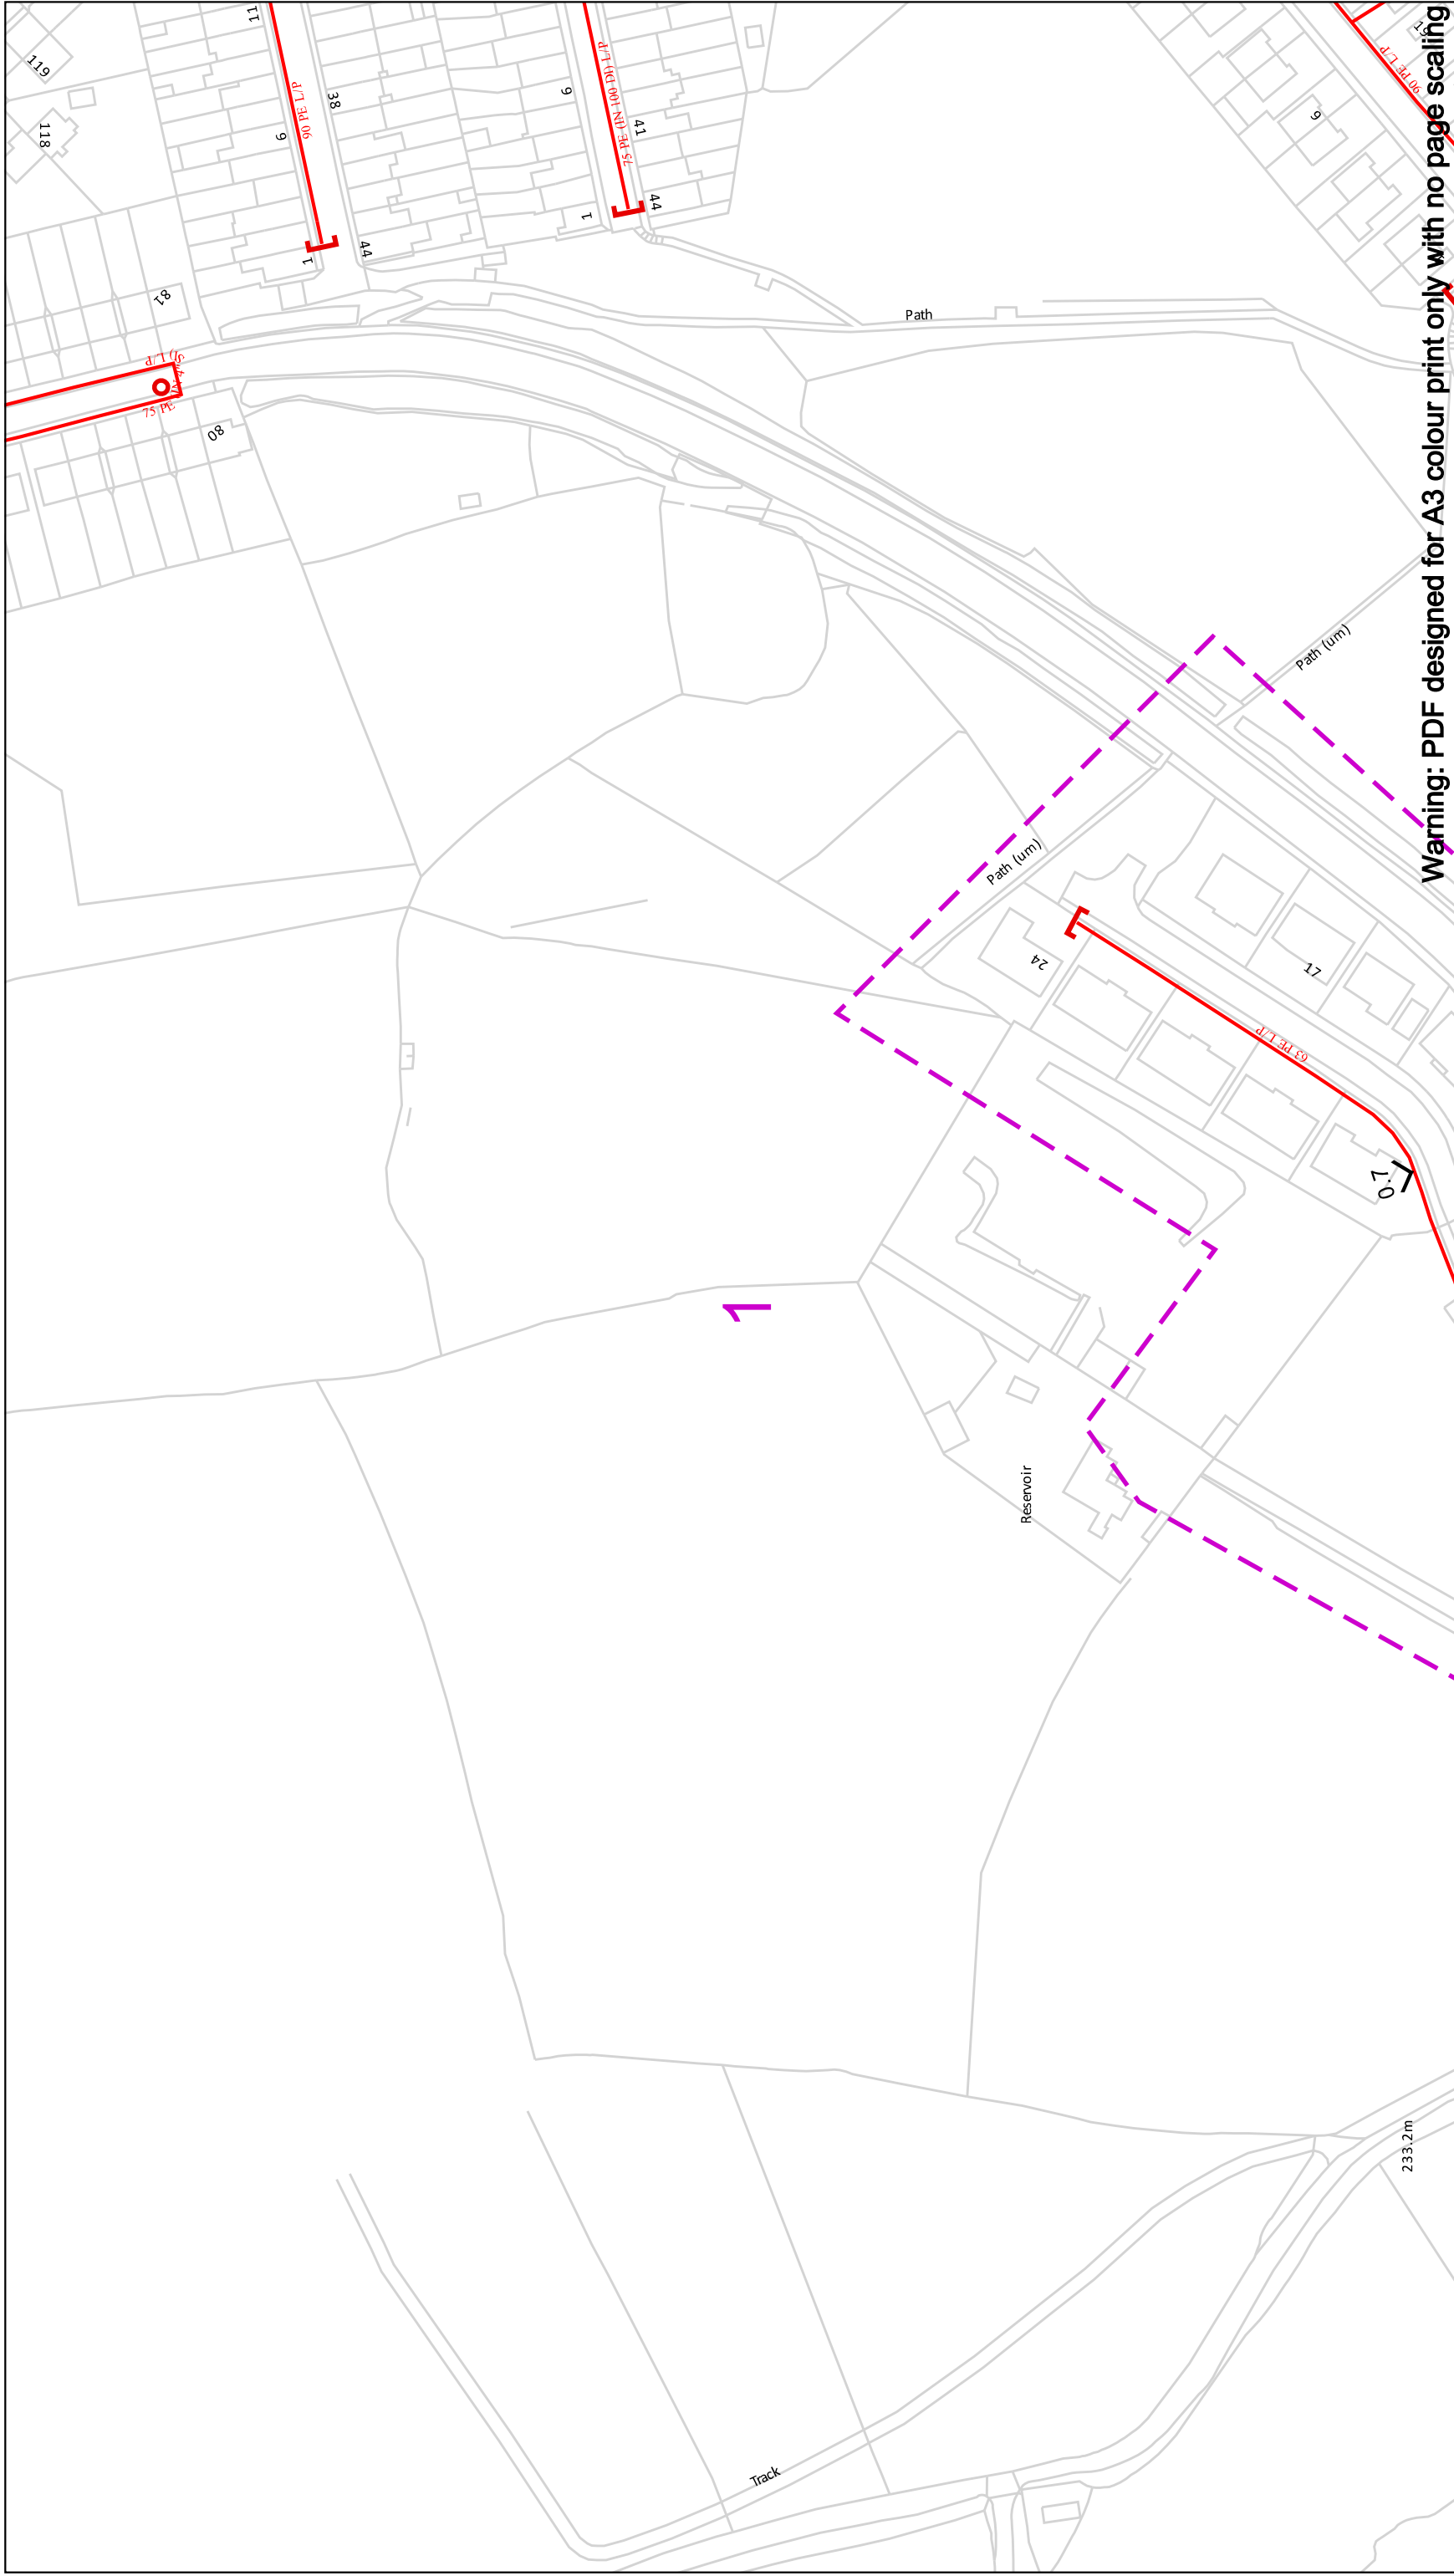

Contact Us
Mapping Enquiries: 02920 278 912
General Enquiries: 0800 912 2999

Date Requested: 29/06/2022
Job Reference: 26104747
Site Location: 309605 197329

Requested by: Mr James Sloan
Your Scheme/Reference: Springfield
Rise

IMPORTANT NOTICES

- This information is given as a guide only and its accuracy cannot be guaranteed
- The plan only shows those pipes owned by Wales & West Utilities (WUU) as its role as a licensed Gas Transporter
- Service pipes, valves, syphons, stub connections etc. may not be shown but their presence should be anticipated
- You must use safe digging practices in accordance with HSG47 to establish the actual position of mains, services and other apparatus before any mechanical excavation is used
- It is your responsibility to ensure this information is provided to all persons working near our plant if in doubt call the WUU dig team on 02920 278912

Scale: 1:1250 (When plotted at A3)

In case of an emergency call 0800 111 999



100m

Dig Sites

Area:

Low Pressure (LP) 21mbar – 75mbar

Medium Pressure (MP) 350mbar – 2bar

Intermediate Pressure (IP) 2bar – 7bar

High Pressure (HP) >7bar

Smell gas?
Call the Gas Emergency Service on
0800 111 999.


Dial
Call 029 2027 8912
before you start work.

Investigate
Before you dig, make sure
you know what's below.


Go ahead
Done your research?
Now you can dig safely.

Dial before you dig

We need
10 days'
notice

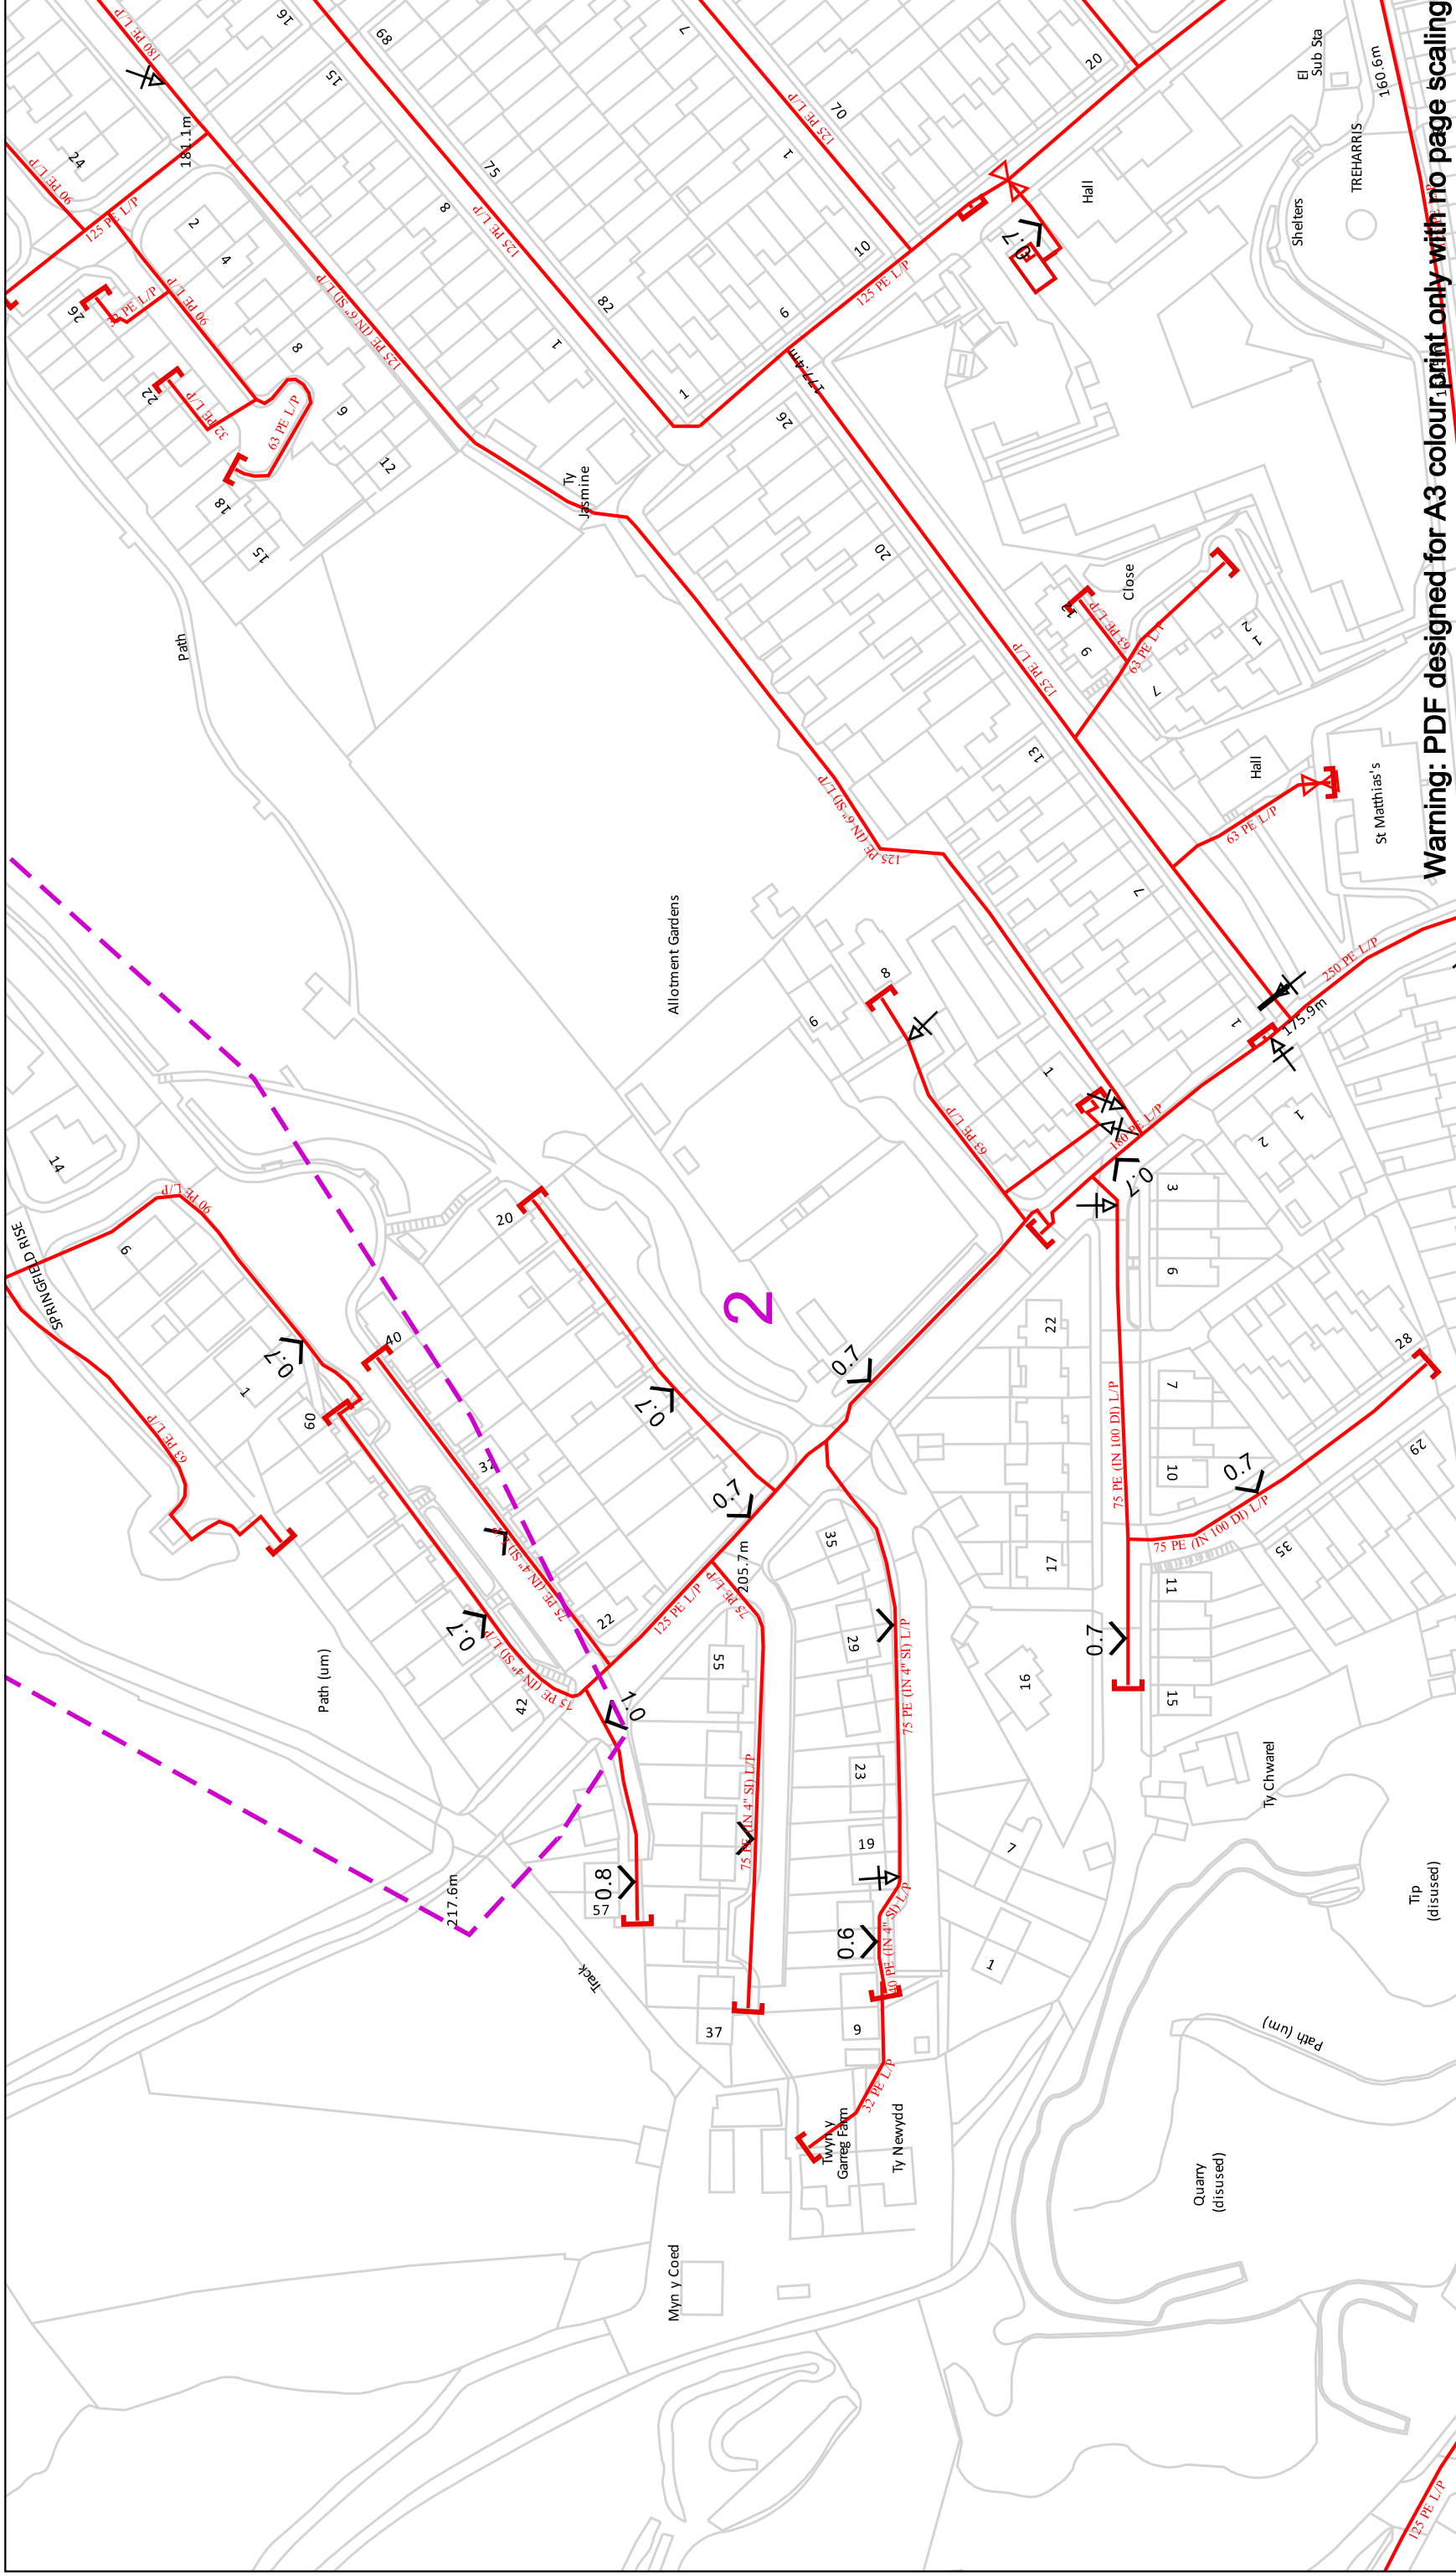

Contact Us Mapping Enquiries: 02920 278 912 General Enquiries: 0800 912 2999	Date Requested: 29/06/2022 Job Reference: 26104747 Site Location: 309605 197329 Requested by: Mr James Sloan Your Scheme/Reference: Springfield Rise	In case of an emergency call 0800 111 999	 Smell gas? Call the Gas Emergency Service on 0800 111 999. Dial Call 029 2027 8912 before you start work. Investigate Before your dig makes sure you know what's below. Go ahead Done your research? Now you can dig safely. We need 10 days' notice
IMPORTANT NOTICES - This information is given as a guide only and its accuracy cannot be guaranteed - The plan only shows those pipes owned by Wales & West Utilities (WWU) as its role as a licensed Gas Transporter - Service pipes, valves, syphons, stub connections etc. may not be shown but their presence should be anticipated - You must use safe digging practices in accordance with HS(G47) to establish the actual position of mains, services and other apparatus before any mechanical excavation is used - It is your responsibility to ensure this information is provided to all persons working near our plant - If in doubt call the WWU dig team on 02920 278912 Crown Copyright © - Reproduced by permission of Ordnance Survey on behalf of HMSO. And database right 2020. All rights reserved. Ordnance Survey Licence number 0100044308.			
Dig Sites  Area: ---- Line: ---- Low Pressure (LP) 21mbar – 75mbar Medium Pressure (MP) 350mbar – 2bar Intermediate Pressure (IP) 2bar – 7bar High Pressure (HP) >7bar Scale: 1:1250 (When plotted at A3) Legend: - Line/Fire Valve - Governor Station - Change of Diameter - End Cap - Depth of cover			
Scale: 1:1250 (When plotted at A3) Scale: 1:1250 (When plotted at A3)			

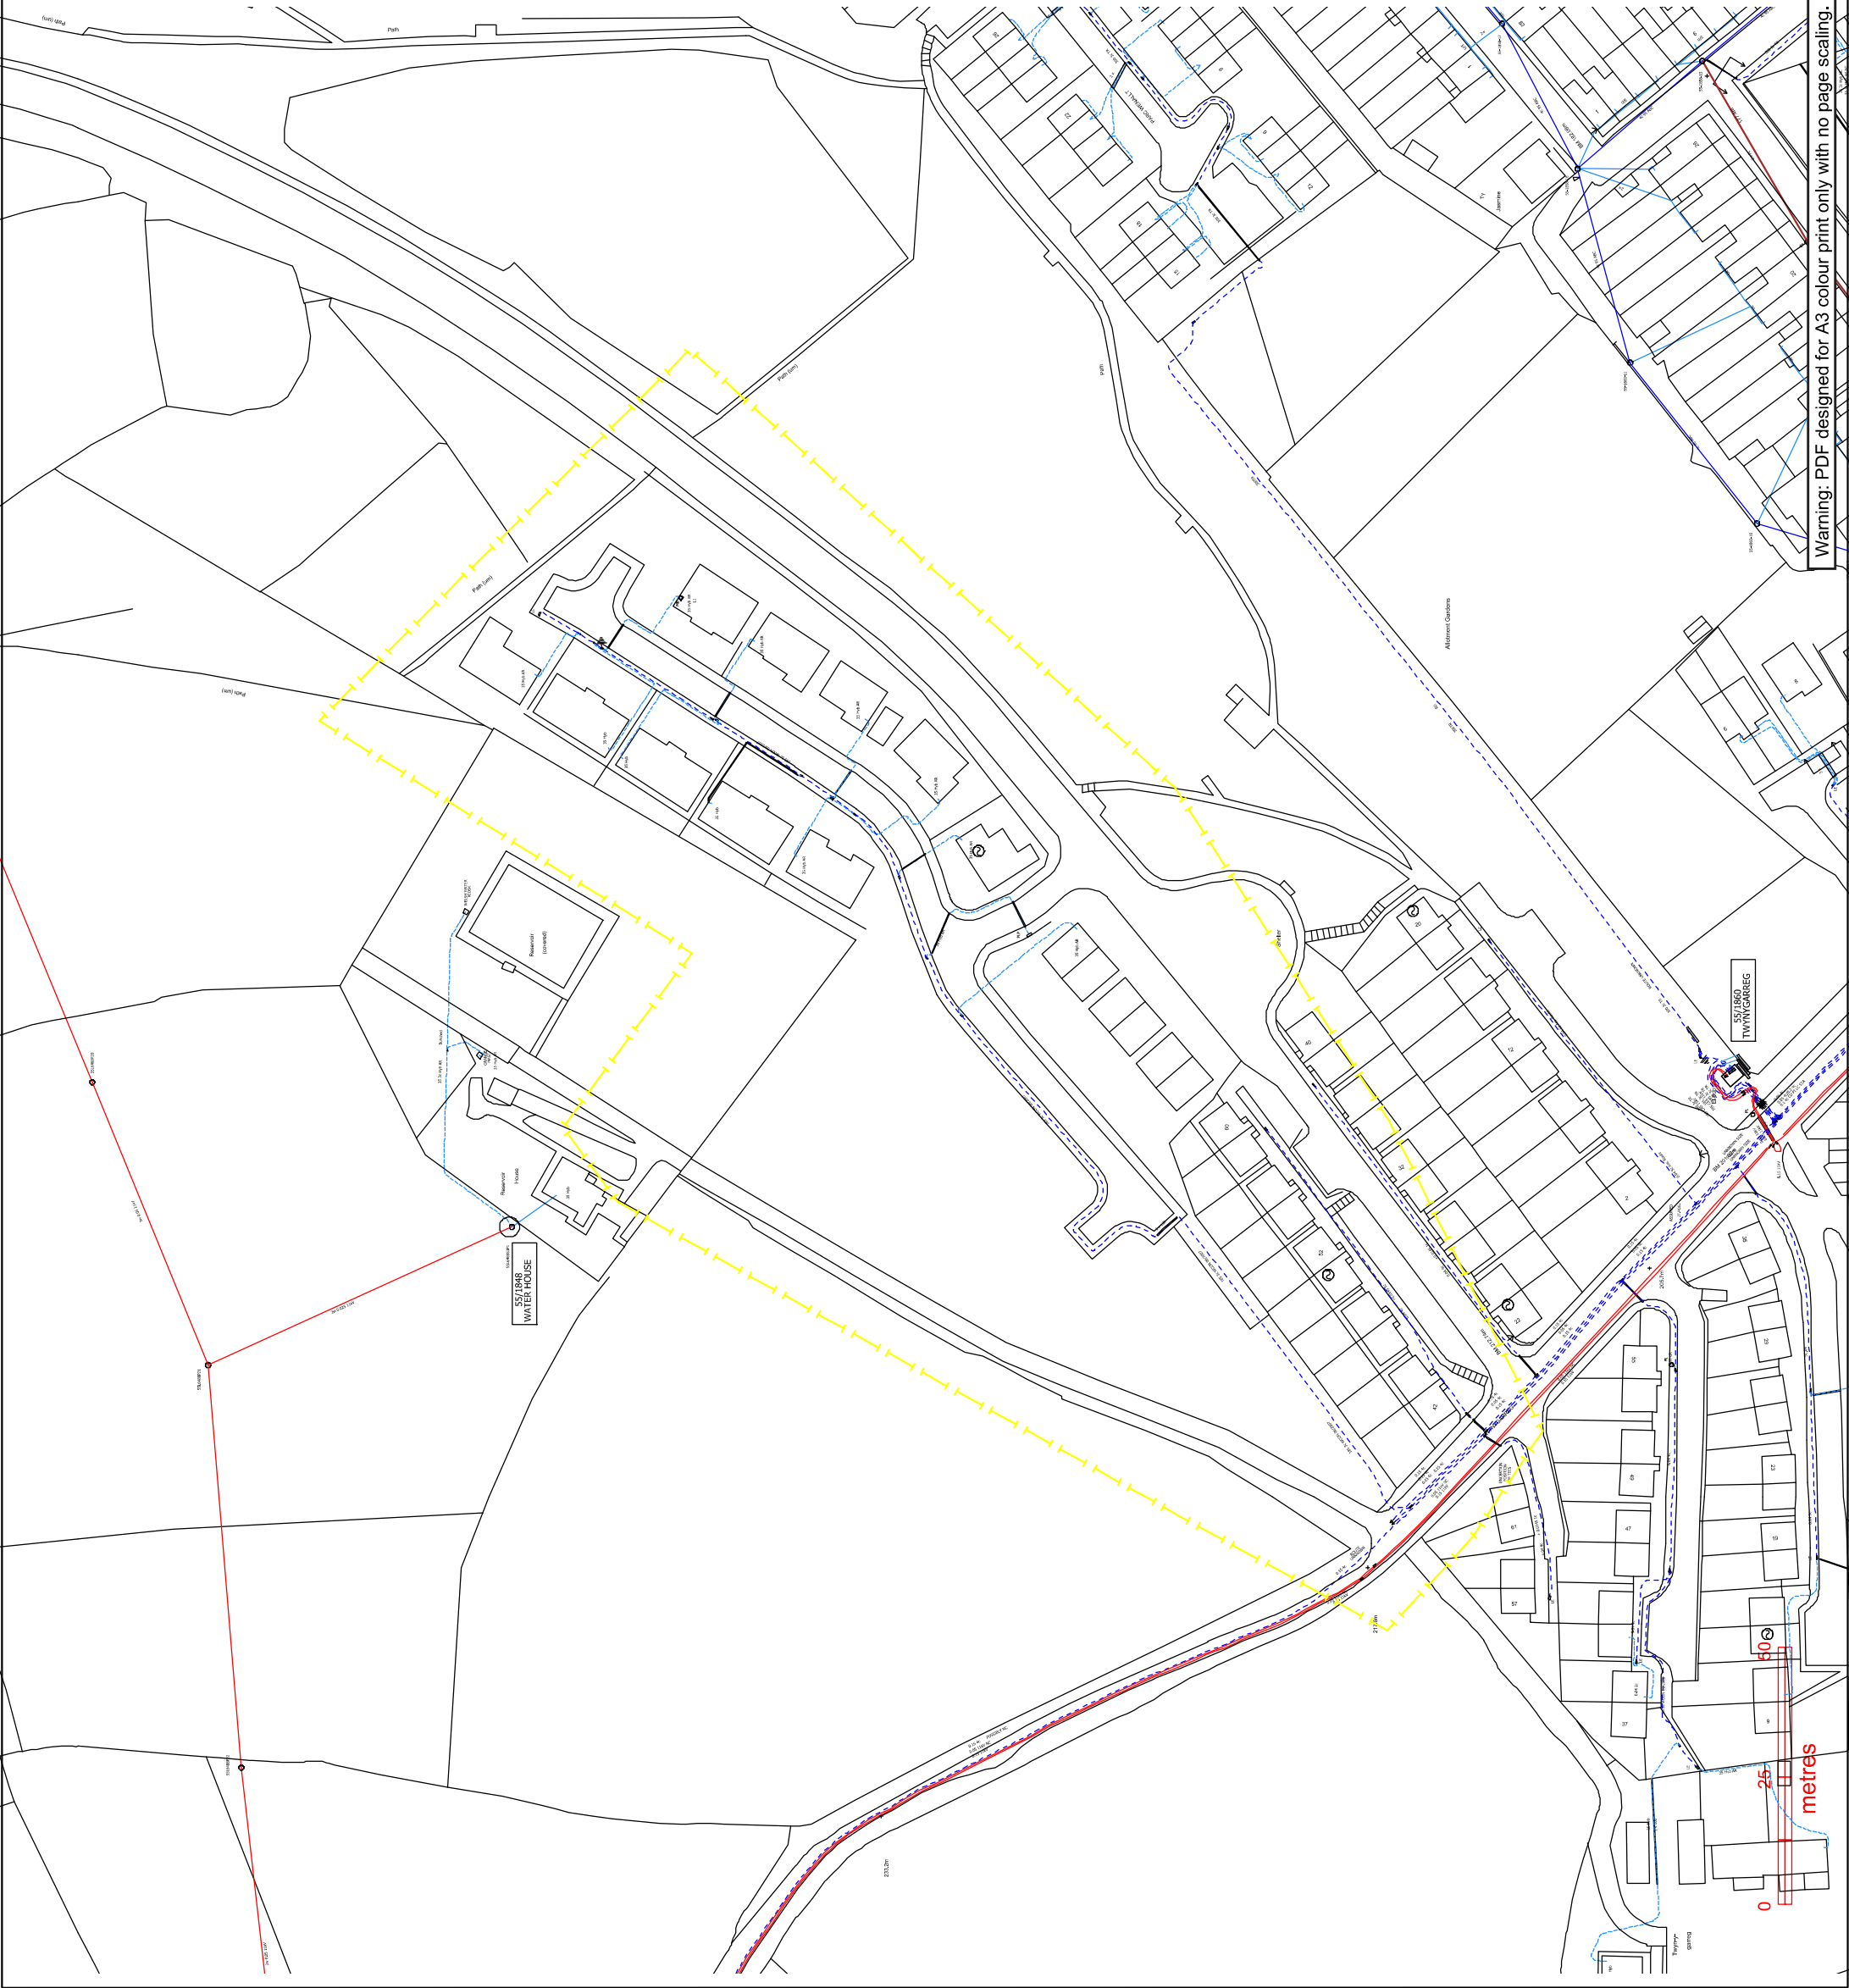

Contact Us

Mapping Enquiries: 0121 623 9780 All areas

General Enquiries: 0800 096 3080

Report damage immediately – KEEP EVERYONE AWAY FROM THE AREA 0800 6783 105

Date Requested: 30/06/2022

Job Reference: 26104747

Site Location: 309601 197329


Requested by: Mr James Sloan

Your Scheme/Reference: Springfield Rise

Exact Scales: 1:1250 Area or Circle dig site 1:500 Line dig site

IMPORTANT NOTICES

- This information is given as a guide only and its accuracy cannot be guaranteed. Services or recent additions to the network may not be shown.
- Cables, overhead lines & substations owned by other electricity network owners or private companies may be present and may not be shown.
- You should always verify exact locations of cables using a cable locator and by careful use of hand tools in accordance with HSE guidance note HSG47.
- When working within 10m of any overhead electric line you should follow the requirements of HSE Guidance Note GS6.
- For further advice on working near our electricity cables or lines, call our Contact Centre on 0800 096 3080.
- Advice should be sought from the Western Power Distribution Contact Centre for any work that is to take place in proximity to 66kV or 132kV underground cables and 66kV 132kV overhead lines – 0800 096 3080

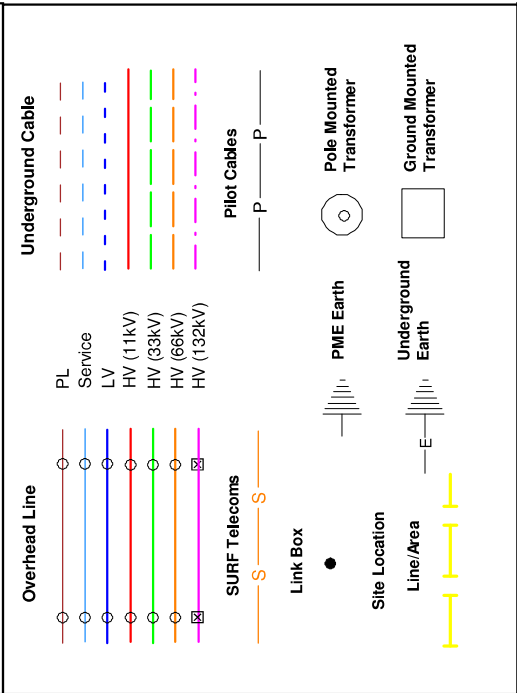

Crown Copyright © All Rights Reserved. Ordnance Survey Licence numbers: 100022488, 100024877 & 100021807.
WPD Copyright: This copy has been made by or with the authority of the Western Power Distribution (WPD) pursuant to Section 47 of the Copyright Designs and Patents Act 1988 unless that Act provides a relevant exception to copyright the copy must not be copied without the prior permission of the copyright owner



Water

Scale: 1:1250

30/06/2022



LEGEND

- | | | | |
|--|----------------------------|--|-------------------------|
| | Sluice Valve | | Gravity Sewer |
| | Air Valve SINGLE | | Rising Main |
| | Tap | | Outfall |
| | Pressure Reducing Valve | | Pumping Station |
| | Meter | | Lamphole |
| | Bulk Meter | | Combined Sewer Overflow |
| | Fire Hydrant | | Special Purpose Chamber |
| | Cap | | Treatment Works |
| | Non Dwr Cymru | | Private Sewer Transfer |
| | Existing Distribution Main | | Lateral Drain |
| | Inspection Chamber | | |
- NB: Sewer symbol colour indicates the sewer type:
RED - Combined
GREEN - Surface Water
BROWN - Foul

EXACT LOCATION OF
ALL APPARATUS TO
BE DETERMINED ON
SITE

Reproduced from the Ordnance Survey's maps with the permission of the Controller of Her Majesty's Stationary Office. Crown Copyright. Licence No: WU298565

Whilst every reasonable effort has been taken to correctly record the pipe material of DCWW assets, there is a possibility that in some cases pipe material (other than Asbestos cement or Pitch Fibre (PF) . It is therefore advisable that the possible presence of AC or PF pipes be anticipated and considered as part of any risk assessment prior to excavation

Dwr Cymru Cyfyngedig ('the Company') gives this information as to the position of its underground apparatus by way of general guidance only and on the strict understanding that it is based on the best information available and no warranty as to its correctness is relied upon in the event of excavations or other works made in the vicinity of the company's apparatus and any onus of locating the apparatus before carrying out any excavations rests entirely on you. The information which is supplied hereby by the company, is done so in accordance with statutory requirements of sections 198 and 199 of the Water Industry Act 1991 based particular, but without prejudice to be generality of that foregoing, it should be noted that the records that are available to the company may not disclose the existence of a drain sewer or disposal main laid before 1 September 1989, or if they do, the particulars thereof including their position underground may not be accurate. It must be understood that the furnishing of this information is entirely without prejudice to the provision of the New Roads and Street Works Act 1991 and the company's right to be compensated for any damage to its apparatus.



Sewers



LEGEND

	Sluice Valve		Gravity Sewer
	Air Valve SINGLE		Rising Main
	Tap		Outfall
	Pressure Reducing Valve		Pumping Station
	Meter		Lampole
	Bulk Meter		Combined Sewer Overflow
	Fire Hydrant		Special Purpose Chamber
	Cap		Treatment Works
	Non Dwr Cymru		Private Sewer Transfer
	Existing Distribution Main		Lateral Drain
	Inspection Chamber		

NB: Sewer symbol colour indicates the sewer type:
RED - Combined
GREEN - Surface Water
BROWN - Foul

Scale: 1:1250

30/06/2022

EXACT LOCATION OF ALL APPARATUS TO BE DETERMINED ON SITE

Reproduced from the Ordnance Survey's maps with the permission of the Controller of Her Majesty's Stationary Office. Crown Copyright. Licence No: WU298565

Whilst every reasonable effort has been taken to correctly record the pipe material of DCWW assets, there is a possibility that in some cases pipe material (other than Asbestos cement or Pitch Fibre (PF)) may be found to be asbestos cement (AC) or Pitch Fibre (PF). It is therefore advisable that the possible presence of AC or PF pipes be anticipated and considered as part of any risk assessment prior to excavation

Dwr Cymru Cyfyngedig ('the Company') gives this information as to the position of its underground apparatus by way of general guidance only and on the strict understanding that it is based on the best information available and no warranty as to its correctness is relied upon in the event of excavations or other works made in the vicinity of the company's apparatus and any onus of locating the apparatus before carrying out any excavations rests entirely on you. The information which is supplied hereby by the company, is done so in accordance with statutory requirements of sections 198 and 199 of the Water Industry Act 1991 based particular, but without prejudice to be generality of that foregoing, it should be noted that the records that are available to the company may not disclose the existence of a drain sewer or disposal main laid before 1 September 1989, or if they do, the particulars thereof including their position underground may not be accurate. It must be understood that the furnishing of this information is entirely without prejudice to the provision of the New Roads and Street Works Act 1991 and the company's right to be compensated for any damage to its apparatus.

Maps by email Plant Information

