



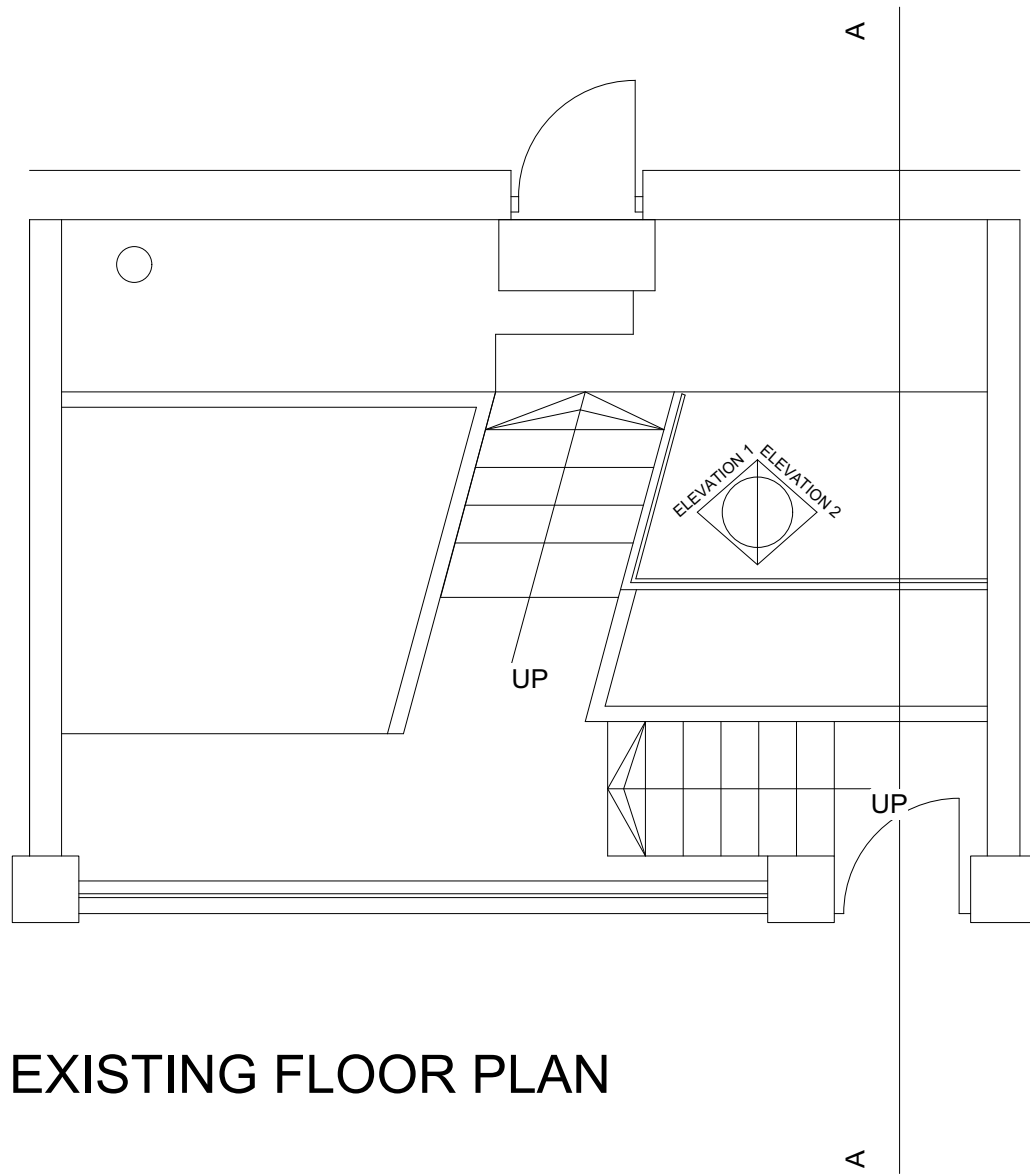

EXISTING FLOOR PLAN

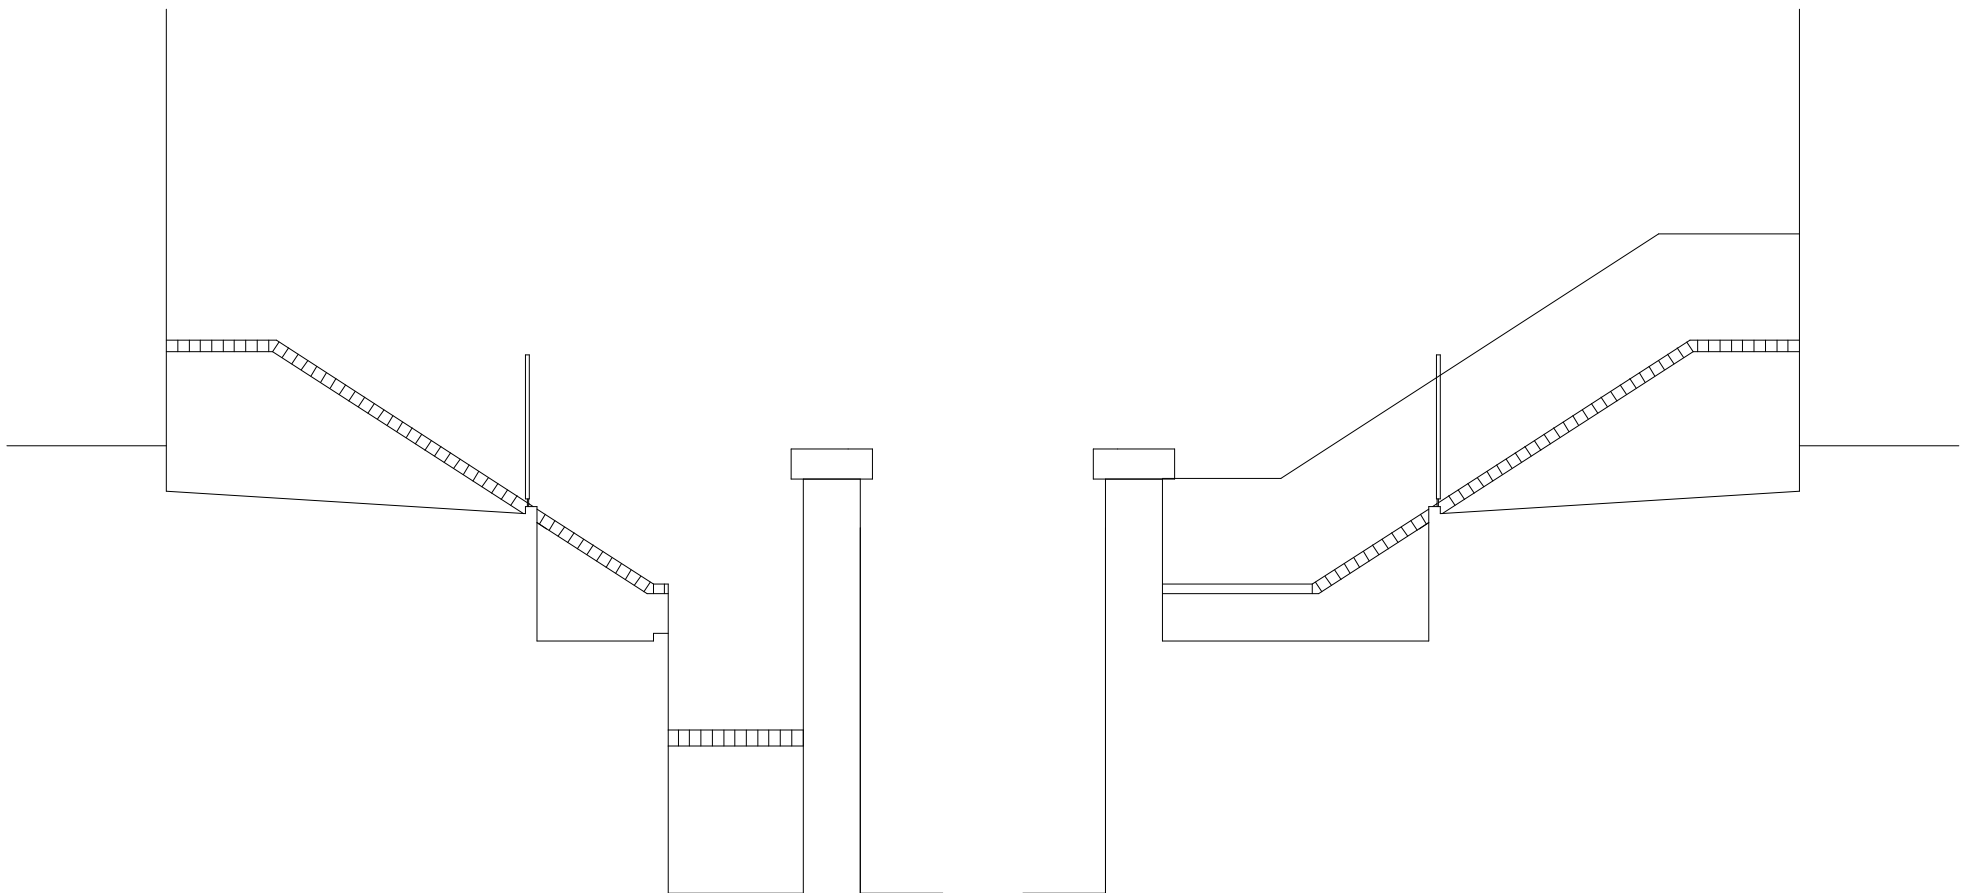



SIDE ELEVATION 01

SIDE ELEVATION 02


George and Co.

Proposed Decking area
 87 Cardiff Road
 Merthyr Vale
 CF48 4TB

009.01		exisitng plans	
tender	1:50@A3	JUL 20	CG/SG
1st Floor Woodfired Studios 62 High St Merthyr Tydfil CF37 8DE 07830328652 hello@georgeandco.studio www.georgeandco.studio			
DO NOT SCALE THIS DRAWING		©George and Co.	

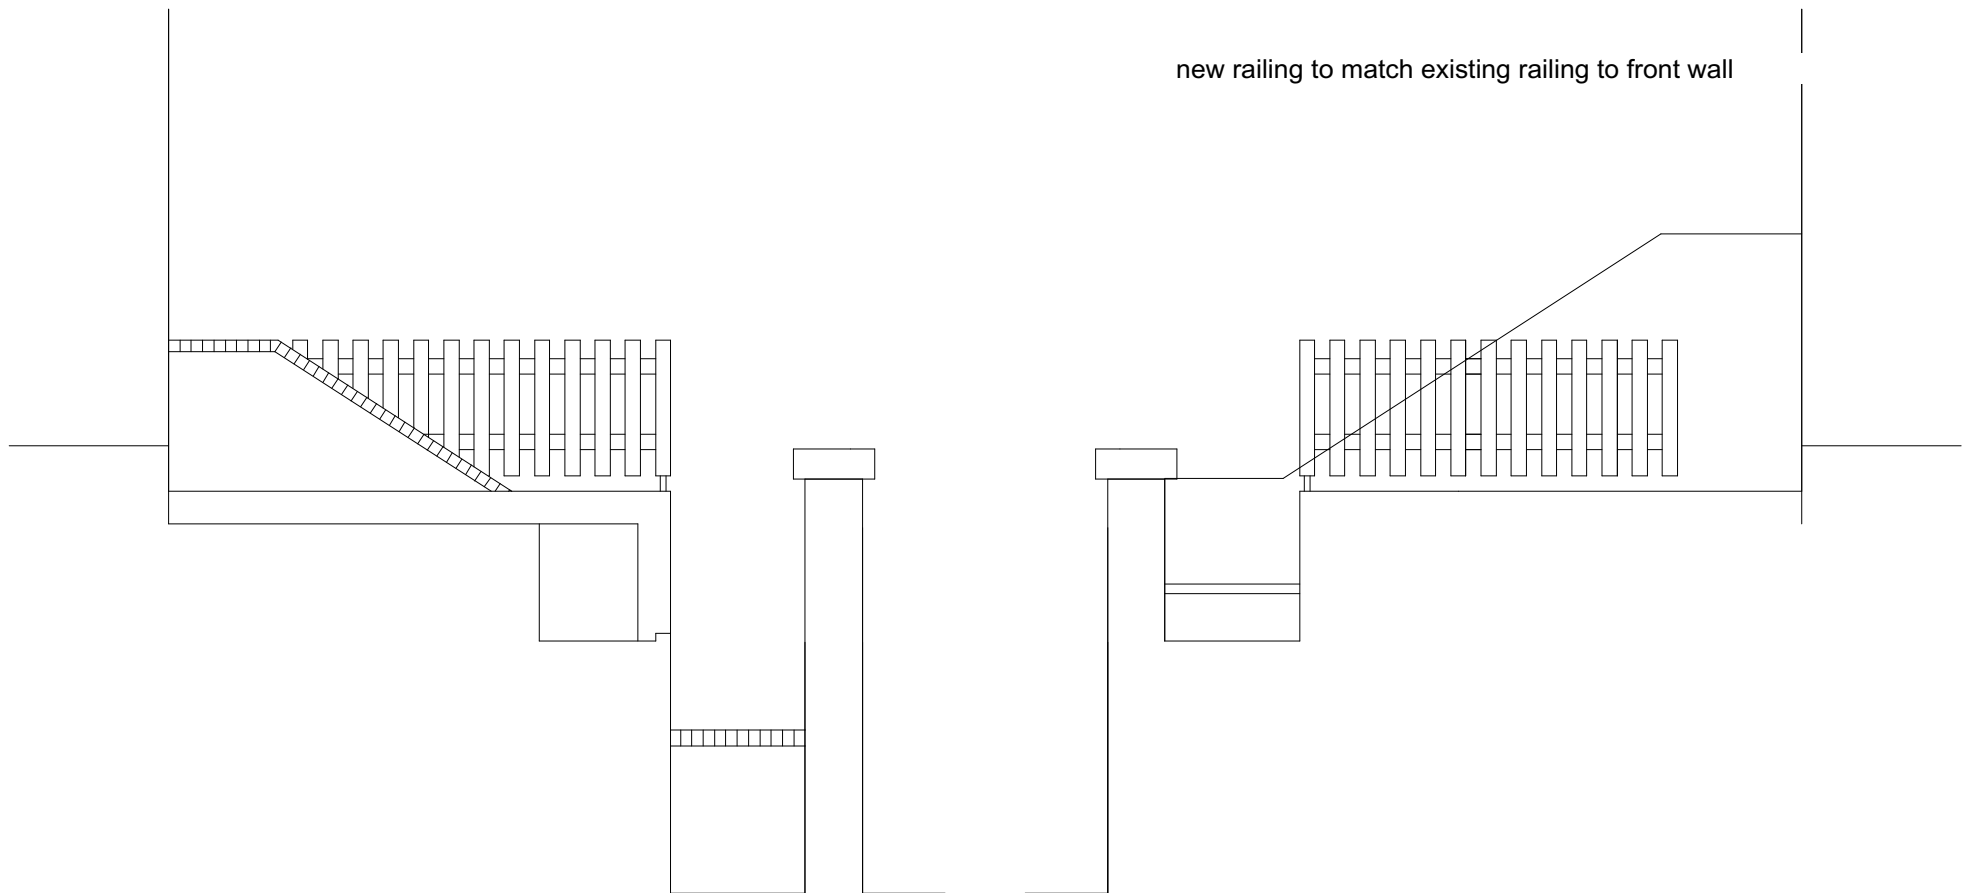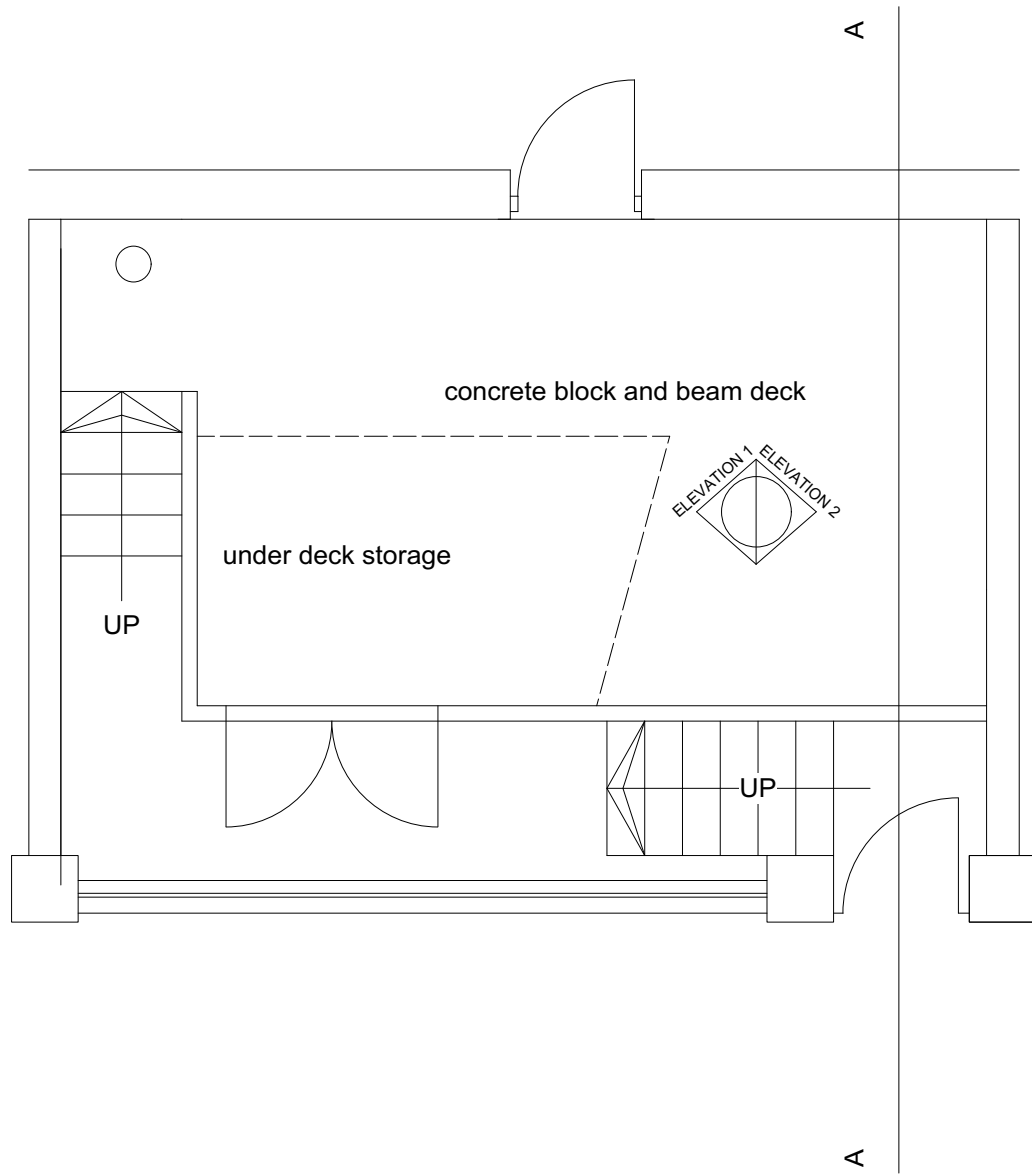


SIDE ELEVATION 01

SIDE ELEVATION 02


George and Co.

Proposed Decking area
87 Cardiff Road
Merthyr Vale
CF48 4TB

009.02		proposed plans	
tender	1:50@A3	JUL 20	CG/SG
1st Floor Woodfired Studios 62 High St Merthyr Tydfil CF37 8DE 07830328652 hello@georgeandco.studio www.georgeandco.studio			
DO NOT SCALE THIS DRAWING		@George and Co.	

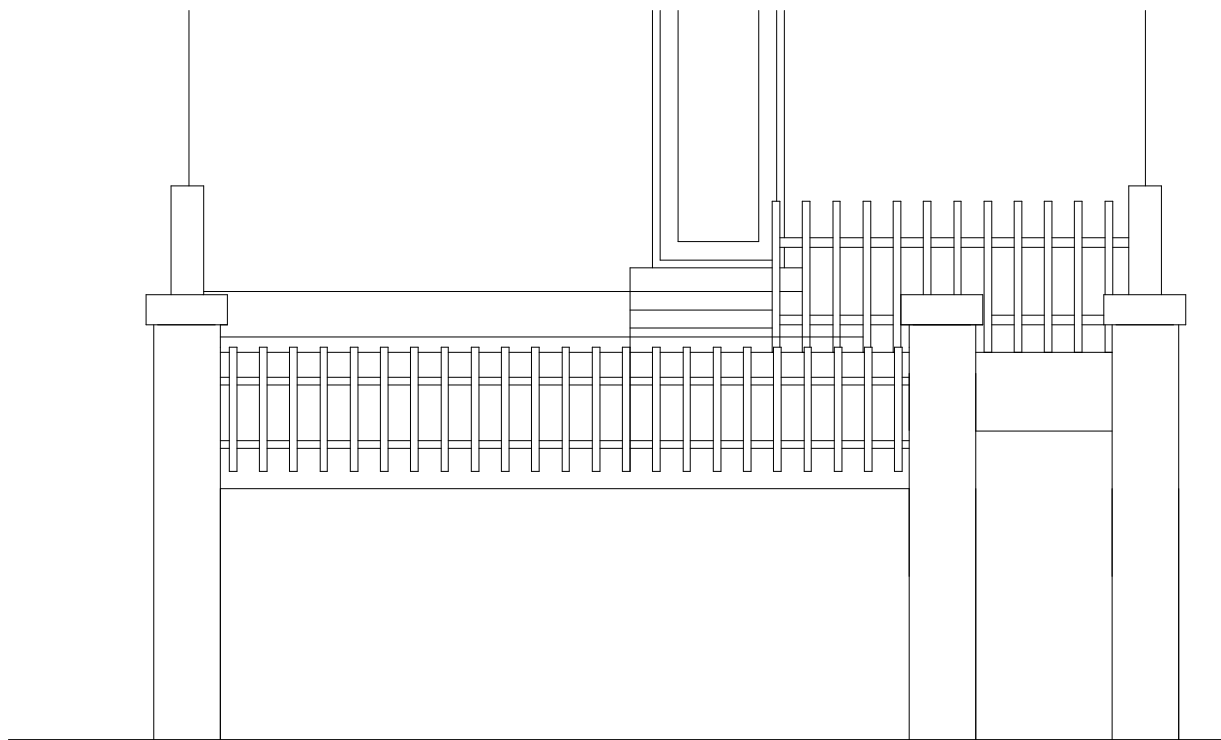


FRONT ELEVATION

 George and Co.

Proposed Decking area
87 Cardiff Road
Merthyr Vale
CF48 4TB

009.01		exisitng elevation	
tender	1:50@A3	JUL 20	CG/SG
1st Floor Woodfired Studios 62 High St Merthyr Tydfil CF37 8DE 07830328652 hello@georgeandco.studio www.georgeandco.studio			
DO NOT SCALE THIS DRAWING		©George and Co.	

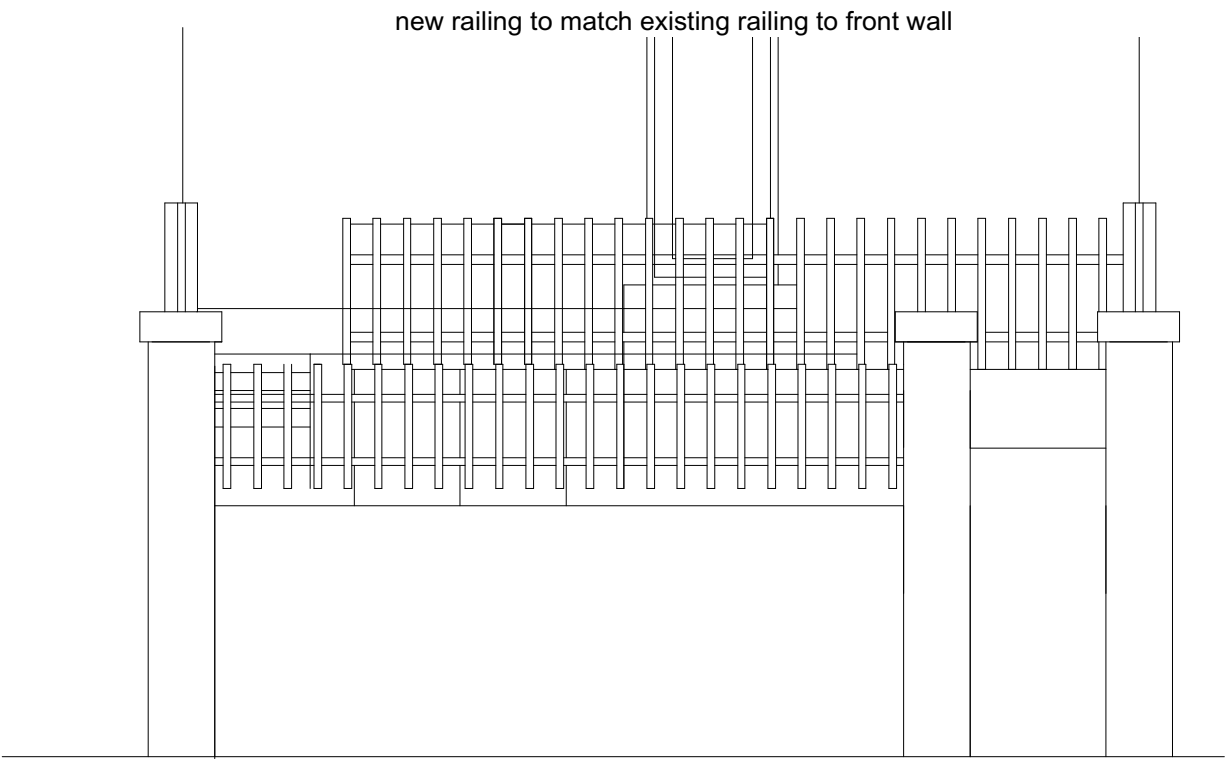

FRONT ELEVATION

 George and Co.

Proposed Decking area
87 Cardiff Road
Merthyr Vale
CF48 4TB

009.02		proposed elevation	
tender	1:50@A3	JUL 20	CG/SG
1st Floor Woodfired Studios 62 High St Merthyr Tydfil CF37 8DE 07830328652 hello@georgeandco.studio www.georgeandco.studio			
DO NOT SCALE THIS DRAWING		©George and Co.	