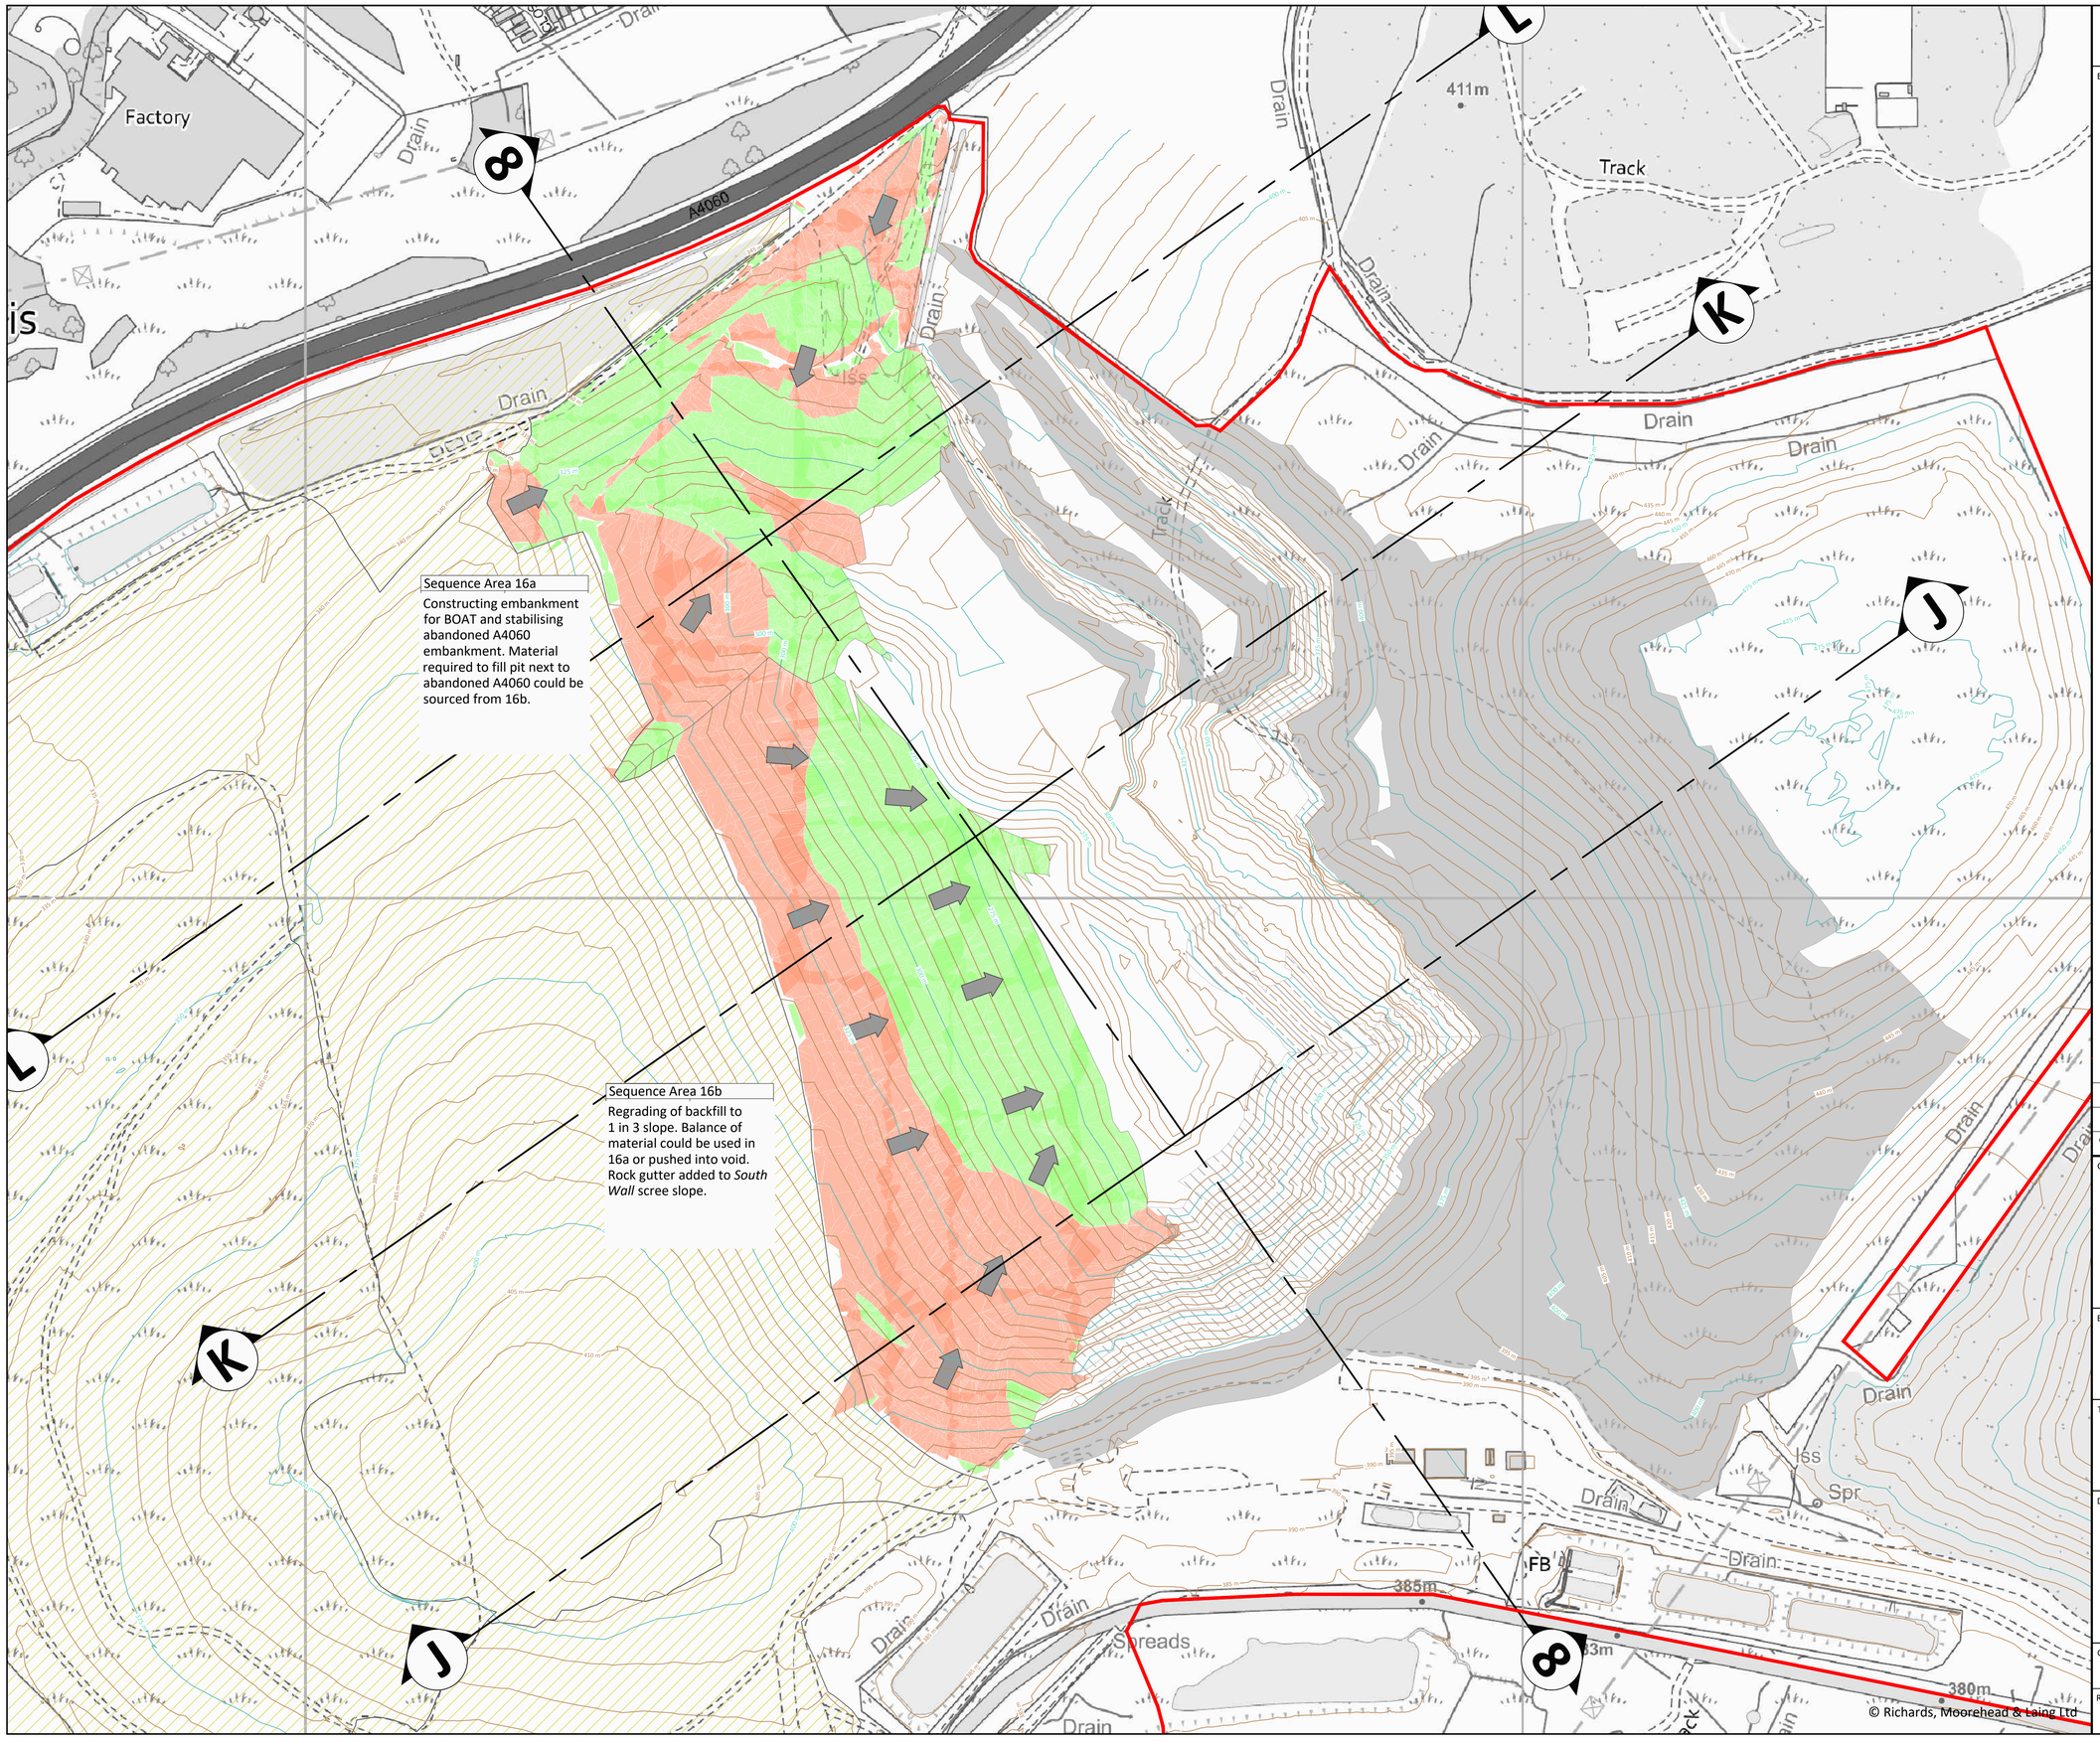

© Richards, Moorehead & Laing Ltd

0 10 20 30 40 50 75 100 125 150 200 250 m

Based upon the Ordnance Survey VectorMap Local with the permission of the Controller of His Majesty's Stationery Office, Crown copyright reserved. Licence No. 100004963

Eglurhad / Key:

- Application site boundary
- Previously restored land
- Regraded area
- Scree area
- Active restoration works [CUT]
- Active restoration works [FILL]
- Surface contours (interval: major 25 m, minor 5 m)
- Likely direction of working

Cywi. Rev.	Dyddiad Date	Disgrifiad Description	Gan By	Gwiriwyd Checked	Cymer. Appro.
02	17/01/2025	issued for Planning	RhE	JS	JS
01	13/11/2024	issued to Client for comment	RhE	JS	JS

Cleient / Client:

MERTHYR (SOUTH WALES) LTD

Enw project / Project name:

FFOS-Y-FRAN
FINAL RESTORATION STRATEGY

Teitl lluniad / Drawing title:

Figure 4.5 - Working Plan D
Sequence Area 16

Darparwyd gan / Prepared by:

RML
1 Llys Clwyd, Cwrt Y Dderwen, Ffordd Celyn, Ruthin, Denbighshire, LL15 1NJ
Rhif Ffon/Tel: +44 (0)1824 704366, Ffacs/Fax: +44 (0)1824 705450
e-bost/e-mail: rml@rmlconsult.com, Gwefan/Website: www.rmlconsult.com

Graddfa / Scale (A1):	1:2,500 @ A1	Dyddiad / Date:	Nov 2024
Rhif lluniad / Drawing number:	3274-RML-DR-L-53D	Darlunwyd gan: Drawn by:	RhE
		Gwiriwyd gan: Checked by:	JS
		Cywiriad: Revision:	02