


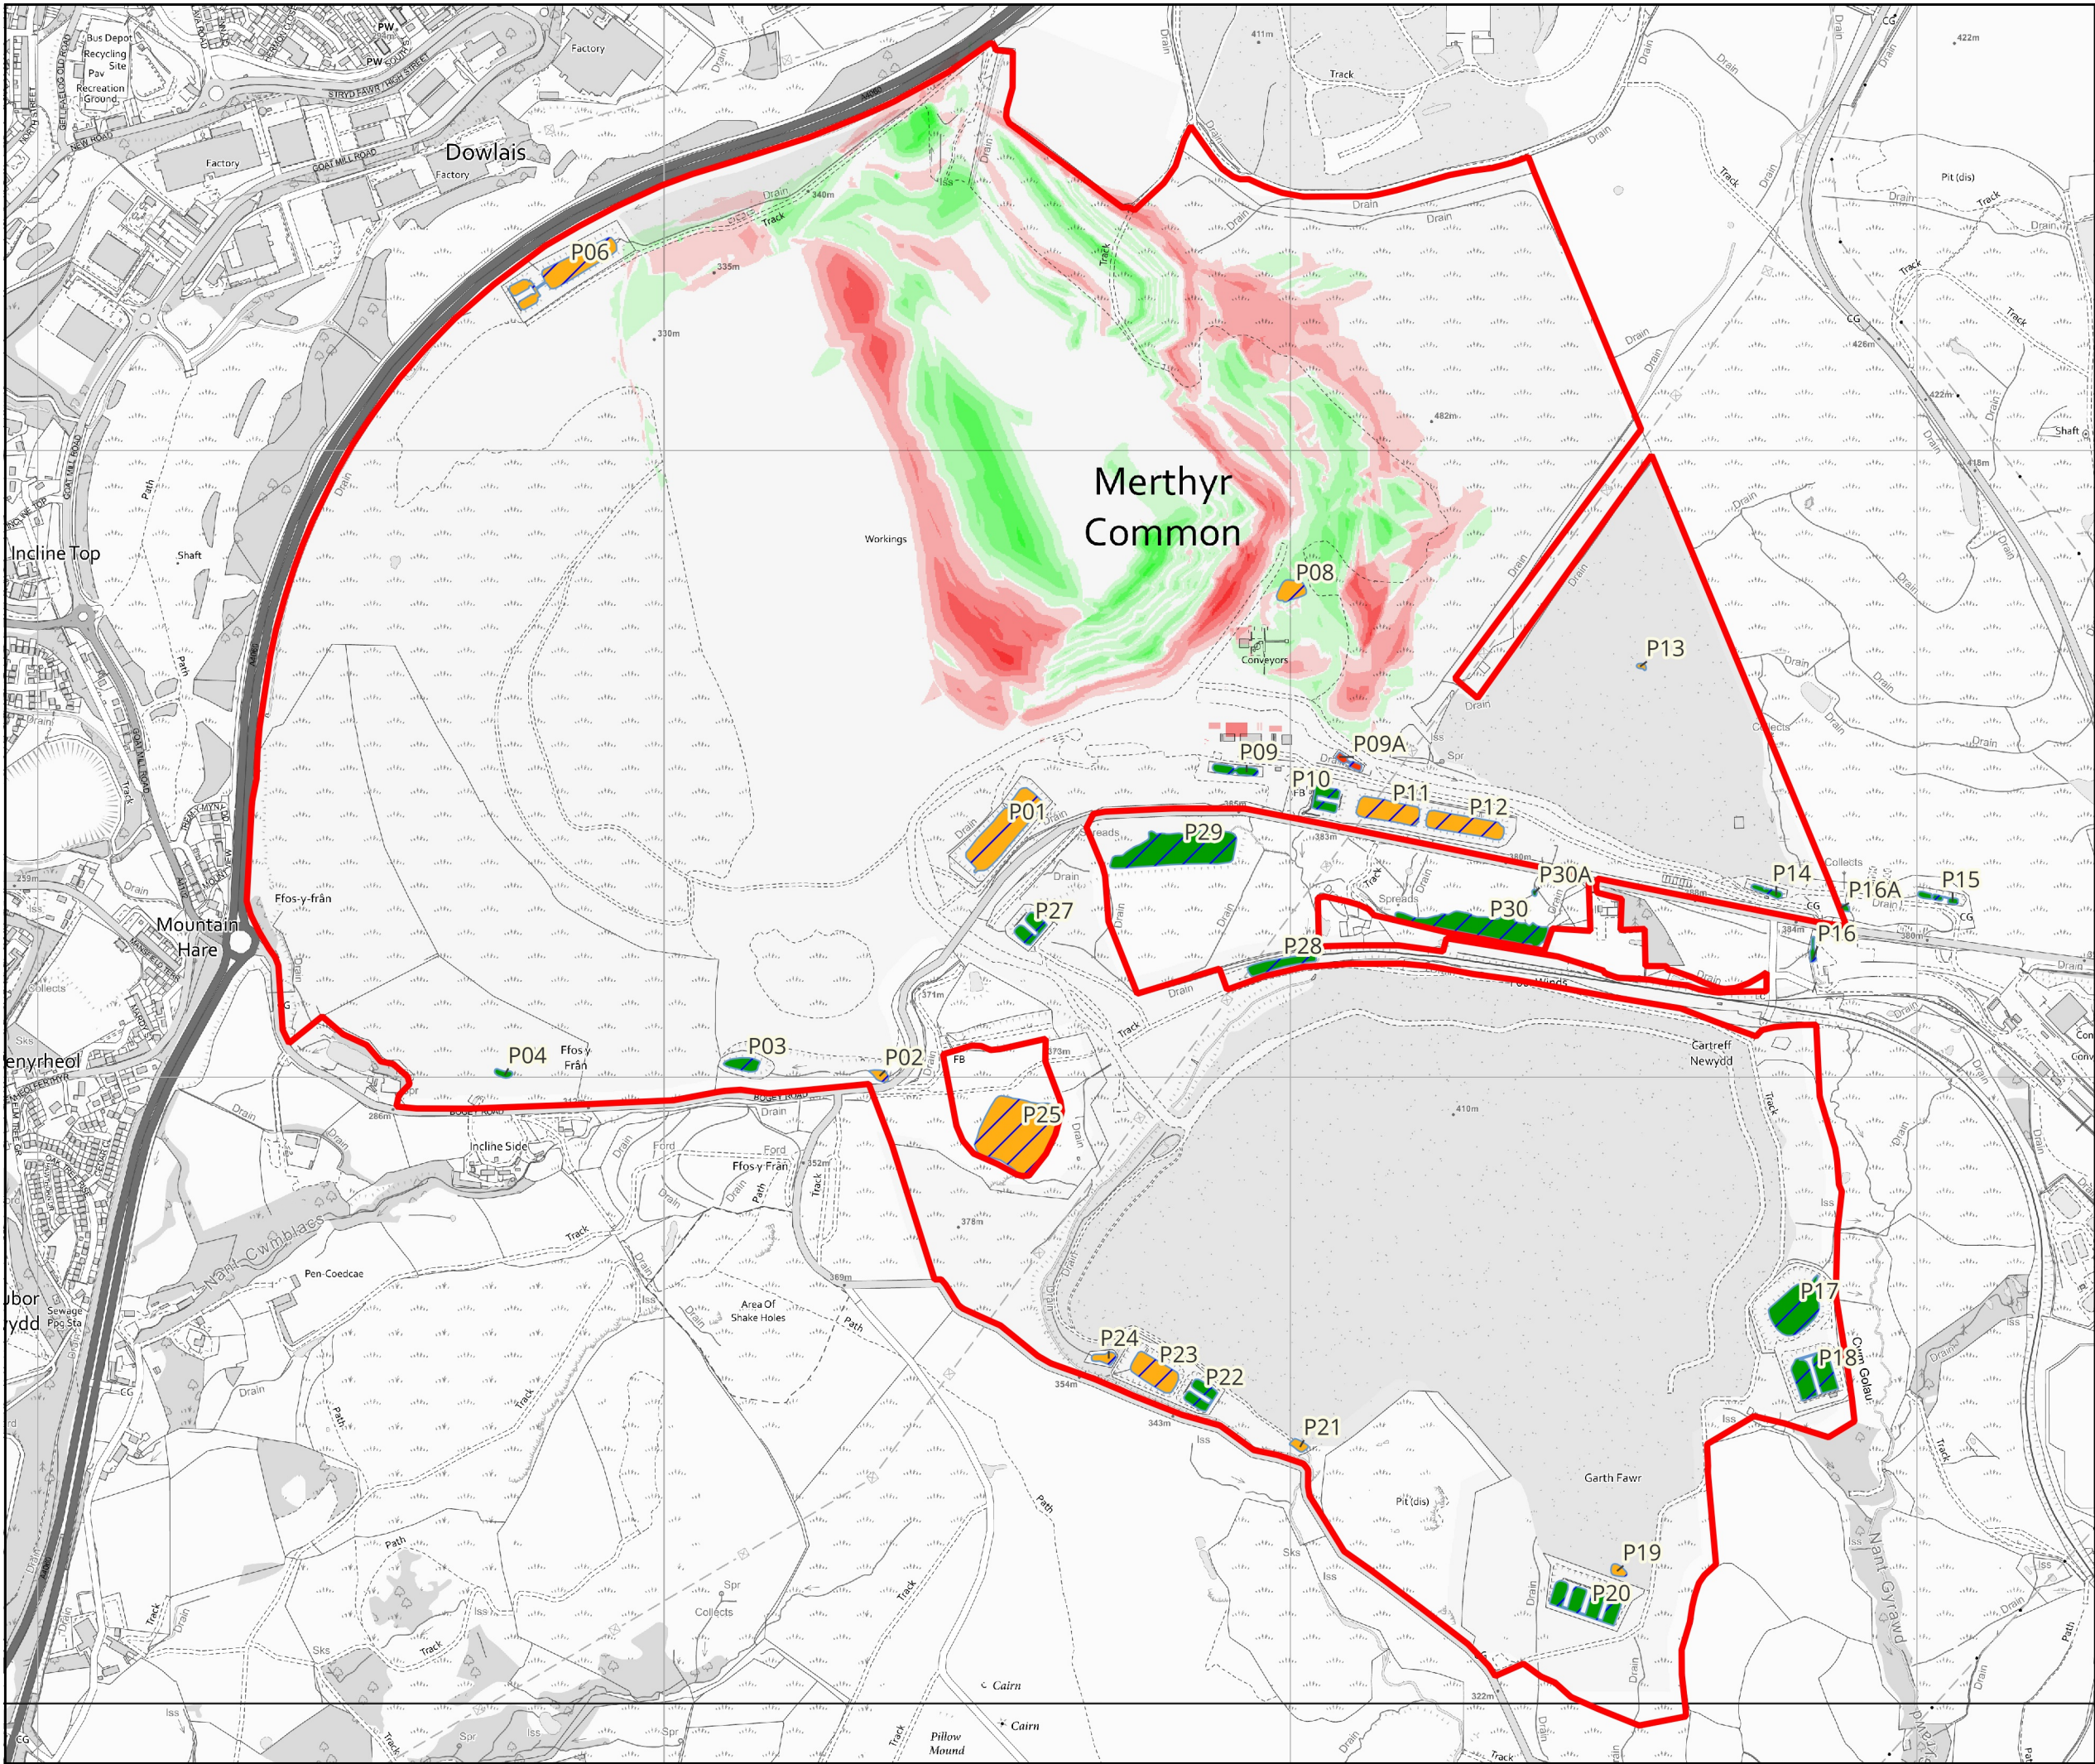

Cleient / Client:

**MERTHYR  
(SOUTH WALES)  
LIMITED**

Enw project / Project name:

**FFOS-Y-FRAN  
FINAL RESTORATION STRATEGY**

Teitl lluniad / Drawing title:

**Figure 11.3 - GCN Surveys  
Pond Location Plan**

Eglurhad / Key:

Redline Boundary

**Pond GCN DNA Results**

Results Void

Negative GCN DNA Result

Positive GCN DNA Results

**Earthworks**

Earthworks Cut

Earthworks Fill

Graddfa / Scale (A3):  
1:10,000 @ A3

Dyddiad / Date:  
Dec 2024

Darlunwyd gan:  
KM

Gwilywyd gan:  
AL

Cwybwyd gan:  
01

Rhif lluniad / Drawing number:  
3274-RML-DR-Y-02

Darparwyd gan / Prepared by:



**RML**

11 Chapel, Court Y Dderwen, Ffordd Celyn, Rullyn, Derbyshire LL15 1ND  
Rhif Ffôn/Tel: +44 (0)1824 704366, Ffôn/Fax: +44 (0)1824 705450  
e-bost/e-mail: [info@rmlconsult.com](mailto:info@rmlconsult.com), [www.rmlconsult.com](http://www.rmlconsult.com)