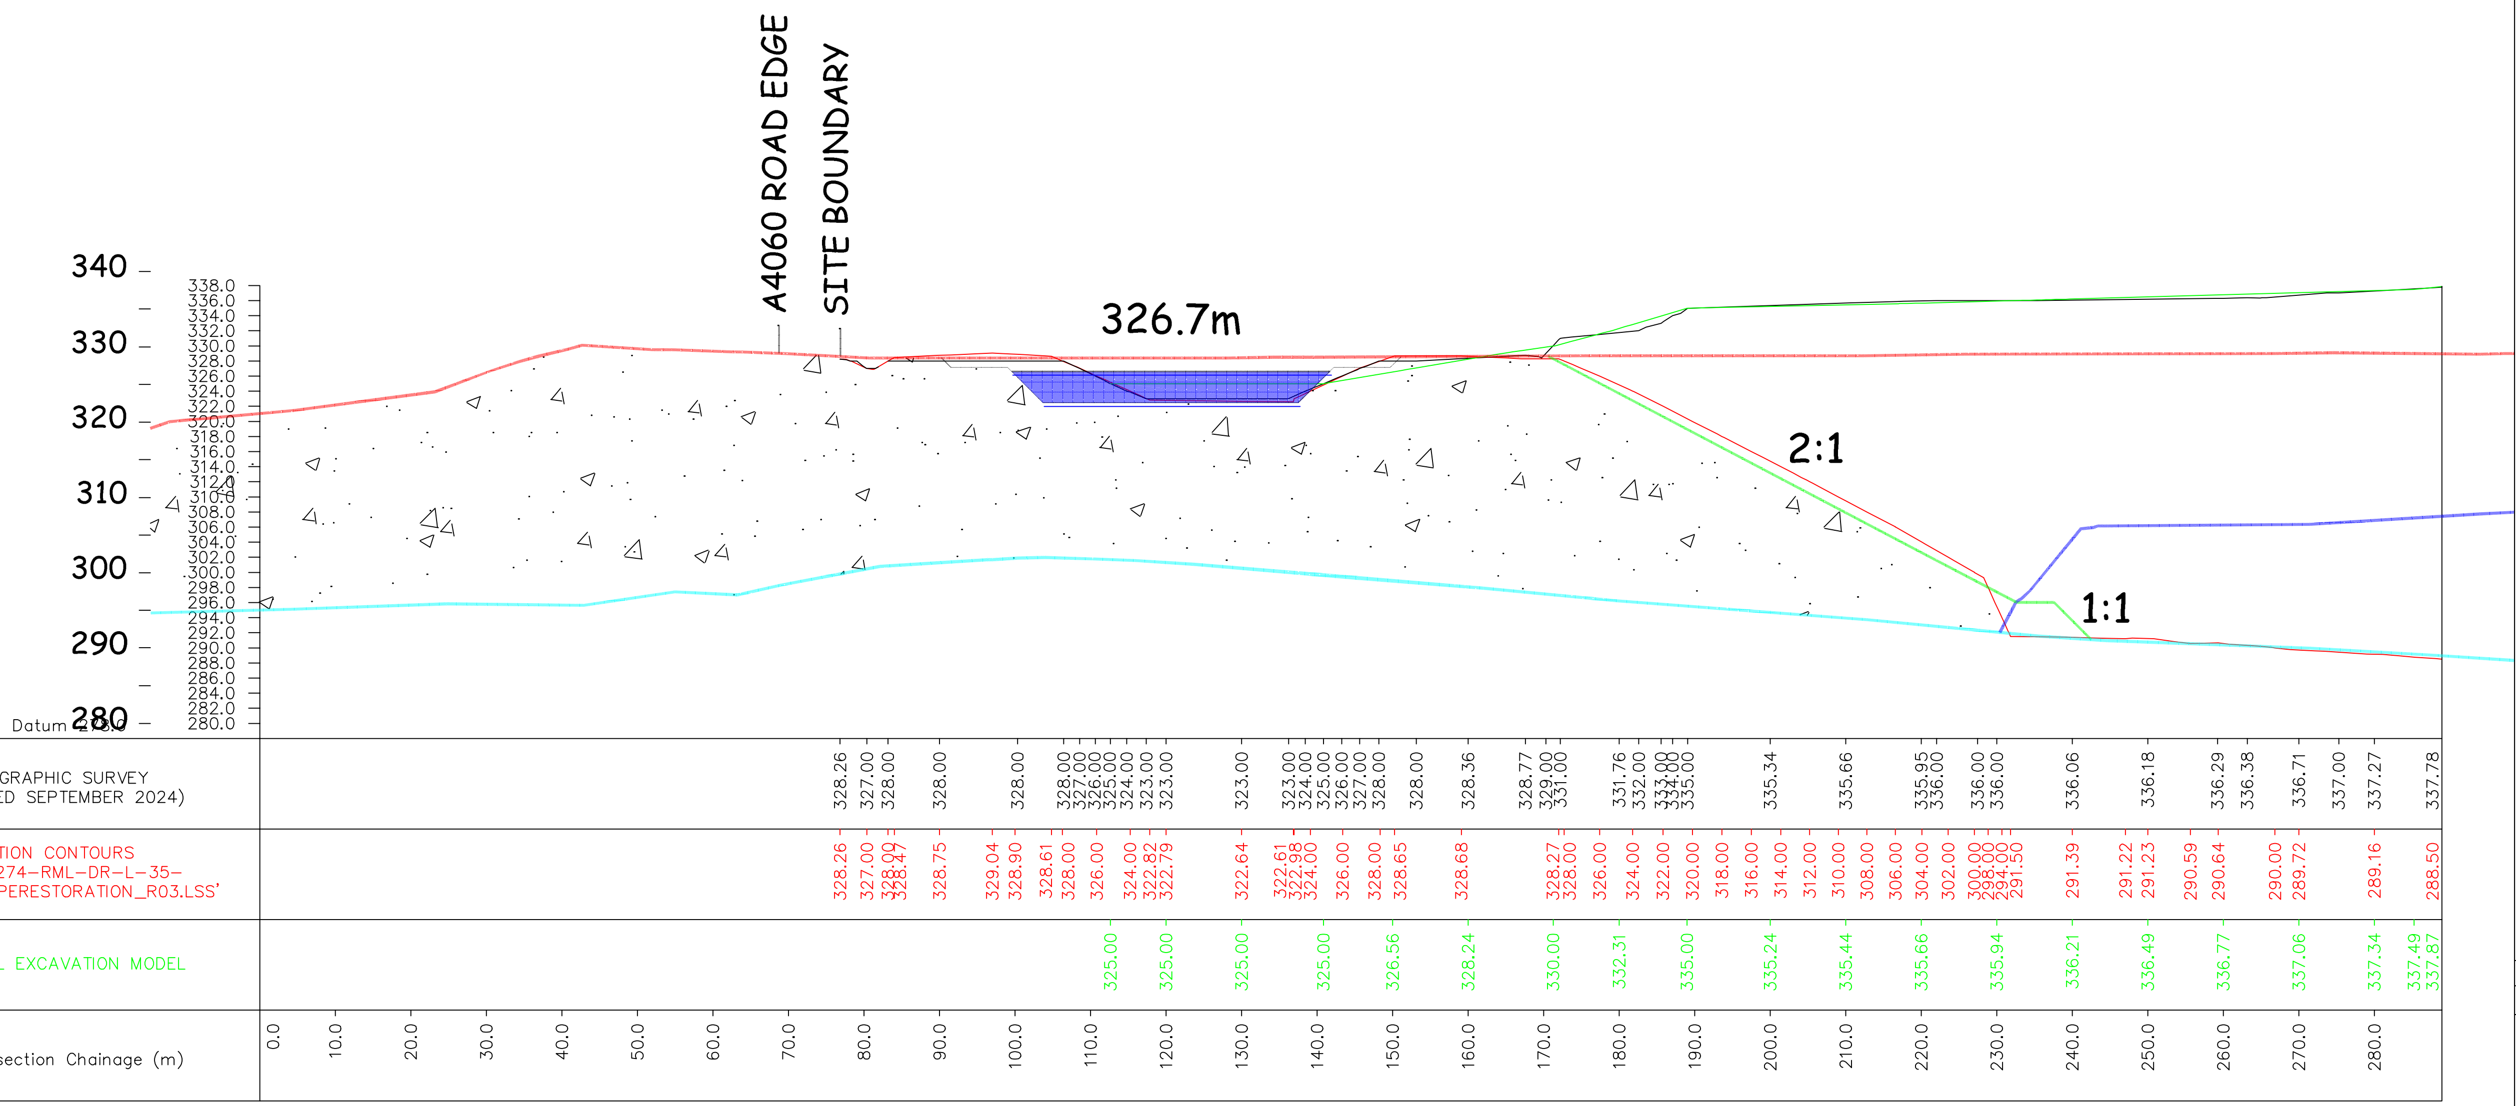


Rev.	Revision Detail	Drawn	Date
01	First Issue	RB	27/01/25

CLIENT:

MERTHYR SOUTH WALES

PROJECT:

FFOS Y FRAN

TITLE:

NORTHERN
CROSS SECTION F

DRAWN:	CHECKED:	DATE:
RB	DH	NOV '24
SCALE: 1:1000	ORIGINAL SHEET SIZE: A3	STATUS: REV 01

DRAWING NO. JA–MSW–FF–3B–24

REVISION: 01

JAMES associates
Geological, Mining and Development Consultants