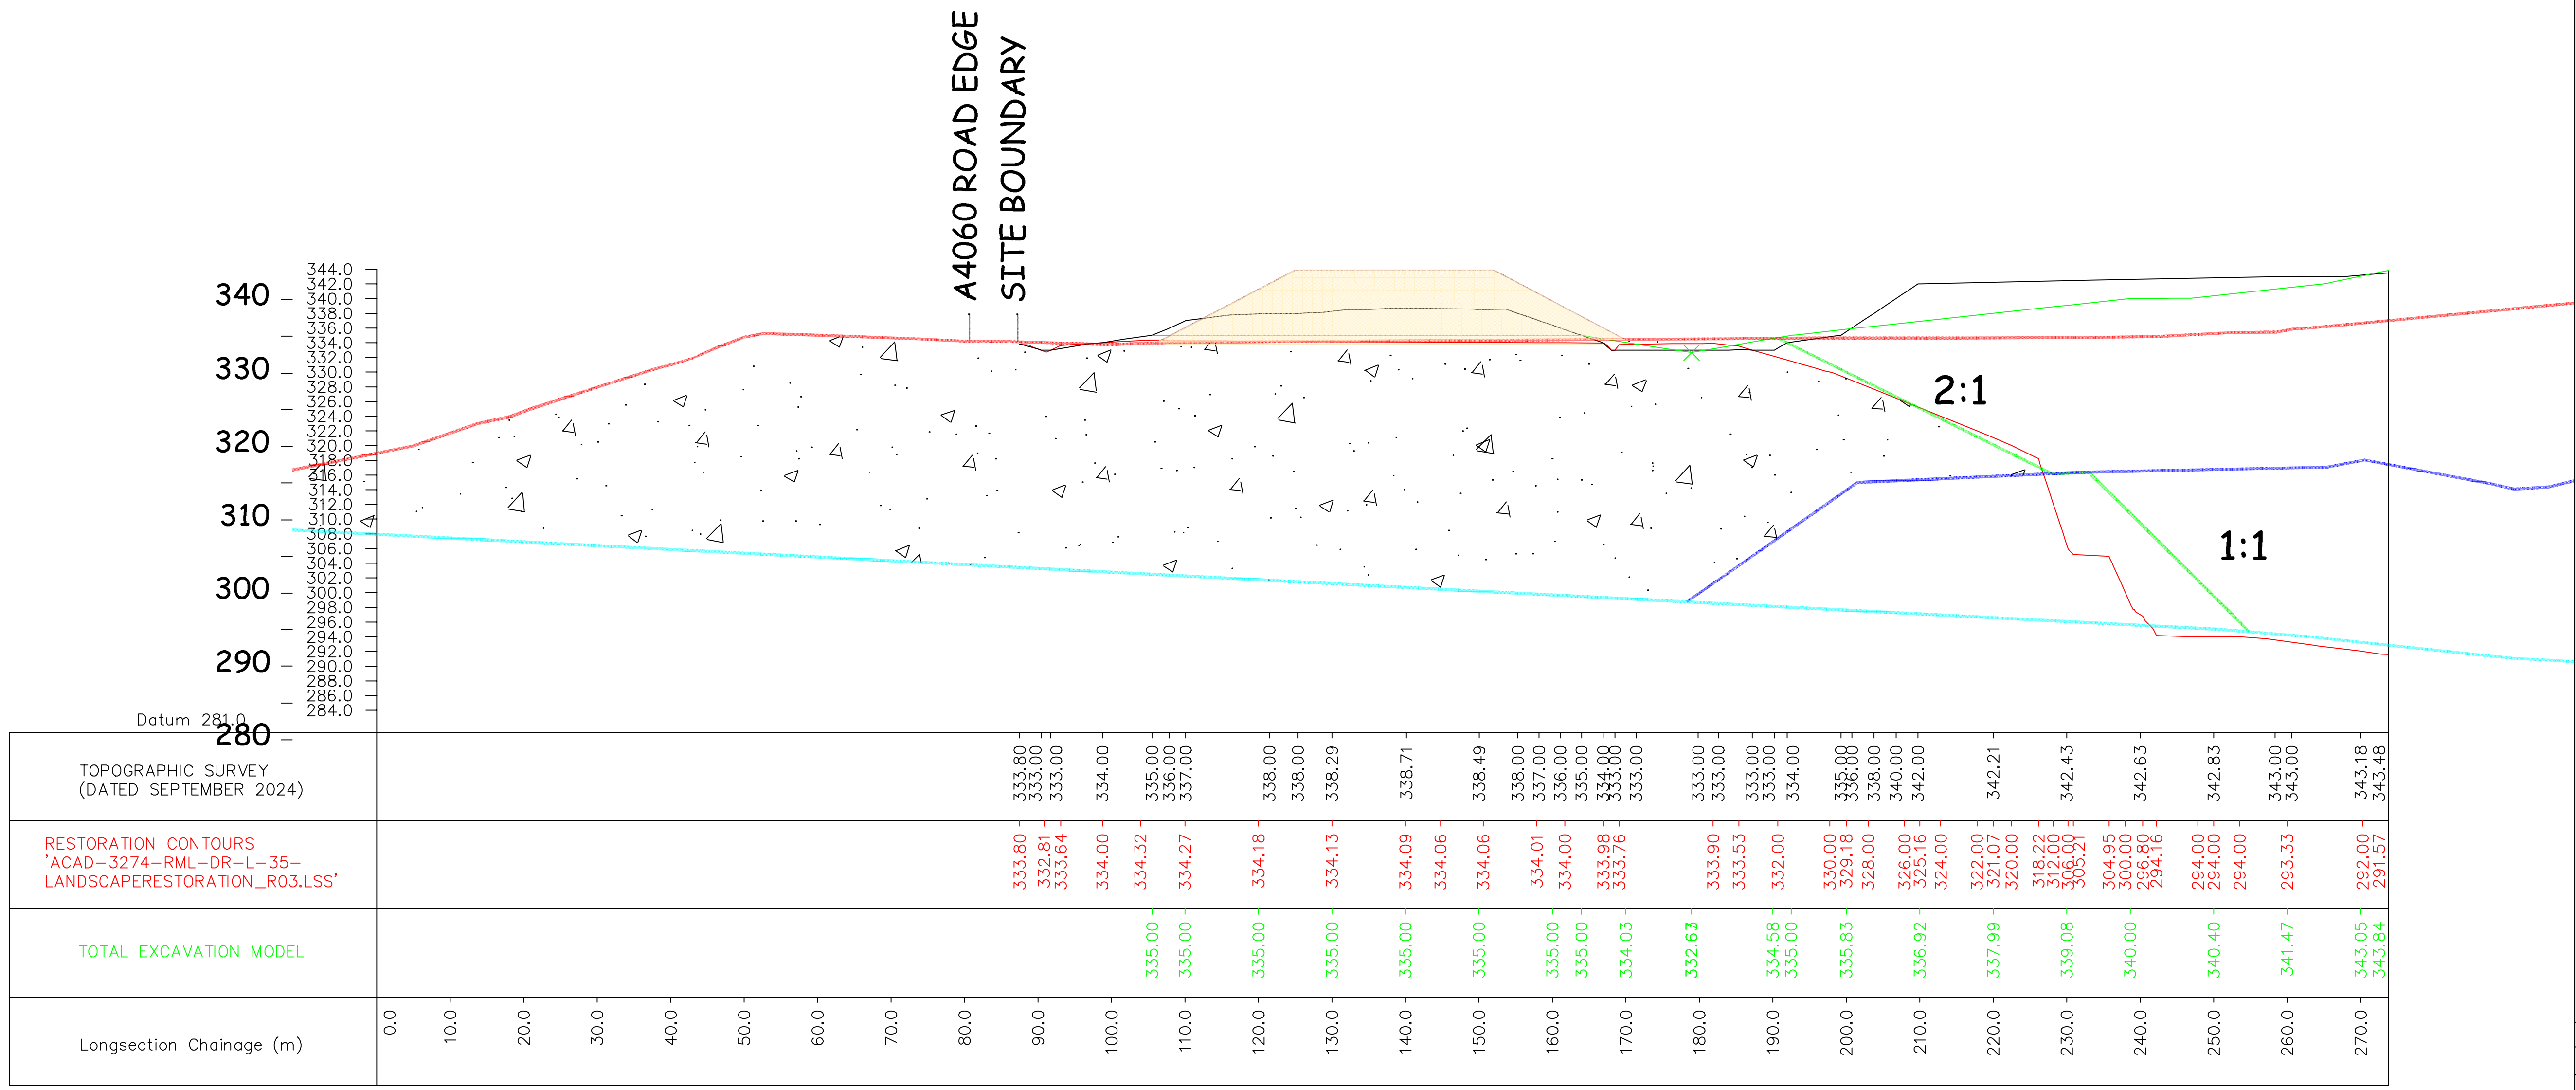


Rev.	Revision Detail	Drawn	Date
01	First Issue	RB	27/01/25

CLIENT:

MERTHYR SOUTH WALES

PROJECT:

FFOS Y FRAN

TITLE:

NORTHERN
CROSS SECTION G

DRAWN: RB | CHECKED: DH | DATE: NOV '24

SCALE: 1:1000 | ORIGINAL SHEET SIZE: A3 | STATUS: REV 01

DRAWING NO. JA-MSW-FF-3C-24 | REVISION: 01

JAMES associates
Geological, Mining and Development Consultants