


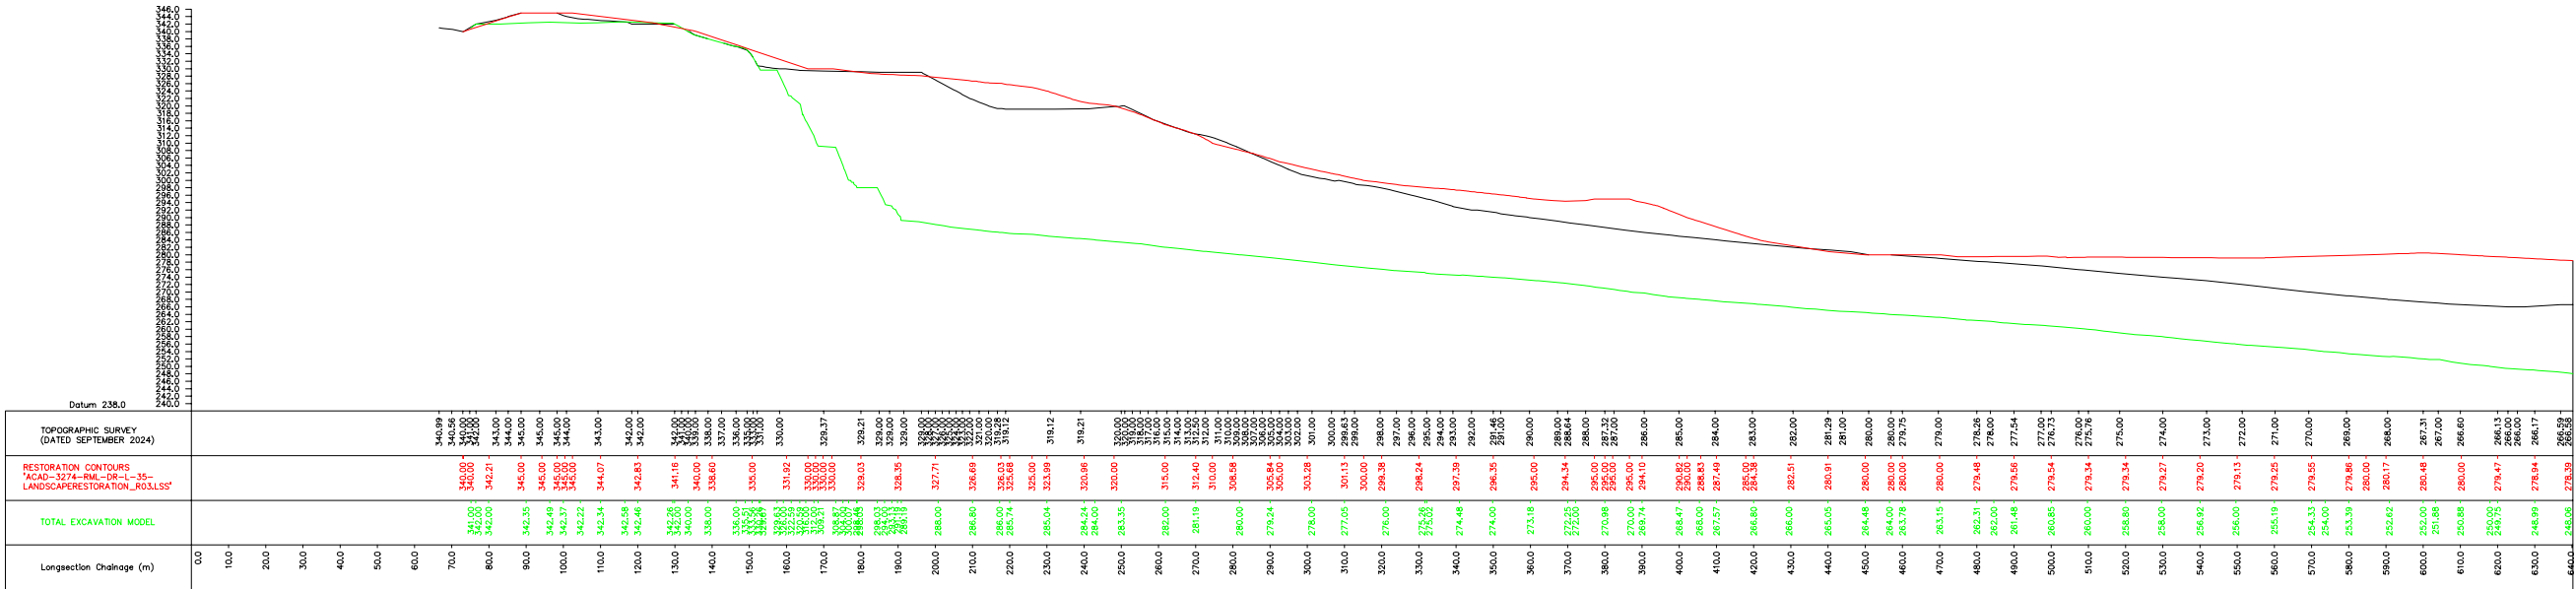

01	First Issue	RB	27/01/25
Rev.	Revision Detail	Drawn	Date
CLIENT: MERTHYR SOUTH WALES			
PROJECT: FFOS Y FRAN			
TITLE: CROSS SECTION 1			
DRAWN: SCALE: 1:2000	CHECKED: DH A3	DATE: NOV '24 REV 01	
DRAWING NO. JA-MSW-FF-2A-24			REVISION: 01
JAMES associates Geological, Mining and Development Consultants			