


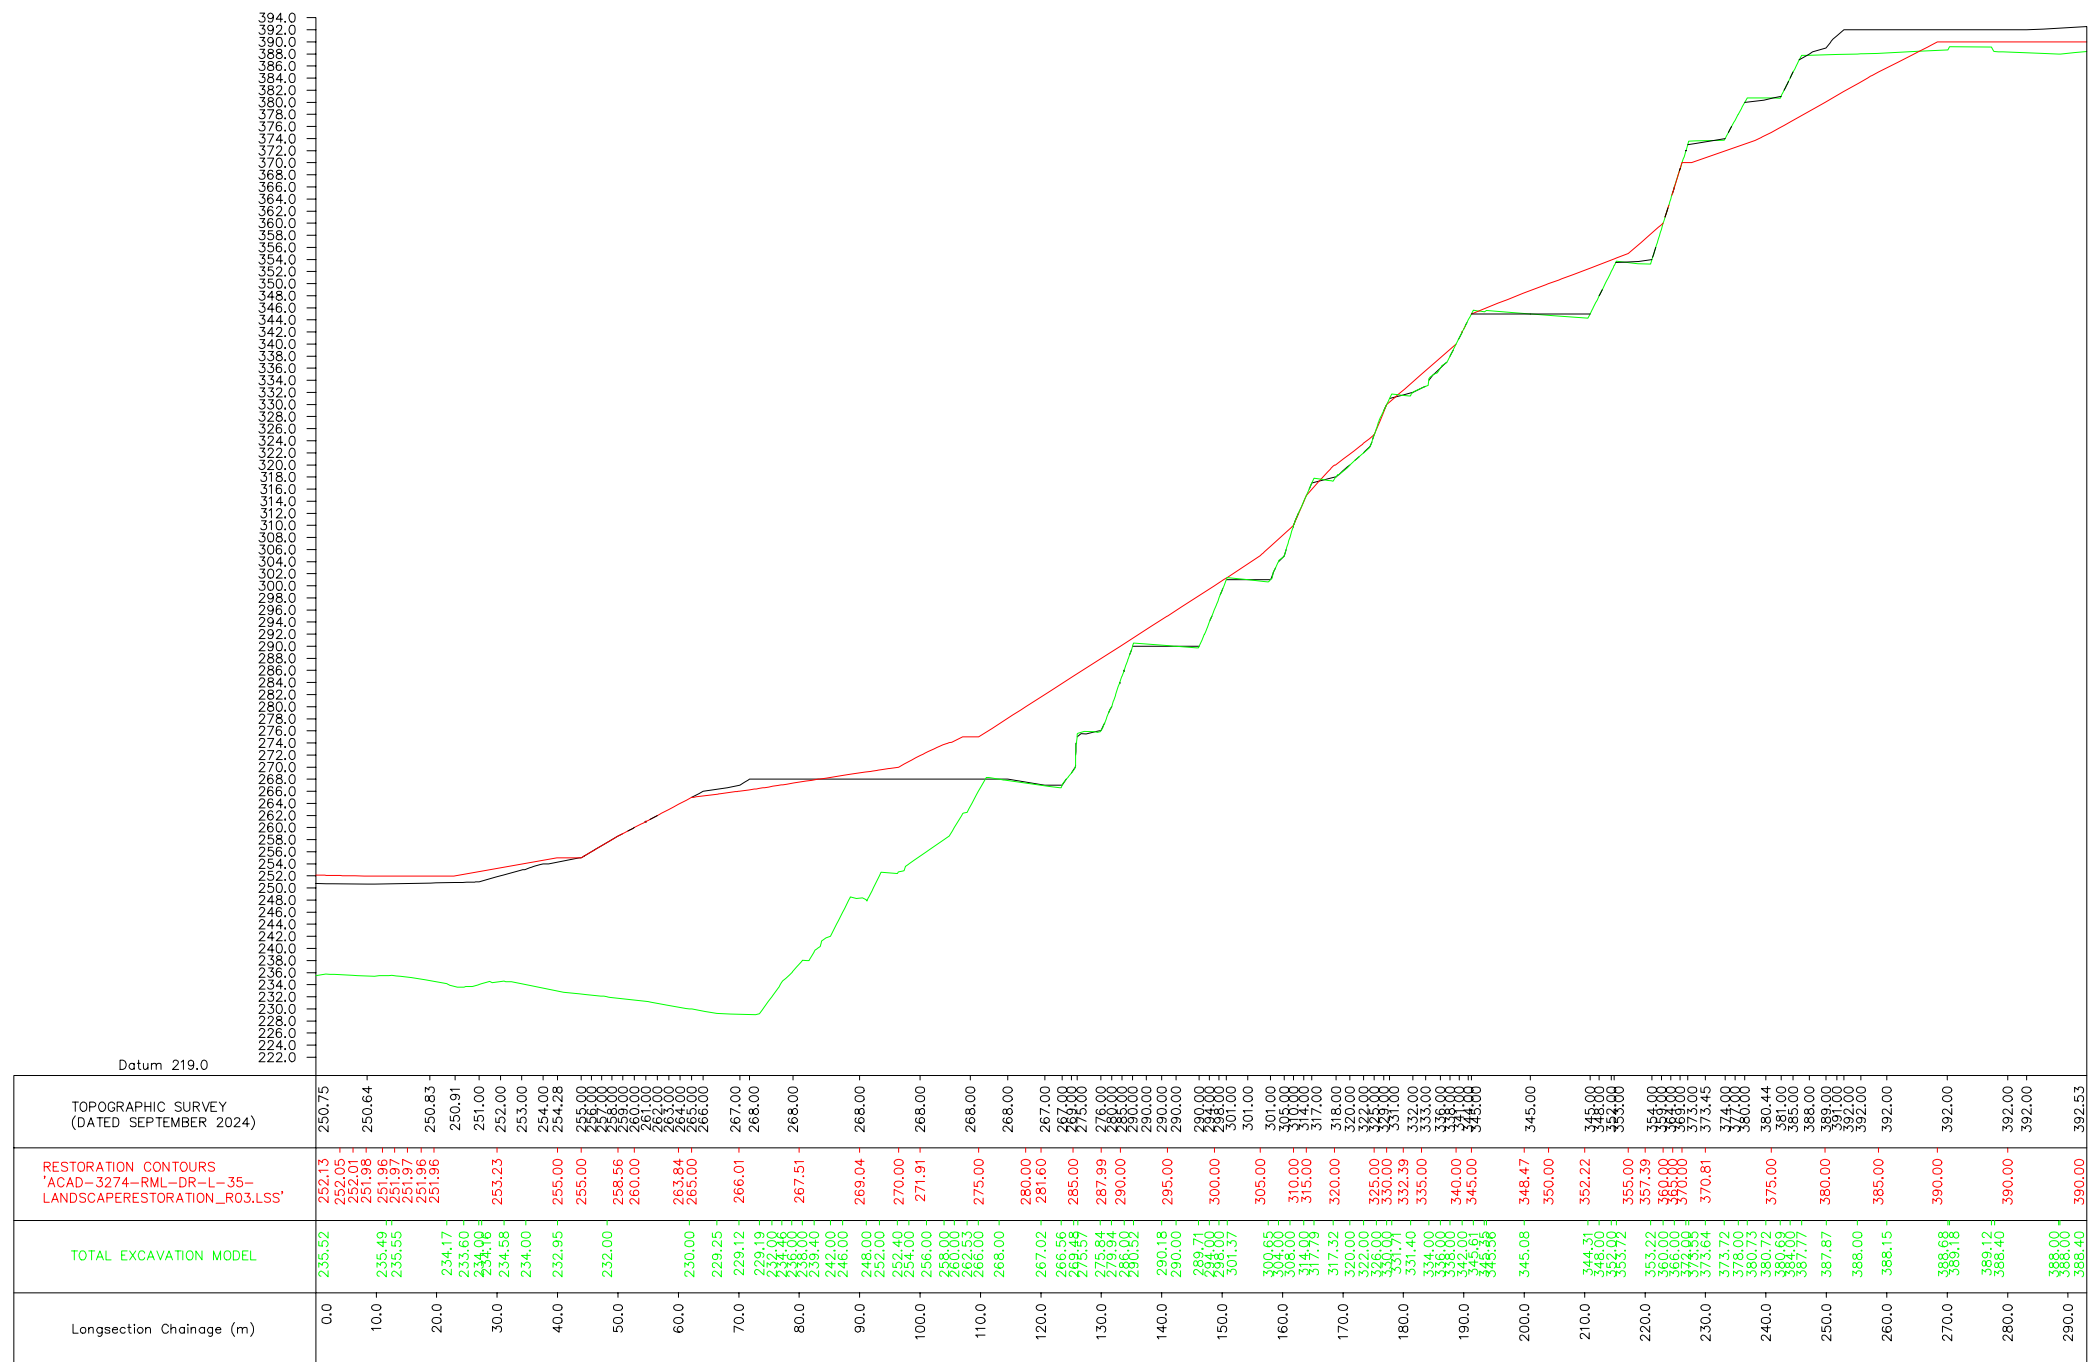

01	First Issue	RB	27/01/25
Rev.	Revision Detail	Drawn	Date
CLIENT:			
MERTHYR SOUTH WALES			
PROJECT:			
FFOS Y FRAN			
TITLE:			
CROSS SECTION 2			
DRAWN:	CHECKED:	DATE:	
RB	DH	NOV '24	
SCALE:	ORIGINAL SHEET SIZE:	STATUS:	
1:1250	A3	REV 01	
DRAWING NO.			REVISION:
JA-MSW-FF-2B-24			01