


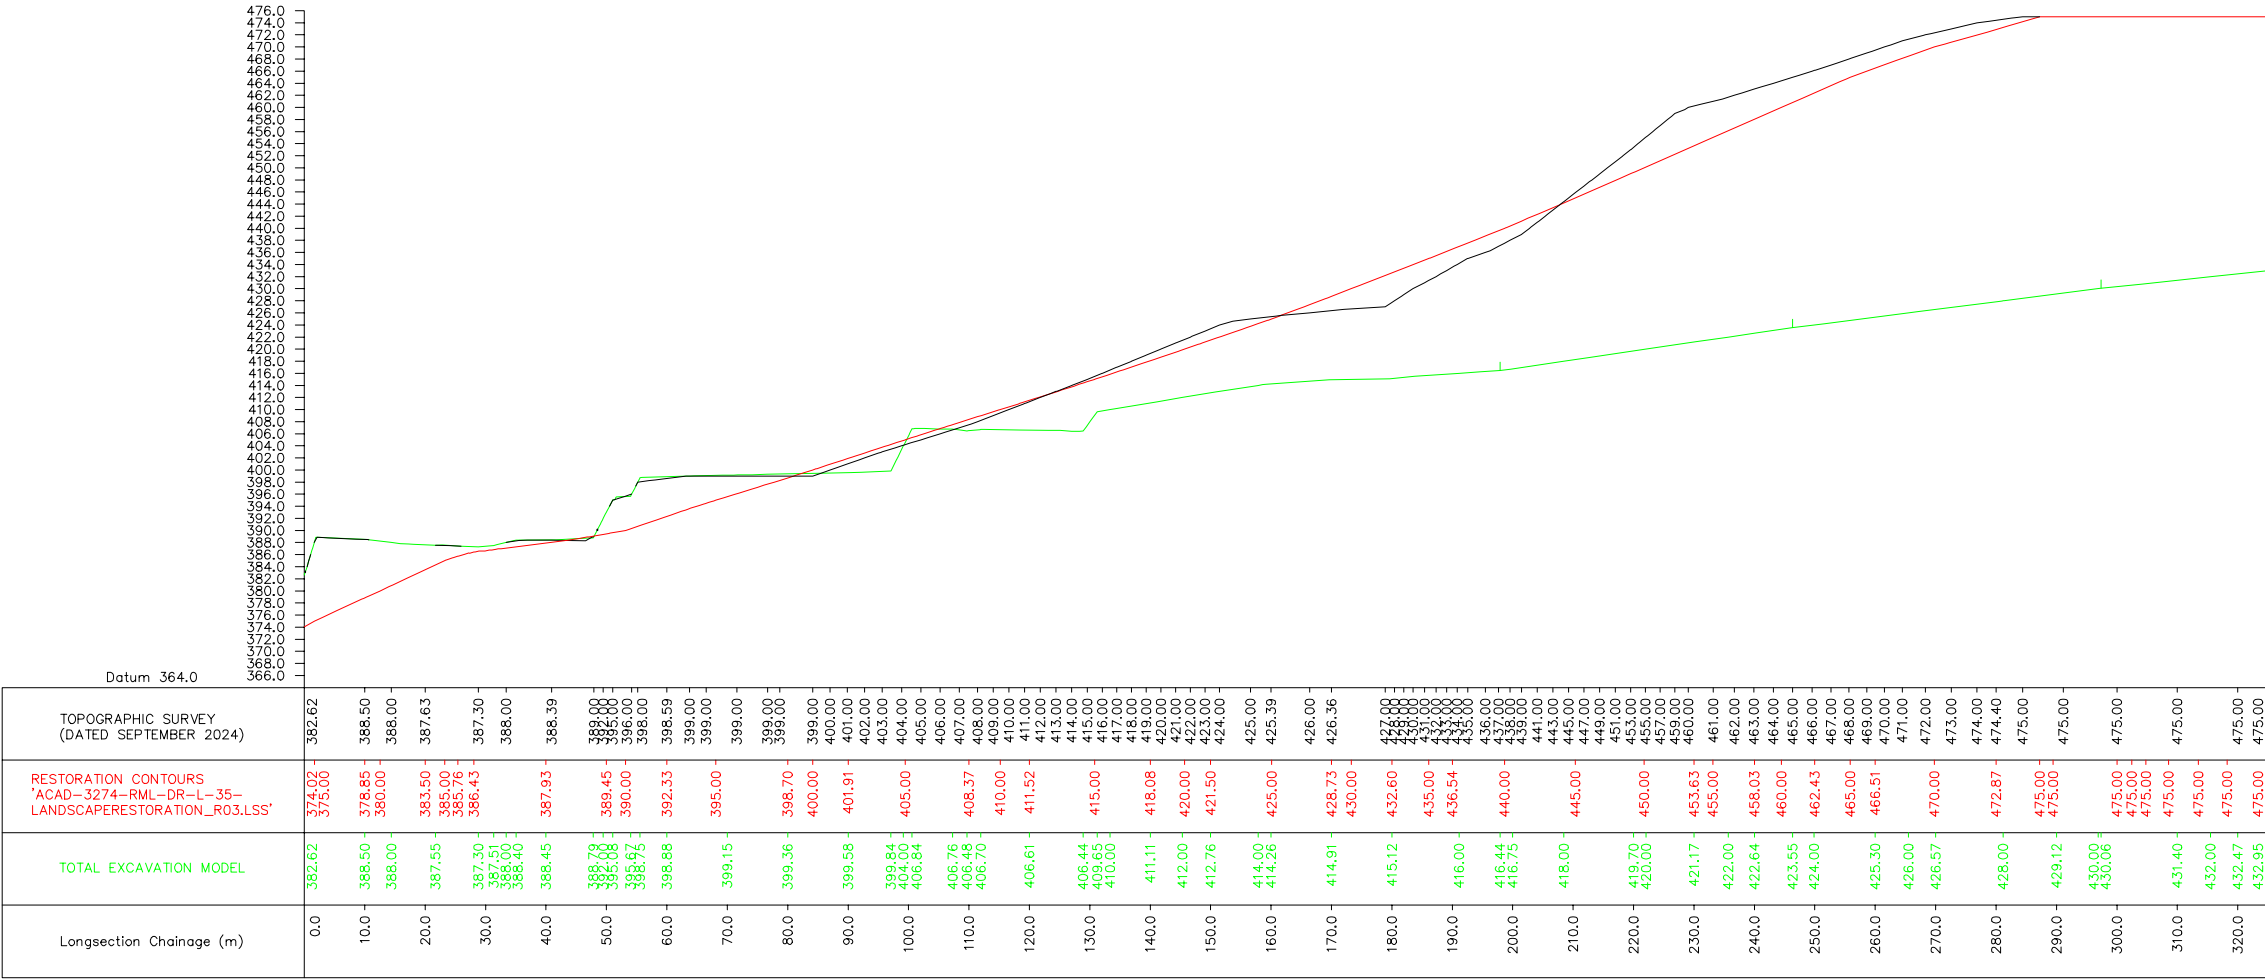

01	First Issue	RB	27/01/25
Rev.	Revision Detail	Drawn	Date

CLIENT:

MERTHYR SOUTH WALES

PROJECT:

FFOS Y FRAN

TITLE:

CROSS SECTION 3

DRAWN:	RB	CHECKED:	DH	DATE:	NOV '24
SCALE:	1:1250	ORIGINAL SHEET SIZE:	A3	STATUS:	REV 01

DRAWING NO.	JA-MSW-FF-2C-24	REVISION:	01
-------------	-----------------	-----------	----



JAMES
associates
Geological, Mining and Development Consultants